


SUBJECT TO CONFIRMATION OF LEGAL
BOUNDARIES, SITE CONSTRAINTS & HIGHWAYS.

DRAWING BASED ON SITE SURVEY PLAN 26800Y_03
FROM JPP.

THE HARRIS GROUP LTD DOES NOT ACCEPT LIABILITY
FOR ANY DEVIATION TO OUR DRAWINGS OR
SPECIFICATION.

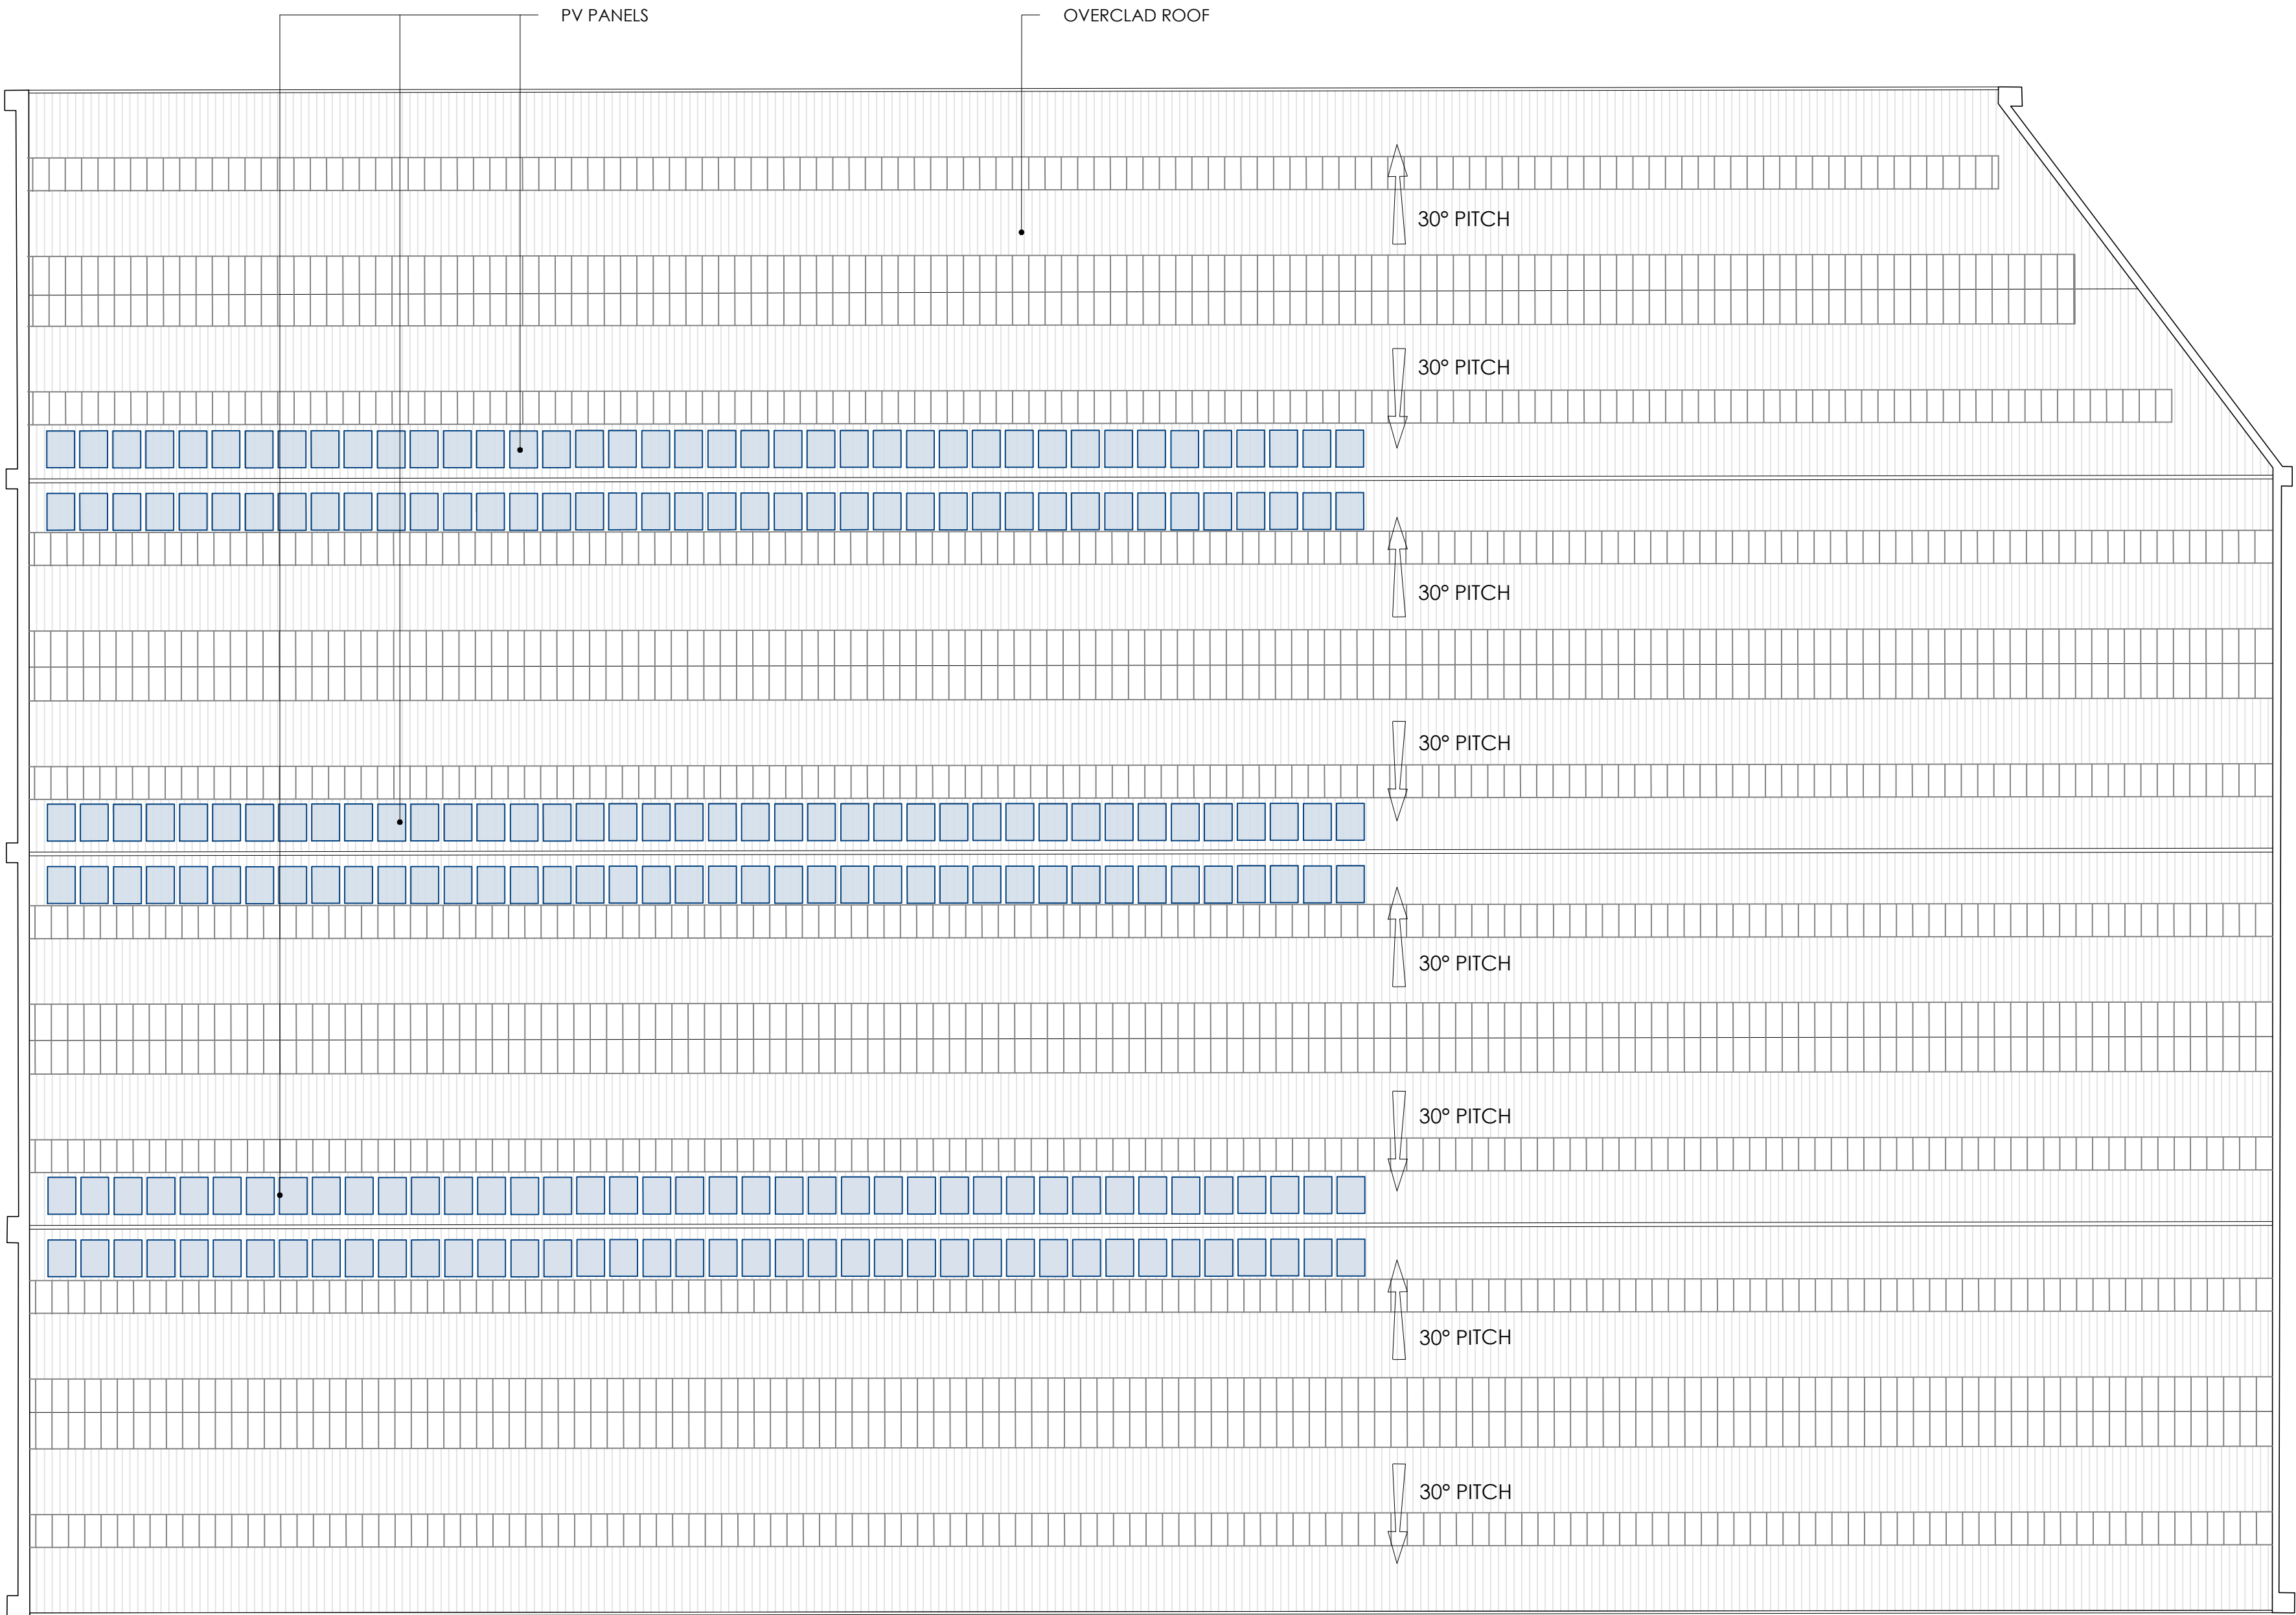

A	13.05.24	ADDED PV PANELS TO ROOF PLAN		EF	PD
Rev	Date	Description		Rev By	Ch'kd By
Project Title		PROPOSED DEMOLITION UNIT 10 AND WORKS TO UNIT 6 UNITS 6 & 10 BARTON PARK, CHICKENHALL LANE EASTLEIGH SO50 6RR			
Client		JLL			
Status		PLANNING			
Scale		1:200		Drawing Size A1	
Date		12/01/2024	Drawn By PD	Checked	JPG
Drawing Title		UNIT 6 PROPOSED ROOF PLAN			
Job-Dwg No		19467-123			Rev A
☐ 2 St. Johns North, Wokefield, WF1 3QA t. 01924 291800 ☐ Carvers Warehouse, 77 Dale Street, Manchester, M1 2HG t. 0161 2388555 ☒ The Old Rectory, 79 High Street, Newport Pagnell, MK16 8AB t. 01908 211577 ☐ 101 London Road, Reading, RG1 5BY t. 0118 9507700 ☐ 10 Gees Court, 51 Christophers Place, London, W1U 1JJ t. 0207 4091215 THE HARRIS PARTNERSHIP ARCHITECTS www.harrispartnership.com					