



Existing East Elevation
Scale 1:100 @ A1

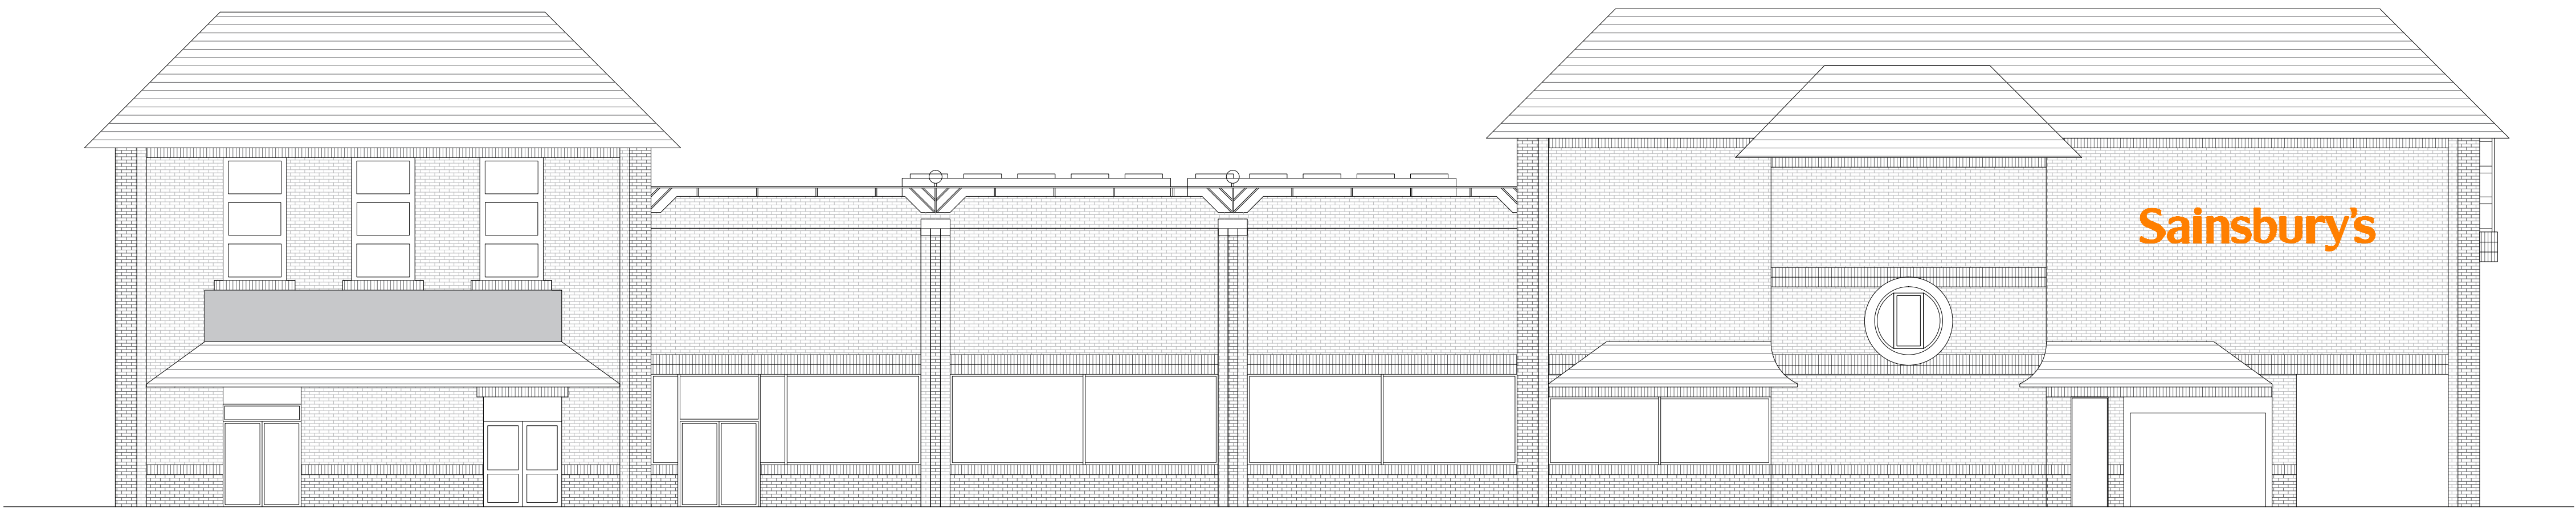

Existing South Elevation
Scale 1:100 @ A1

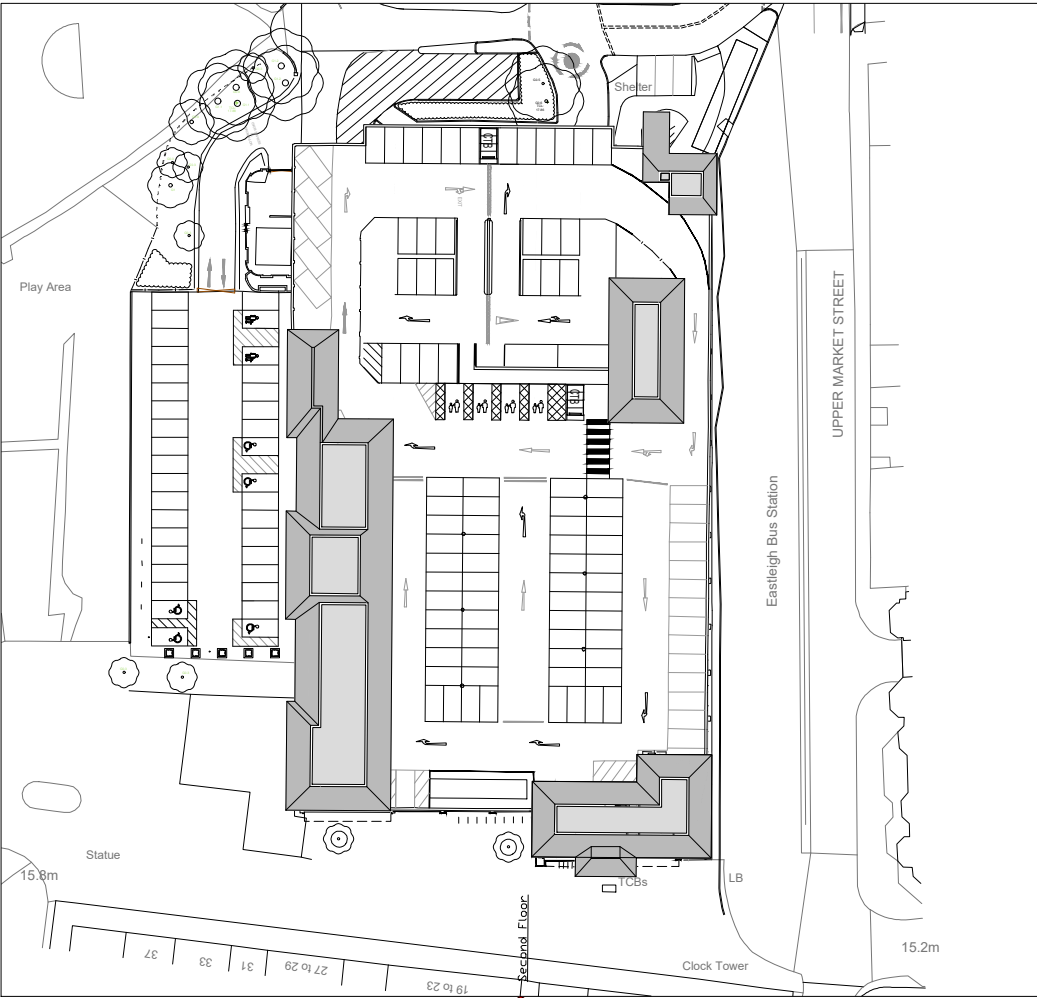

Key Plan
Scale 1:1000 @ A1

South Elevation

East Elevation