


Rev	Comment	By	Date
A	Dimensions and space table added.	JAS	20.05.24

Space Schedule	Floor Area required	Floor Area achieved
3B/6P BUNGALOW	95m ²	125.338m ²
Lounge/dining area	N/A	
Kitchen	N/A	
Storage	2.5m ²	2.526m ²
Bedroom 1	11.5m ²	11.863m ²
Bedroom 2	11.5m ²	11.324m ²
Bedroom 3	11.5m ²	11.530m ²

Policy DM29 - Compliance with Part M4(2)
Access to the dwelling, internal circulation and door widths all meet the required standard. The wc, bathroom and en-suite walls will be built in such a way as to accommodate handrails. Wall switches and sockets will be placed at the appropriate levels.

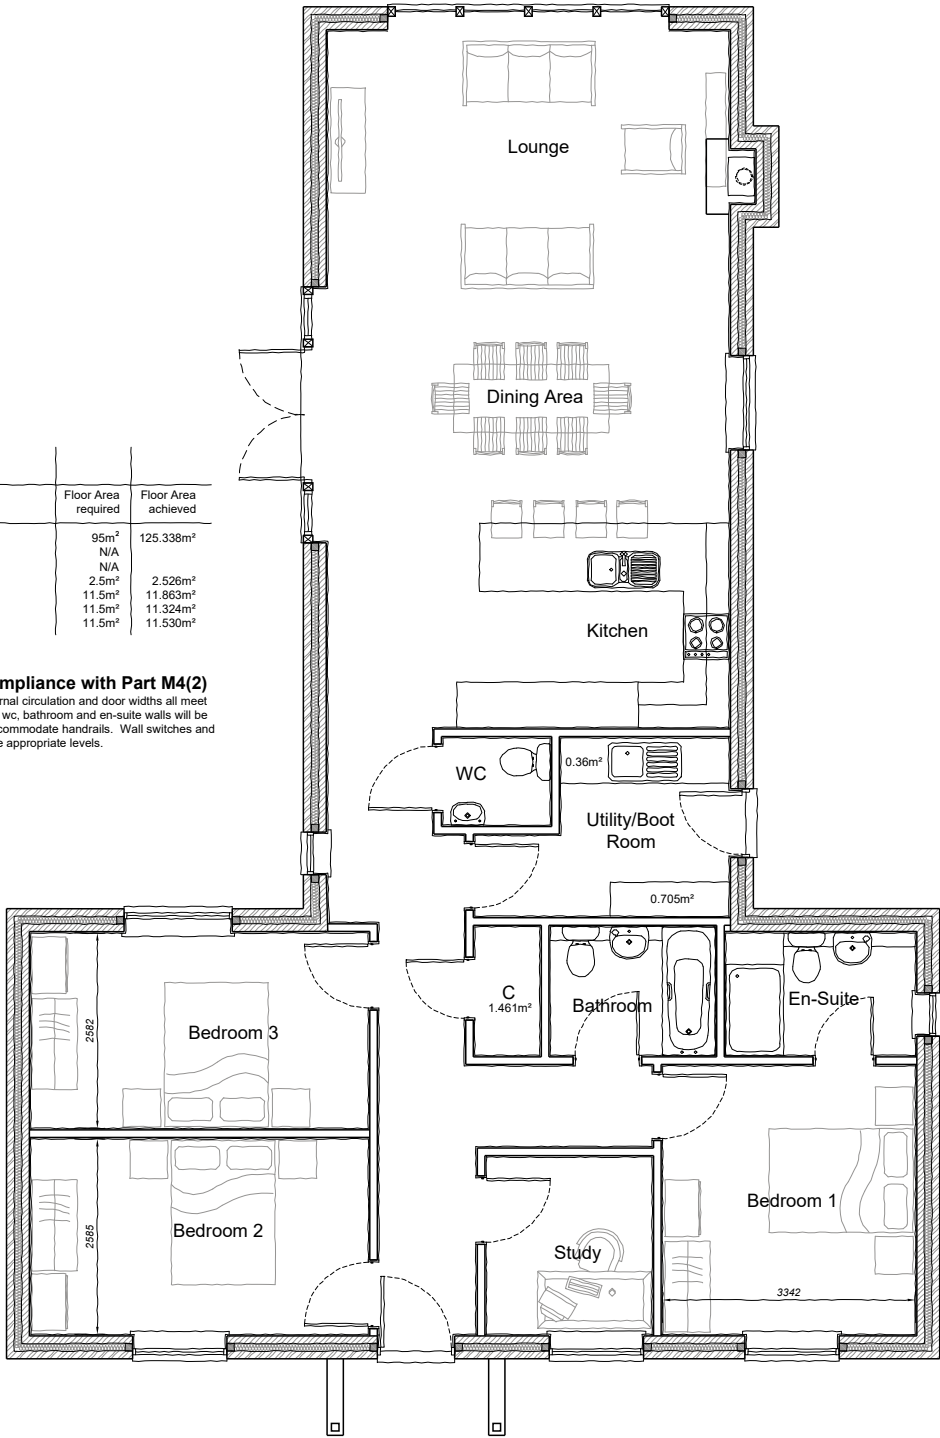

GROUND FLOOR PLAN

Client: Mr Len Collins		
Address: Corft Farm, Winchester Road, SO32 2BX.		
Drawing title: Proposed Floor Plan		
Scale: 1:100	Date Drawn: 18.03.24	Drawn by: JAS
Job No: 0721	Dwg No: PL03	Rev: A
Status: PLANNING		