


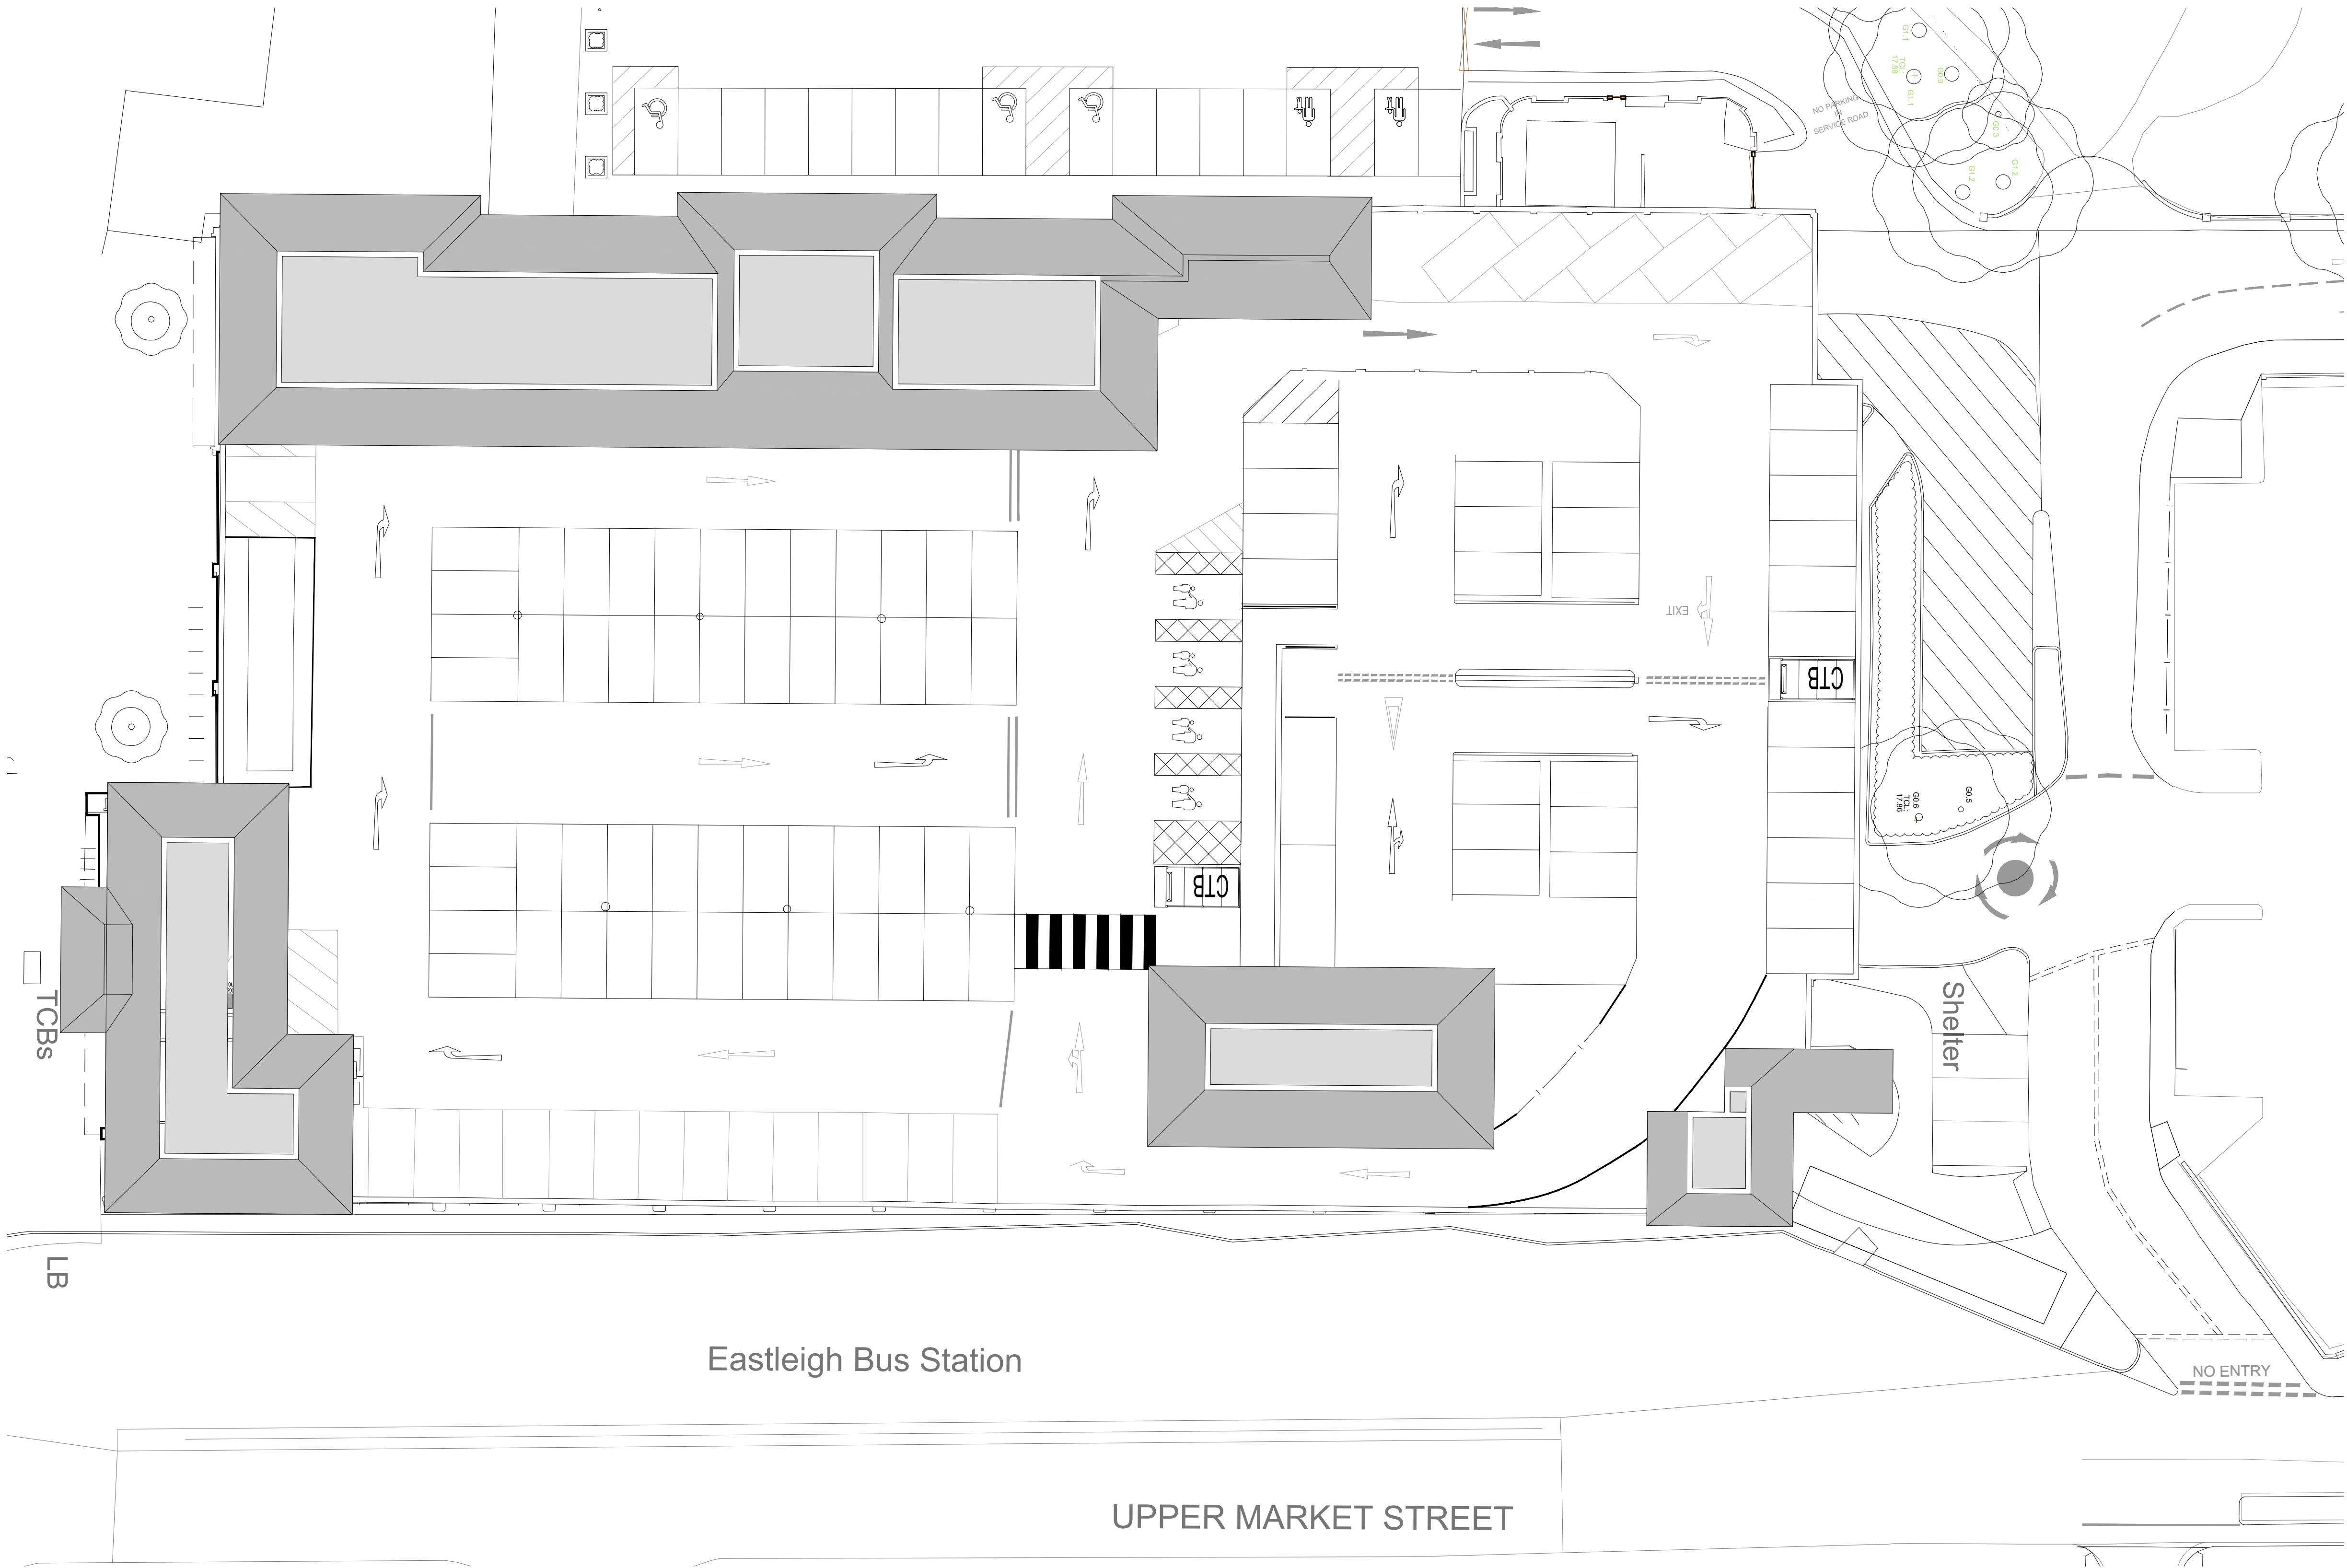

Existing Roof Plan
Scale 1:200 @ A1