


THIS DRAWING AND THE BUILDING WORKS DEPICTED ARE THE COPYRIGHT OF J.S.BLOOR (SERVICES) LIMITED AND MAY NOT BE REPRODUCED OR AMENDED EXCEPT BY WRITTEN PERMISSION. NO LIABILITY WILL BE ACCEPTED FOR AMENDMENTS MADE BY OTHER PERSONS.


BOORLEY = PLOTS 490+492+509



FRONT ELEVATION

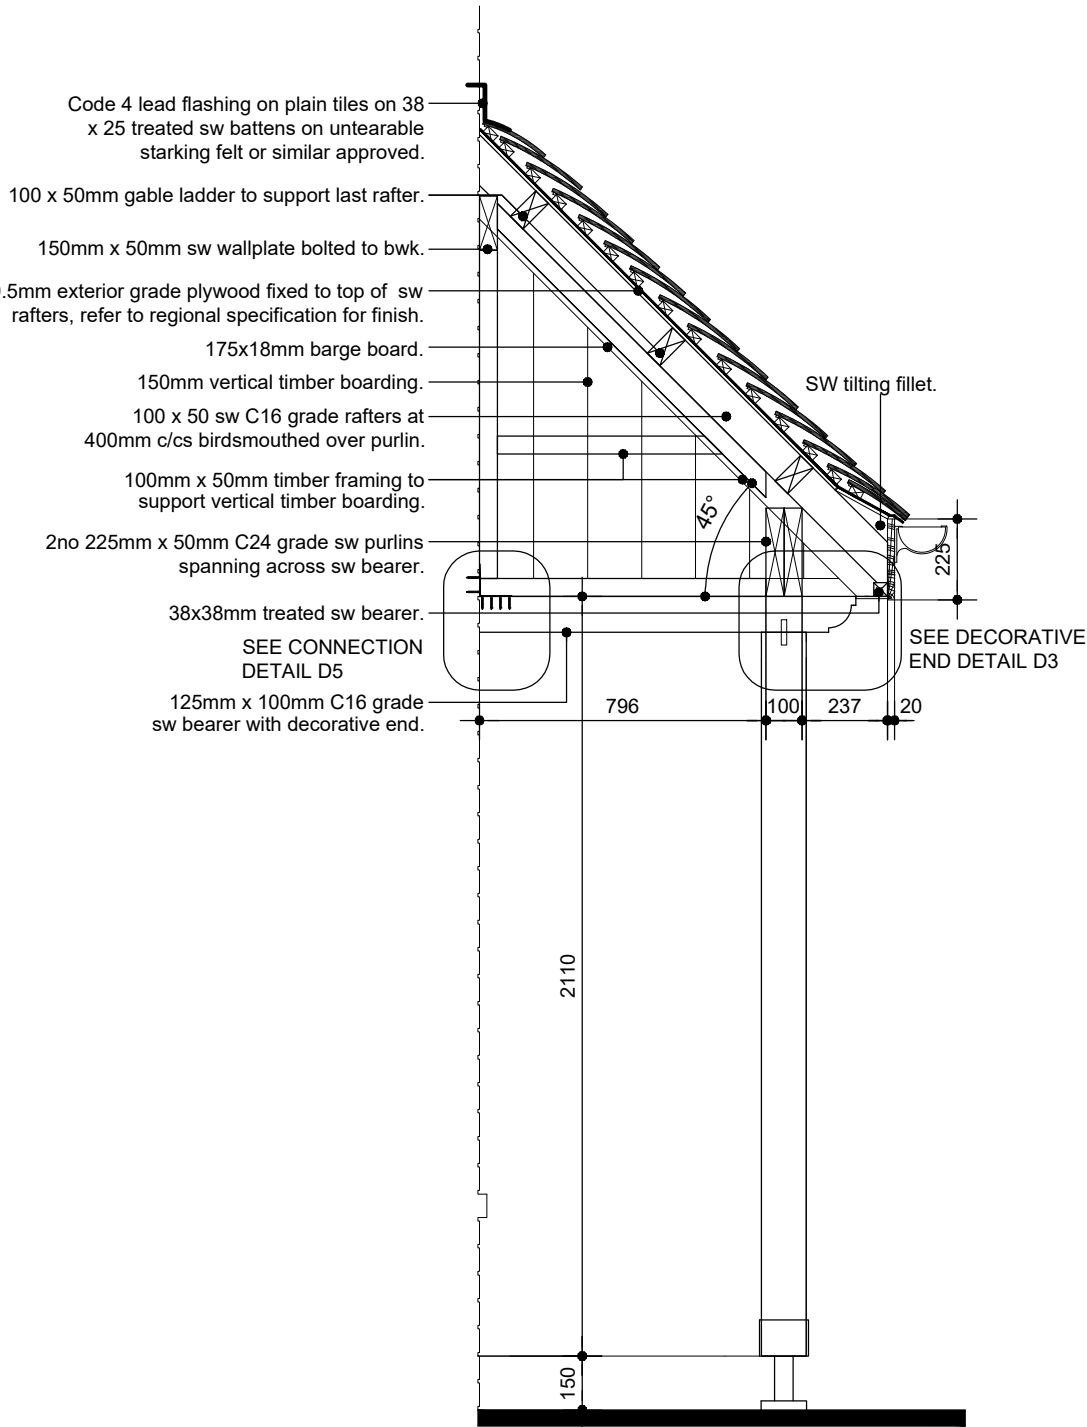


SECTION THRU' (1:20)

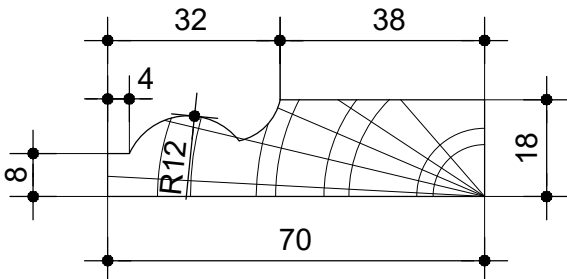


D4 - 'TORUS' MOLDING n.t.s.

D3 - BEARER DECORATIVE END DETAIL (scale 1:5)

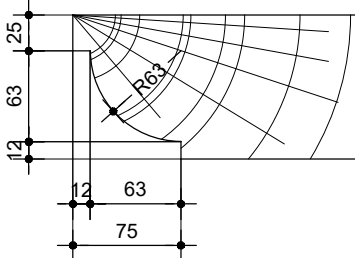

ALL TIMBER TO BE PRESERVATIVE TREATED TO BS 5268 P.T 5 1977. WITH CUTS & JOINTS TREATED ON SITE.

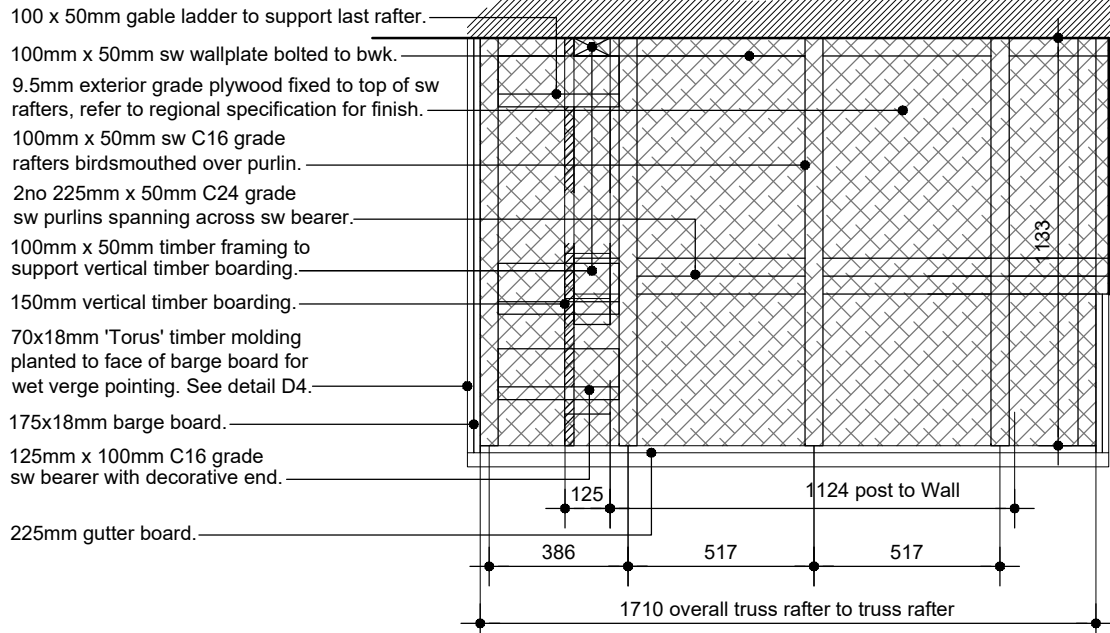

TYPICAL ROOF PLAN (SCALE 1:20)