




THIS DRAWING AND THE BUILDING WORKS DEPICTED ARE THE COPYRIGHT OF J.S.BLOOR (SERVICES) LIMITED AND MAY NOT BE REPRODUCED OR AMENDED EXCEPT BY WRITTEN PERMISSION. NO LIABILITY WILL BE ACCEPTED FOR AMENDMENTS MADE BY OTHER PERSONS.

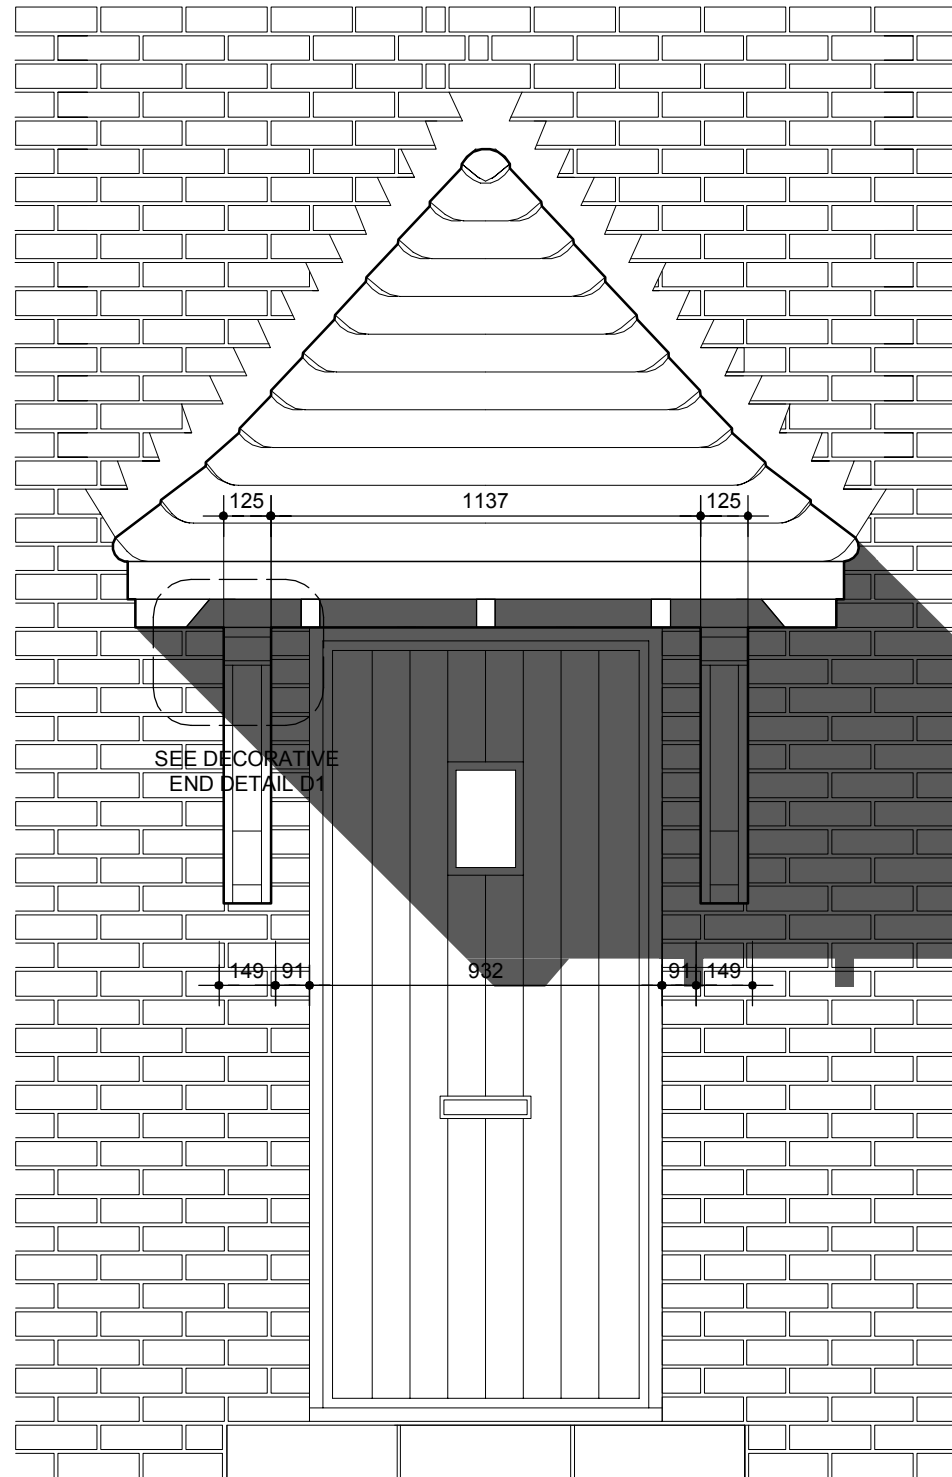

FRONT ELEVATION (1:20)

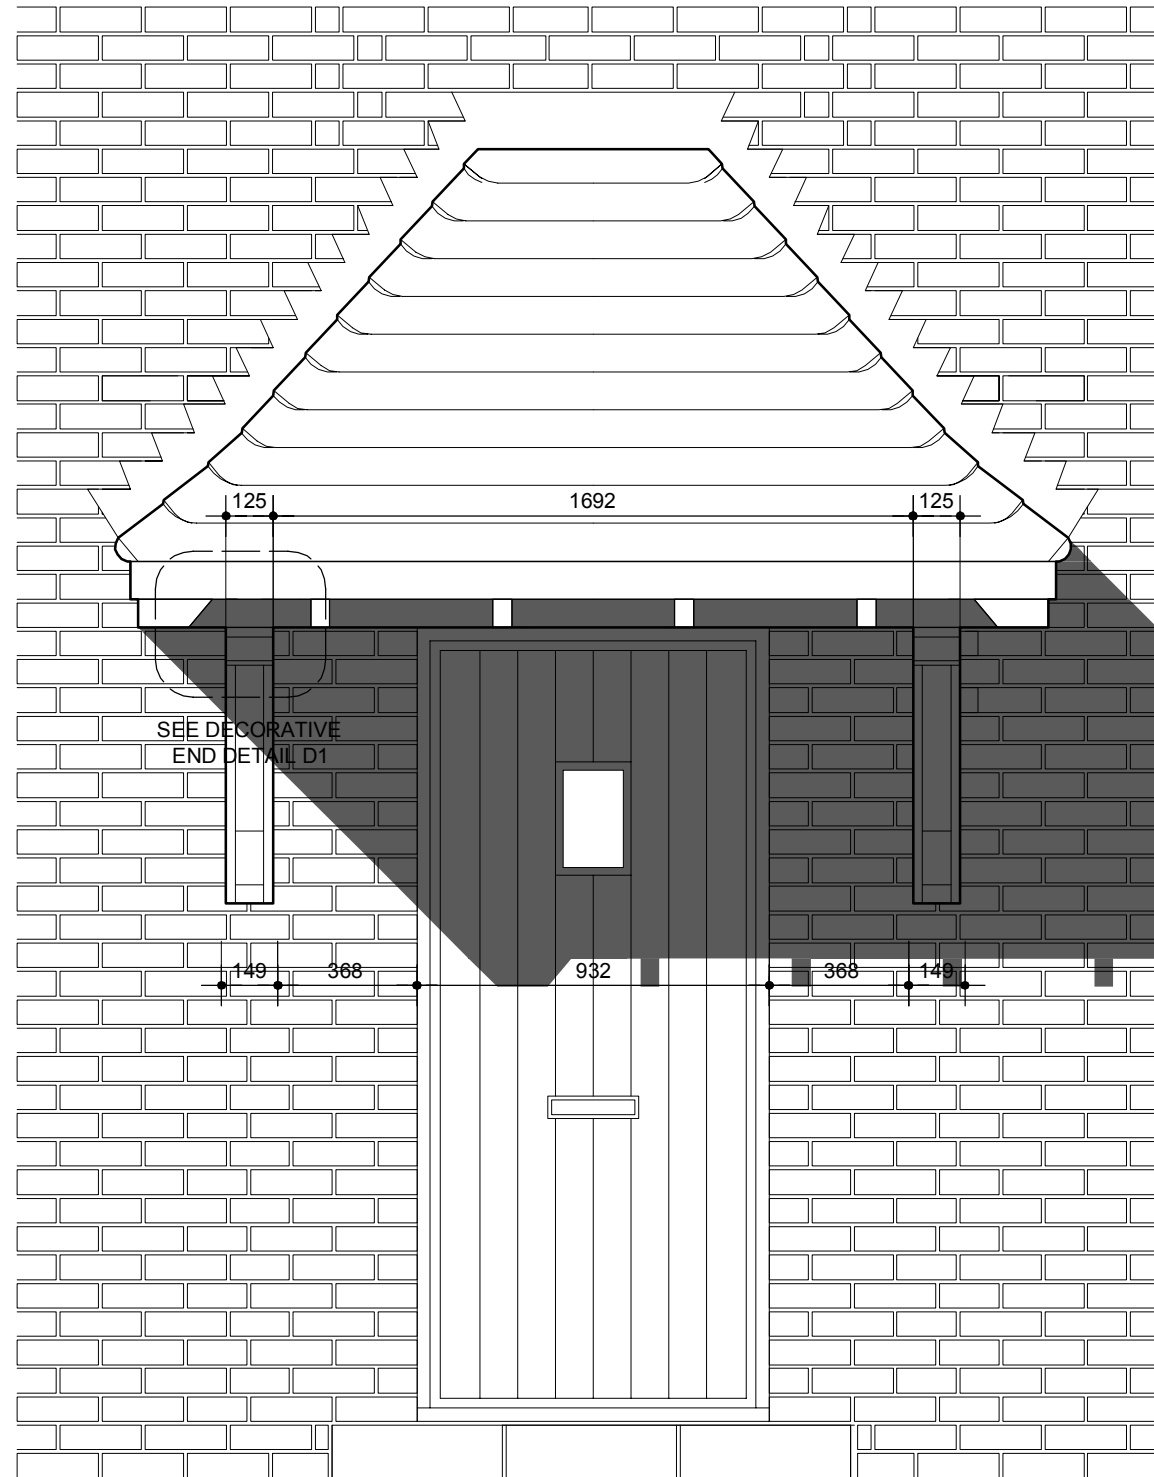


FRONT ELEVATION (1:20)

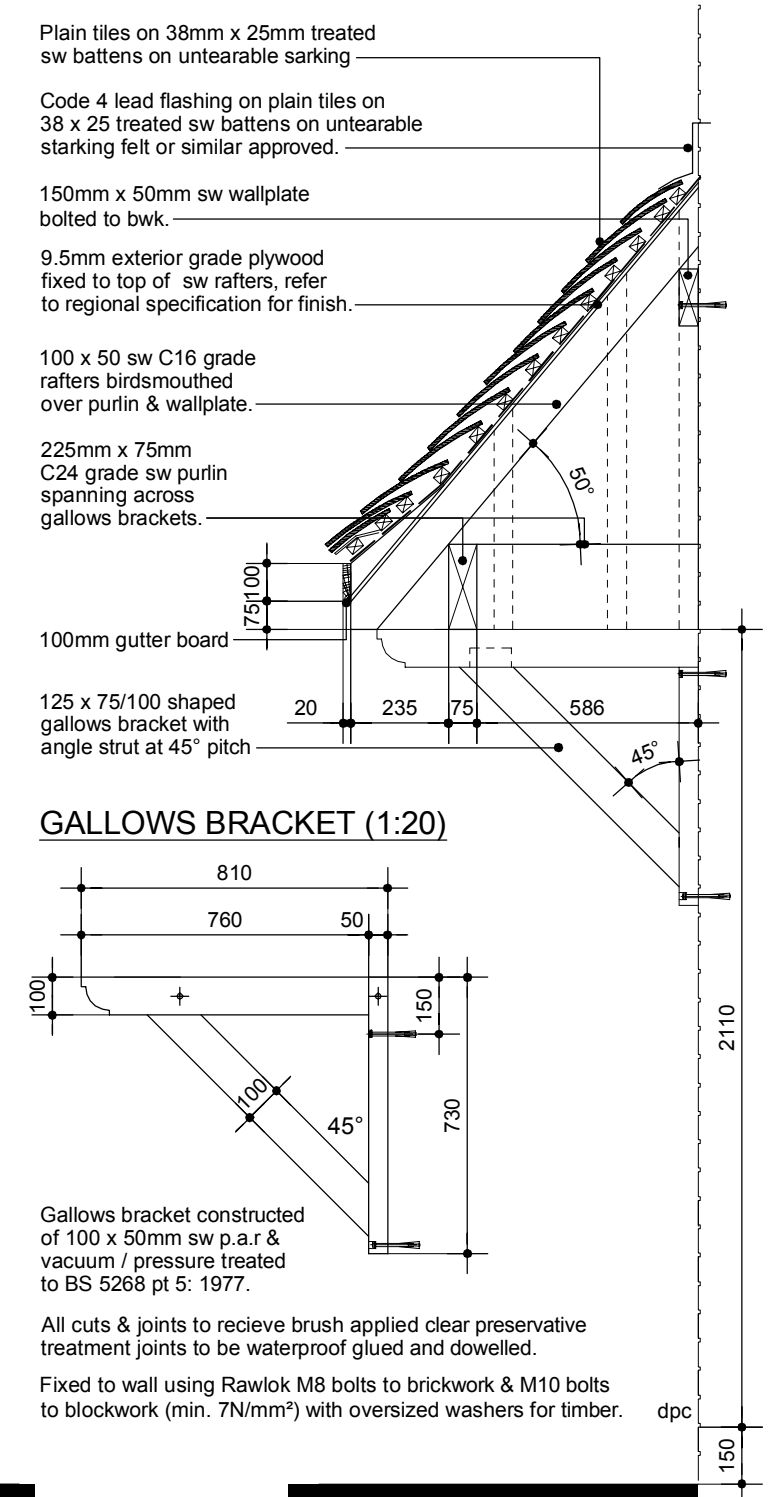

SECTION THRU' (1:20)

D1 - BEARER DECORATIVE
END DETAIL (scale 1:5)

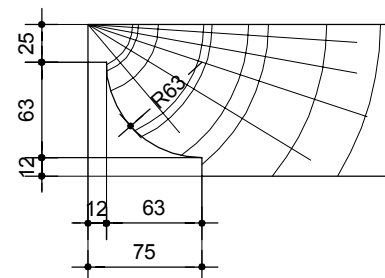

REFER TO STRUCTURAL ENGINEERS
(ABACUS) CALCULATIONS, REFERENCE
No. 32796-01-C63

ALL TIMBER TO BE PRESERVATIVE
TREATED TO BS 5268 P.T 5 1977. WITH
CUTS & JOINTS TREATED ON SITE.

BLOOR HOMES
©this drawing is copyright.


Drawing Title:
Hipped Porch & Gallows Bracket
Detail - Sheet 1

Rev C (Jan 2015) - Rafter spacings amended.


Date. March 2013	Scale. Various @ A3
------------------	---------------------

Dwg No. AE[14]17.1	Rev. C
---------------------------	---------------


THIS DRAWING AND THE BUILDING WORKS DEPICTED ARE THE COPYRIGHT OF J.S.BLOOR (SERVICES) LIMITED AND MAY NOT BE REPRODUCED OR AMENDED EXCEPT BY WRITTEN PERMISSION. NO LIABILITY WILL BE ACCEPTED FOR AMENDMENTS MADE BY OTHER PERSONS.

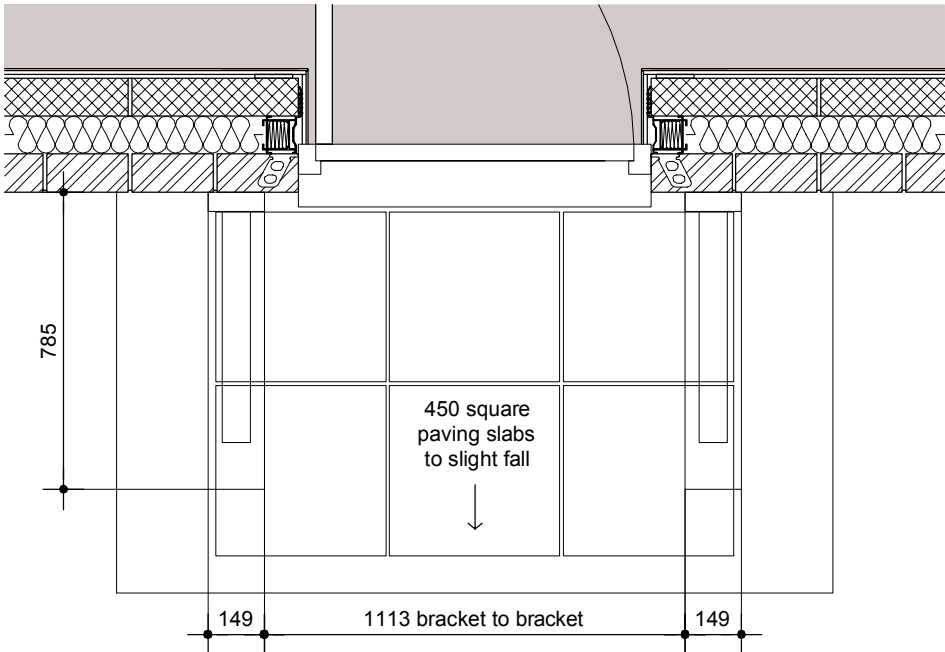


PORCH PLAN (SCALE 1:20)

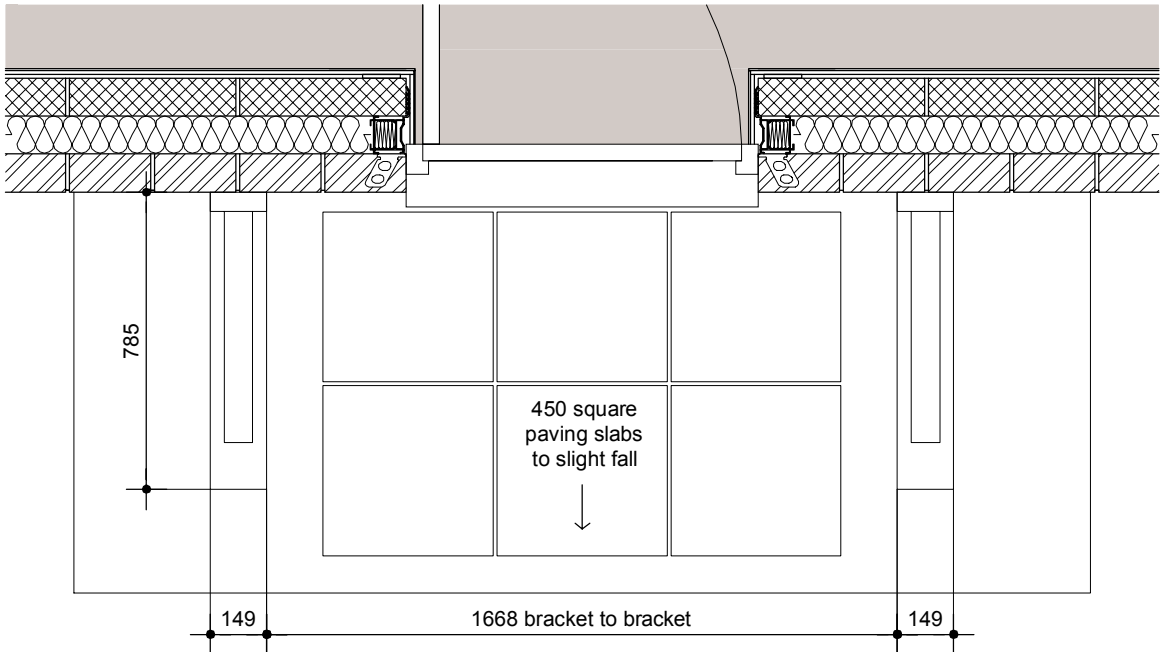

PORCH PLAN (SCALE 1:20)

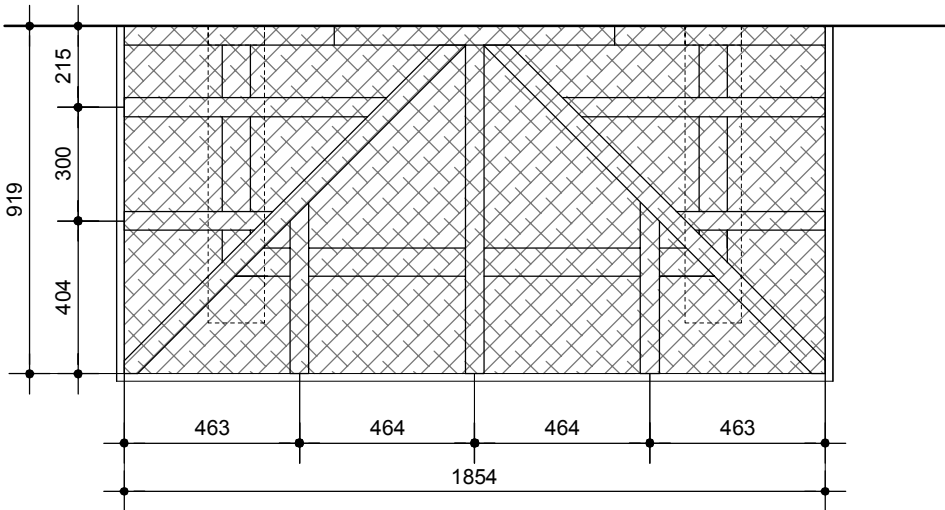


ROOF PLAN (SCALE 1:20)

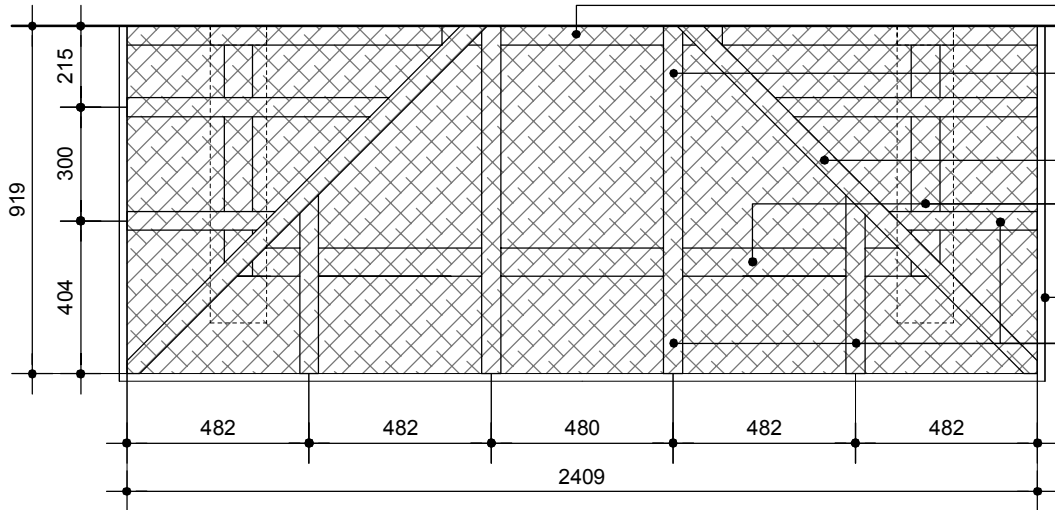


ROOF PLAN (SCALE 1:20)

- 150mm x 50mm sw wallplate bolted to bwk.
- 9.5mm exterior grade plywood fixed to top of sw rafters, refer to regional specification for finish.
- 100 x 50 sw C16 grade hip rafter.
- 225mm x 75mm C24 grade sw purlin spanning across 125mm x 125mm C16 grade timber post.
- 100mm gutter board.
- 100 x 50 sw C16 grade rafters at 400mm c/cs birdsmouthed over purlin.

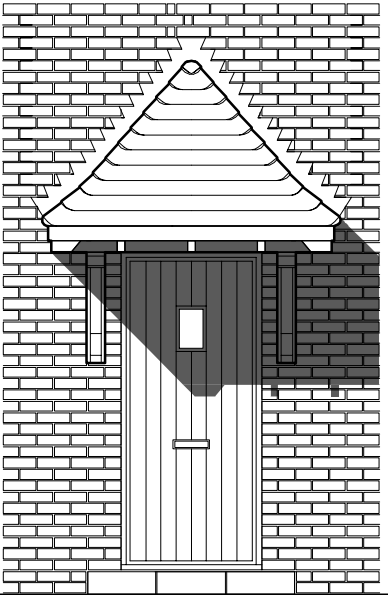

FRONT ELEVATION (1:50)

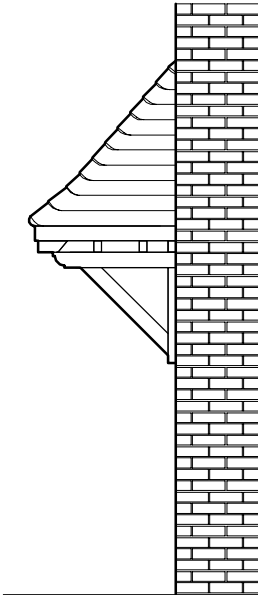

SIDE ELEVATION (1:50)



FRONT ELEVATION (1:50)

REFER TO STRUCTURAL ENGINEERS (ABACUS) CALCULATIONS, REFERENCE No. 32796-01-C63

ALL TIMBER TO BE PRESERVATIVE TREATED TO BS 5268 P.T 5 1977. WITH CUTS & JOINTS TREATED ON SITE.

Rev C (Jan 2015) - Rafter spacings amended.



Drawing Title:
Hipped Porch & Gallows Bracket
Detail - Sheet 2

Date. March 2013	Scale. Various @ A3
Dwg No. AE[14]17.2	Rev. C