


THIS DRAWING AND THE BUILDING WORKS DEPICTED ARE THE COPYRIGHT OF J.S.BLOOR (SERVICES) LIMITED AND MAY NOT BE REPRODUCED OR AMENDED EXCEPT BY WRITTEN PERMISSION. NO LIABILITY WILL BE ACCEPTED FOR AMENDMENTS MADE BY OTHER PERSONS.



FRONT ELEVATION (1:20)

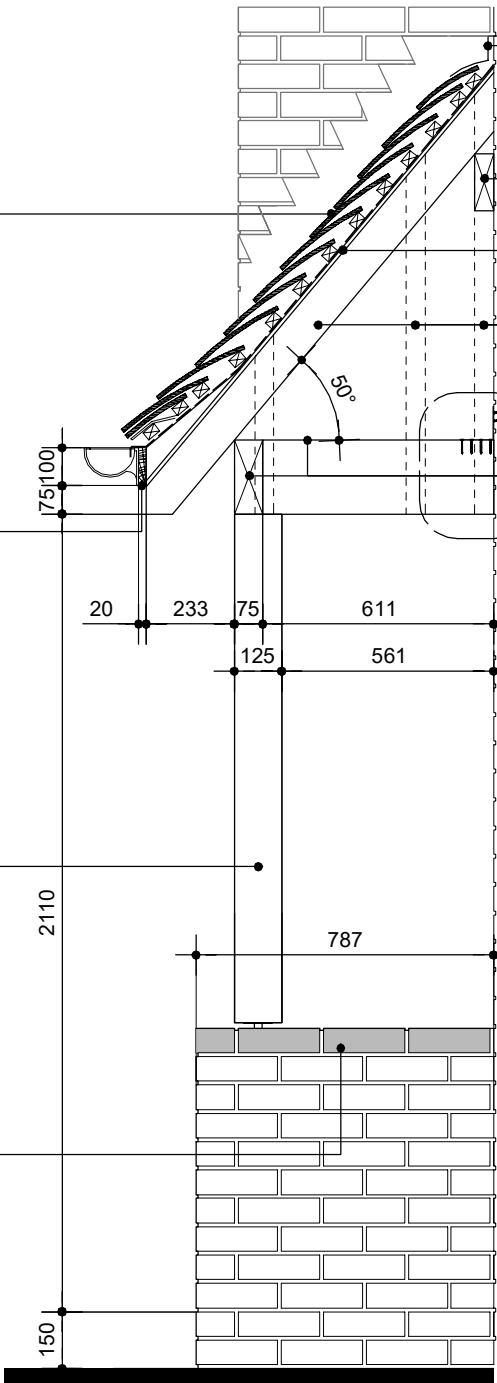

SECTION THRU' (1:20)

Code 4 lead flashing.

Plain tiles on 38mm x 25mm treated sw battens on untearable sarking felt or similar approved.

100mm gutter board

Rain water pipe colour to regional spec.

125mm x 125mm C16 grade timber post.

Engineering brick.

Code 4 lead flashing on plain tiles on 38 x 25 treated sw battens on untearable sarking felt or similar approved.

150mm x 50mm sw wallplate bolted to bwk.

9.5mm exterior grade plywood fixed to top of sw rafters, refer to regional specification for finish.

100 x 50 sw C16 grade rafters at 400mm c/cs birdsmouthed over purlin.

SEE CONNECTION DETAIL D3

195mm x 75mm C24 grade sw purlin spanning across 125mm x 125mm C16 grade timber post.

REFER TO STRUCTURAL ENGINEERS (ABACUS) CALCULATIONS, REFERENCE No. 32796-01-C63

ALL TIMBER TO BE PRESERVATIVE TREATED TO BS 5268 P.T 5 1977. WITH CUTS & JOINTS TREATED ON SITE.


Rev D (Oct 2018) - Brick plinth updated to engineering brick.




Drawing Title:
Hipped Porch with Single Post &
Dwarf Wall Detail - Sheet 1

Date. May 2013	Scale. Various @ A3
Dwg No. AE[14]23.1	Rev. D


THIS DRAWING AND THE BUILDING WORKS DEPICTED ARE THE COPYRIGHT OF J.S.BLOOR (SERVICES) LIMITED AND MAY NOT BE REPRODUCED OR AMENDED EXCEPT BY WRITTEN PERMISSION. NO LIABILITY WILL BE ACCEPTED FOR AMENDMENTS MADE BY OTHER PERSONS.

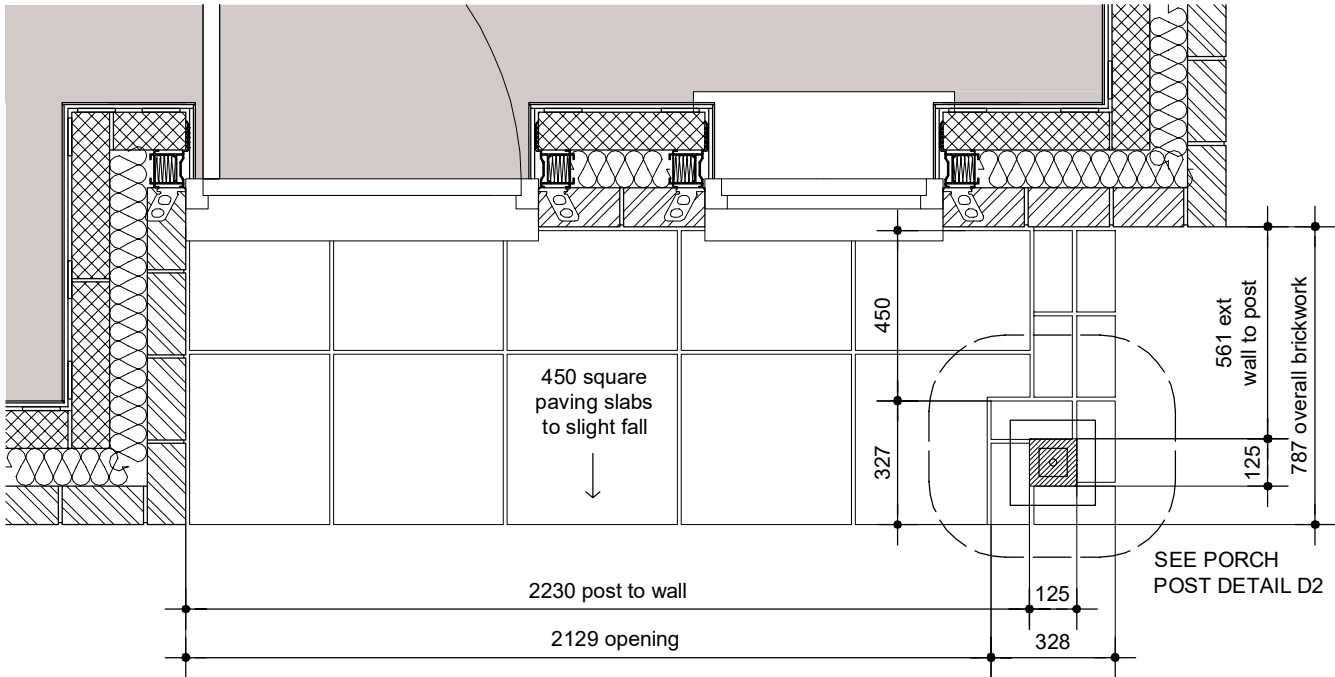


PORCH PLAN (1:20)

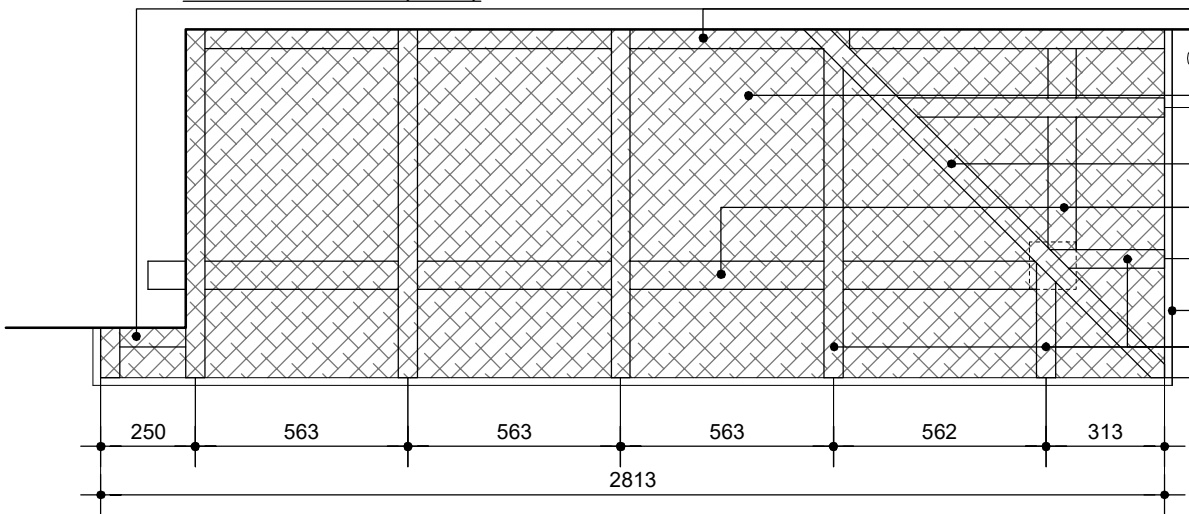


ROOF PLAN (1:20)

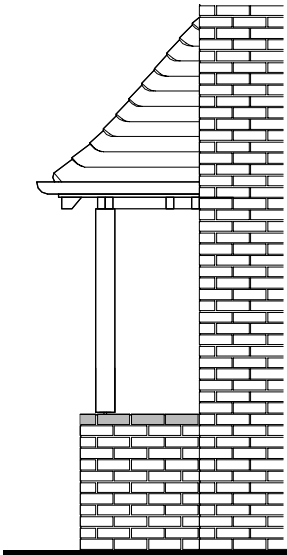


SIDE ELEVATION (1:50)

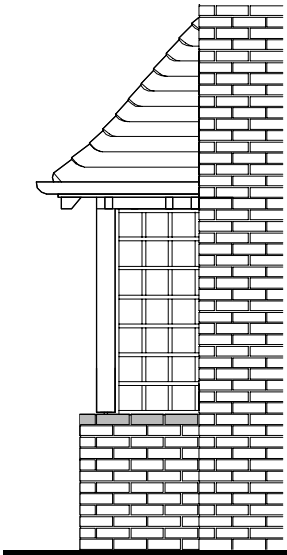

ALTERNATIVE TRELLIS
SIDE ELEVATION (1:50)

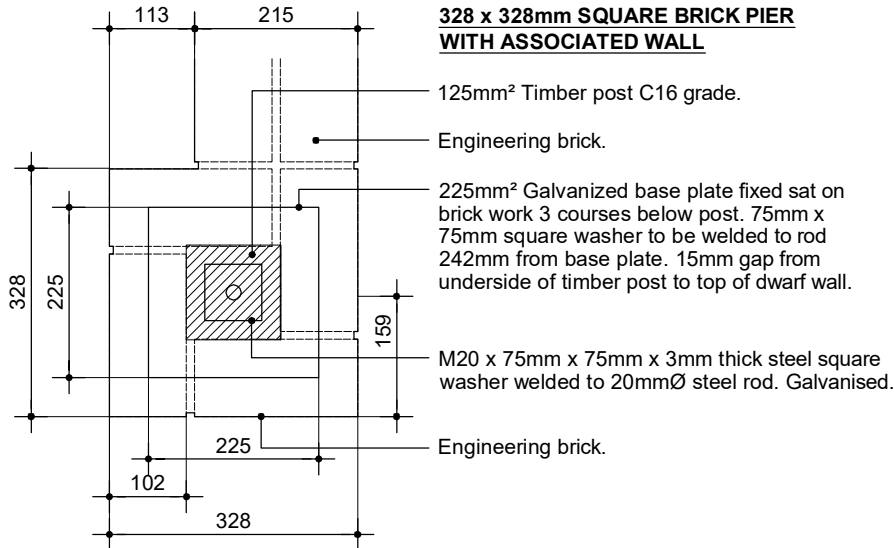


D2 - SECTION THROUGH PORCH POST
ON BRICK PIER (scale 1:10)

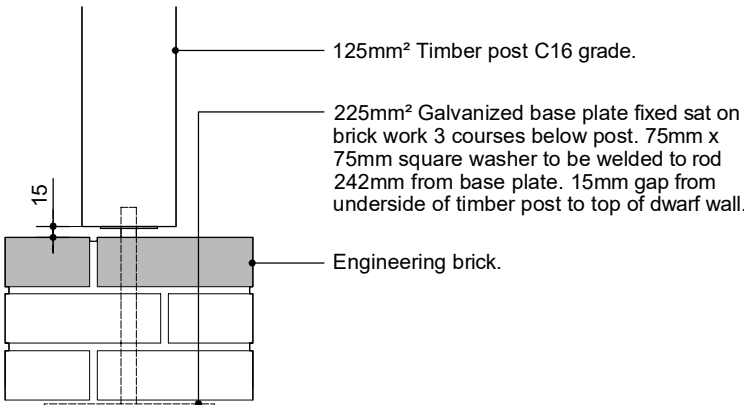

D1 - PORCH POST DETAIL (scale 1:10)

REFER TO STRUCTURAL ENGINEERS
(ABACUS) CALCULATIONS, REFERENCE
No. 32796-01-C63

ALL TIMBER TO BE PRESERVATIVE
TREATED TO BS 5268 P.T 5 1977. WITH
CUTS & JOINTS TREATED ON SITE.

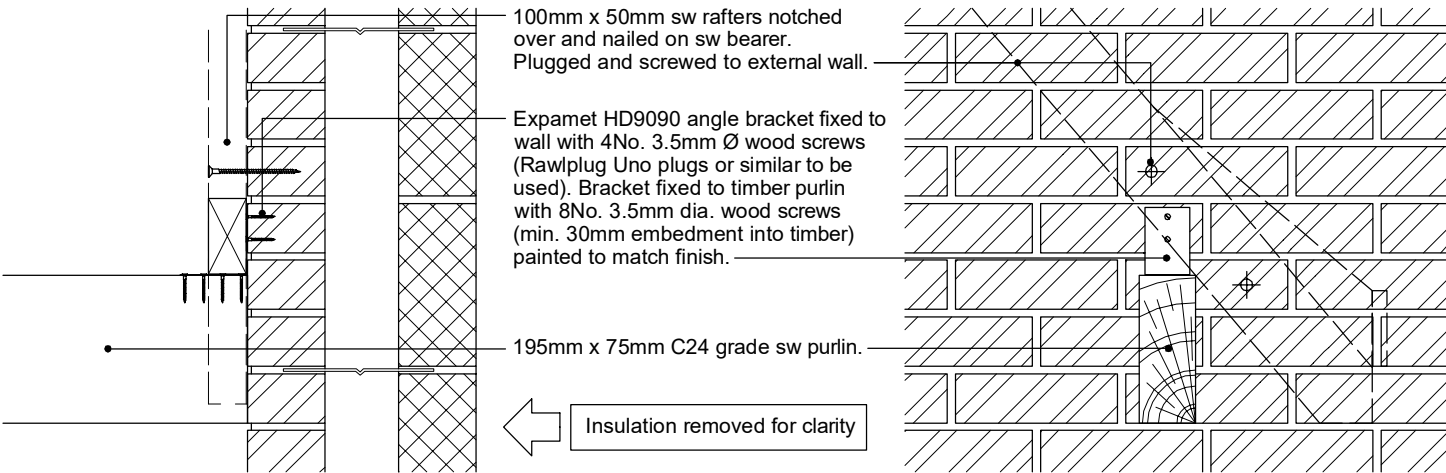


D3 - SECTION DETAIL OF PURLIN / RAFTER
CONNECTION TO EXTERNAL WALL (scale 1:10)

Rev D (Oct 2018) - Brick plinth updated to engineering brick.

THIS DRAWING AND THE BUILDING WORKS DEPICTED ARE THE COPYRIGHT OF J.S.BLOOR (SERVICES) LIMITED AND MAY NOT BE REPRODUCED OR AMENDED EXCEPT BY WRITTEN PERMISSION. NO LIABILITY WILL BE ACCEPTED FOR AMENDMENTS MADE BY OTHER PERSONS.



FRONT ELEVATION (1:20)

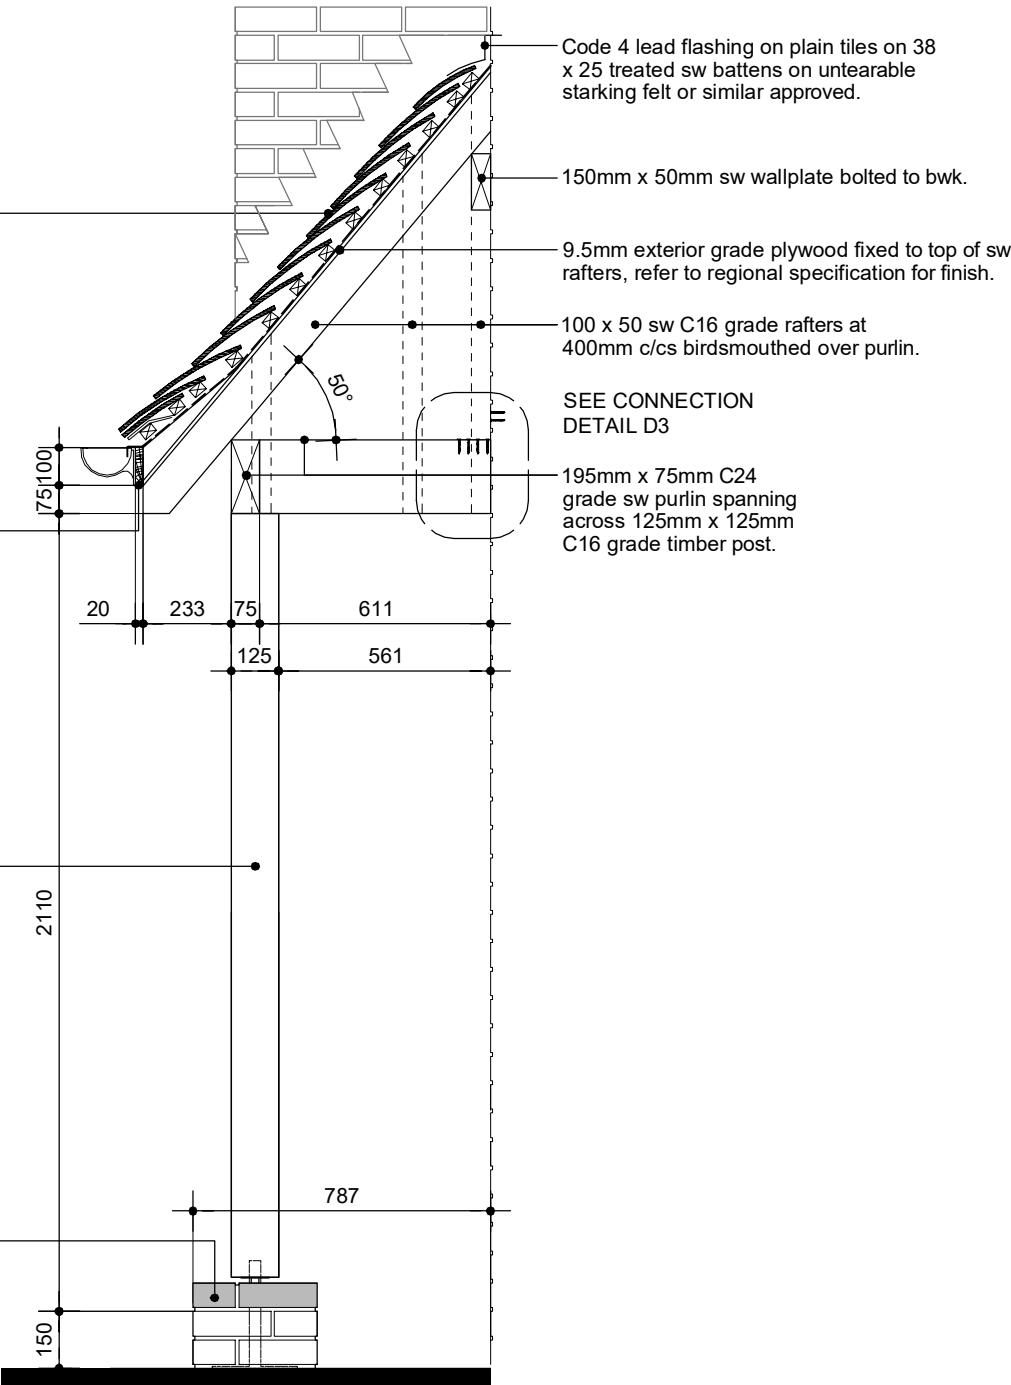

SECTION THRU' (1:20)

REFER TO STRUCTURAL ENGINEERS
(ABACUS) CALCULATIONS, REFERENCE
No. 32796-01-C63

ALL TIMBER TO BE PRESERVATIVE
TREATED TO BS 5268 P.T 5 1977. WITH
CUTS & JOINTS TREATED ON SITE.


Rev B (Oct 2018) - Brick plinth updated to engineering brick.




Drawing Title:
Hipped Porch with Single Post -
Alternative Post Detail - Sheet 3

Date. January 2013	Scale. Various @ A3
Dwg No. AE[14]23.3	Rev. B


THIS DRAWING AND THE BUILDING WORKS DEPICTED ARE THE COPYRIGHT OF J.S.BLOOR (SERVICES) LIMITED AND MAY NOT BE REPRODUCED OR AMENDED EXCEPT BY WRITTEN PERMISSION. NO LIABILITY WILL BE ACCEPTED FOR AMENDMENTS MADE BY OTHER PERSONS.

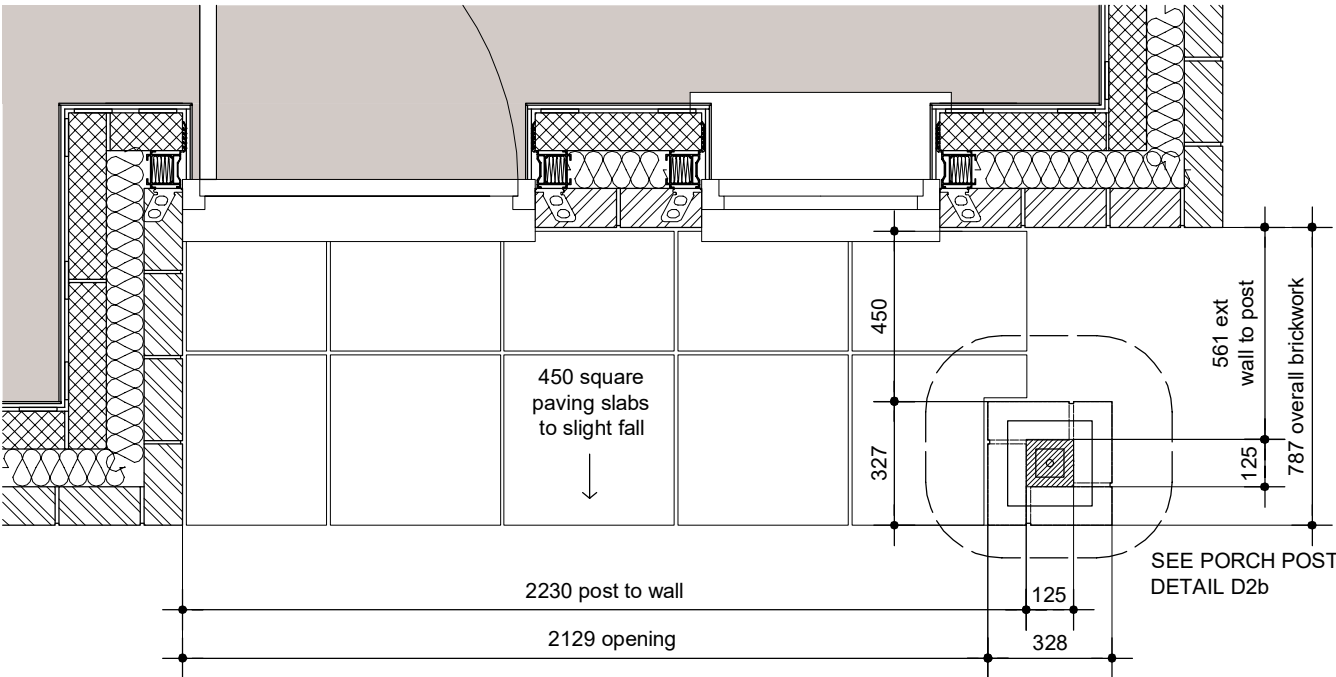


PORCH PLAN (1:20)

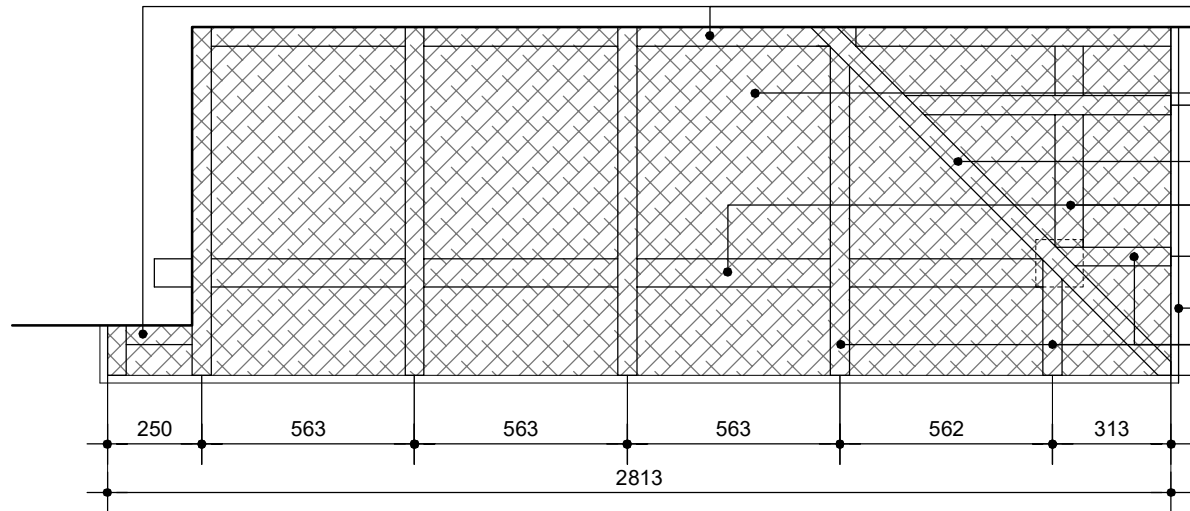


ROOF PLAN (1:20)

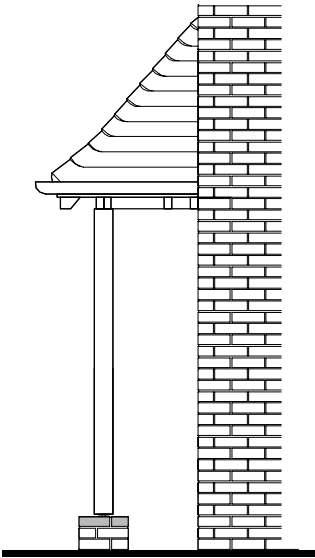

SIDE ELEVATION (1:50)

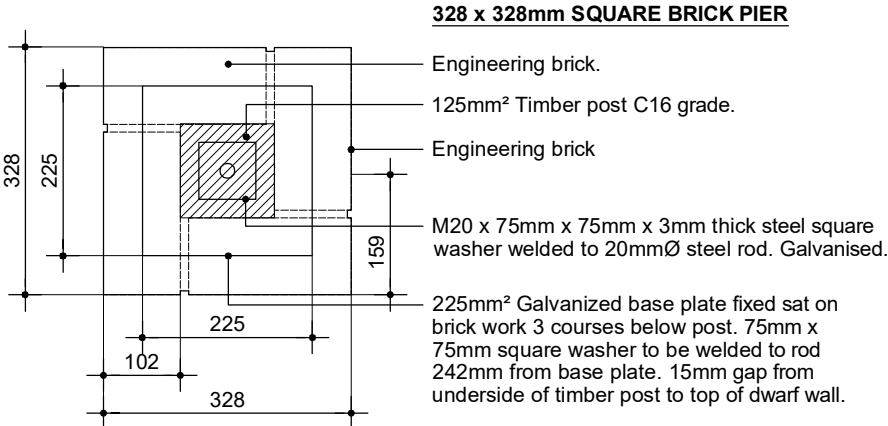


D2b - SECTION THROUGH PORCH POST ON BRICK PIER (scale 1:10)

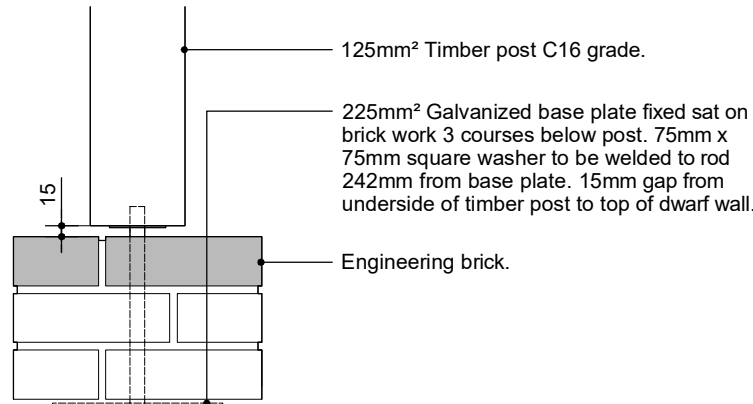

D1b - PORCH POST DETAIL (scale 1:10)

REFER TO STRUCTURAL ENGINEERS (ABACUS) CALCULATIONS, REFERENCE No. 32796-01-C63

ALL TIMBER TO BE PRESERVATIVE TREATED TO BS 5268 P.T 5 1977. WITH CUTS & JOINTS TREATED ON SITE.

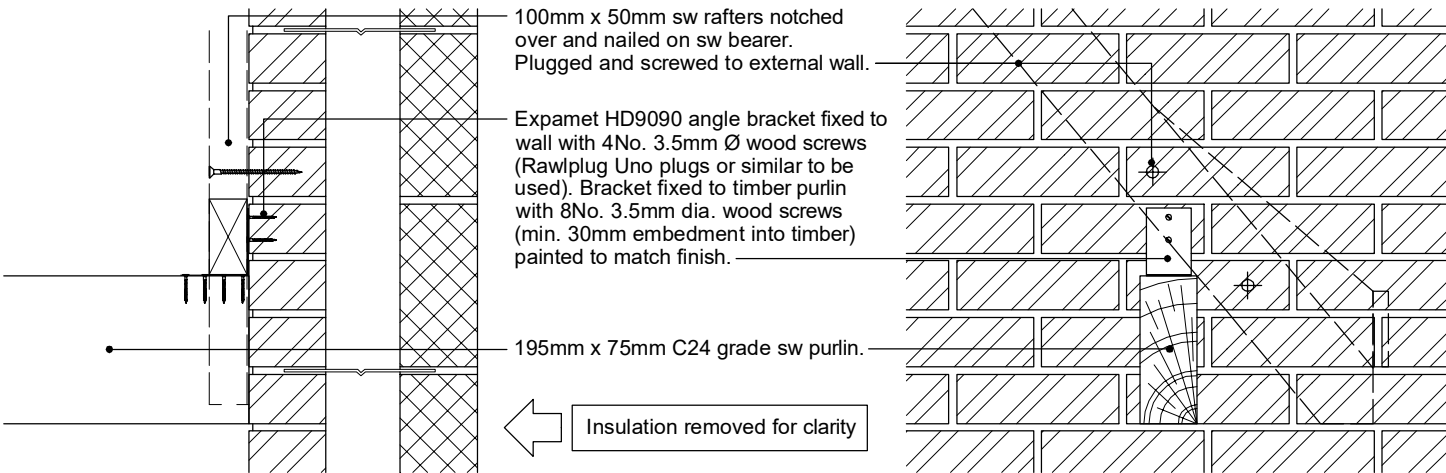

D3 - SECTION DETAIL OF PURLIN / RAFTER CONNECTION TO EXTERNAL WALL (scale 1:10)

Rev B (Oct 2018) - Brick plinth updated to engineering brick.