


THIS DRAWING AND THE BUILDING WORKS DEPICTED ARE THE COPYRIGHT OF J.S.BLOOR (SERVICES) LIMITED AND MAY NOT BE REPRODUCED OR AMENDED EXCEPT BY WRITTEN PERMISSION. NO LIABILITY WILL BE ACCEPTED FOR AMENDMENTS MADE BY OTHER PERSONS.


BOORLEY = PLOTS 375



FRONT ELEVATION


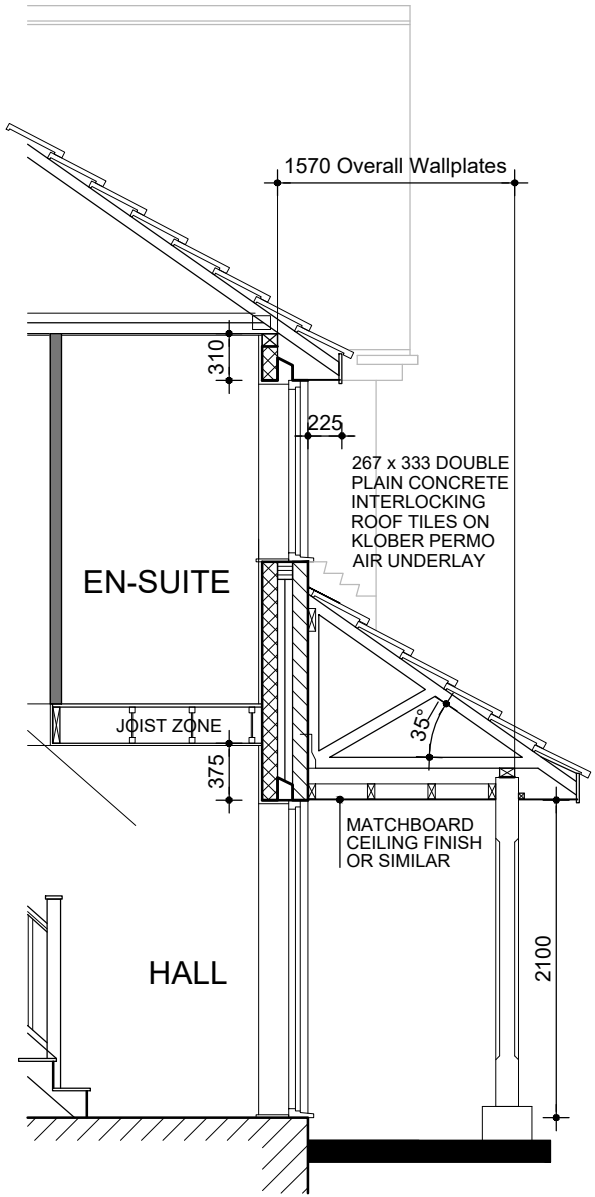


SECTION THRU

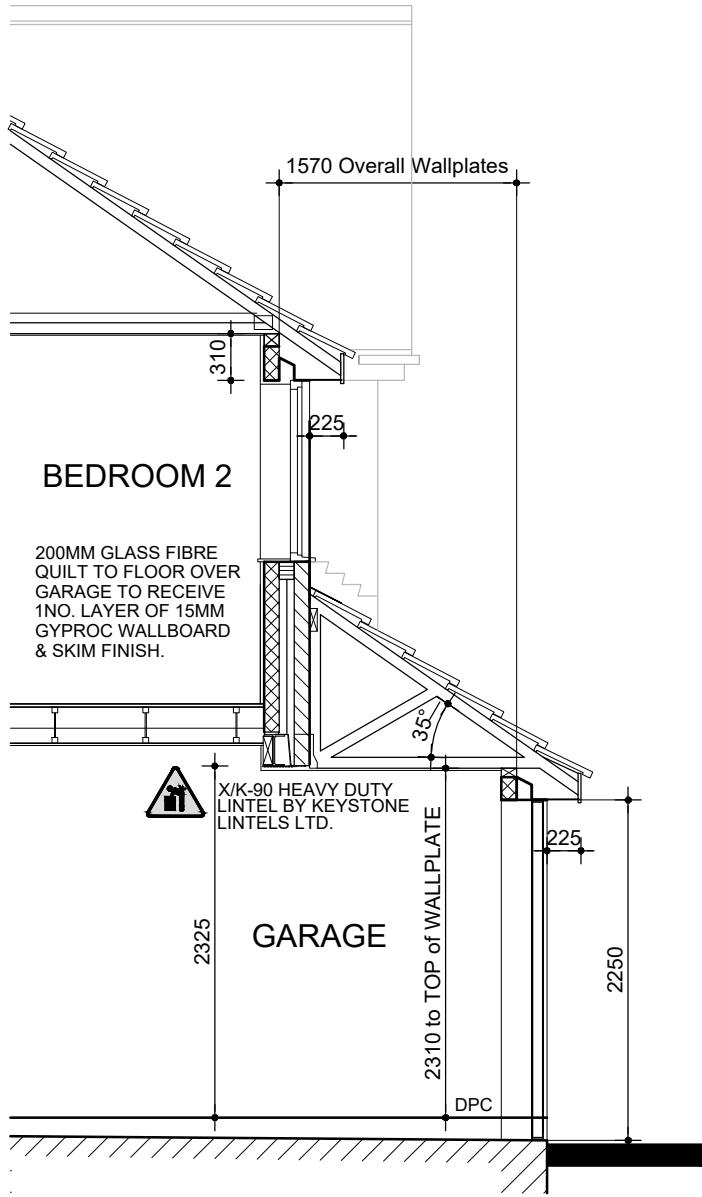

SECTION THRU

ROOF PLAN

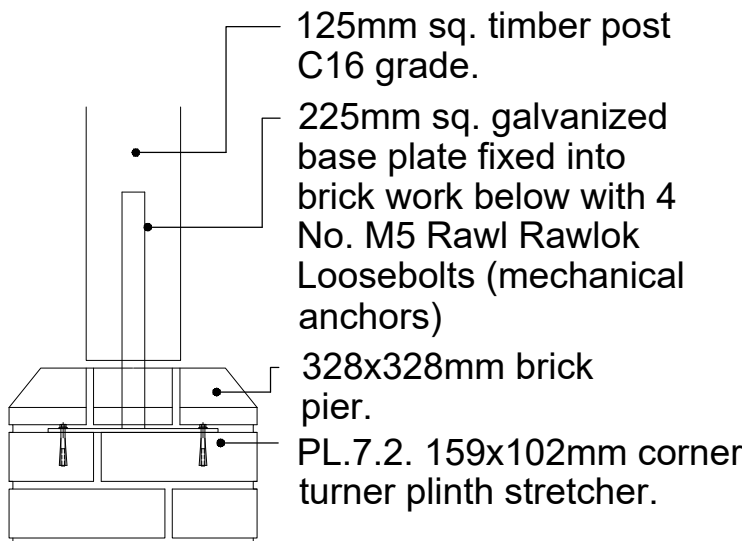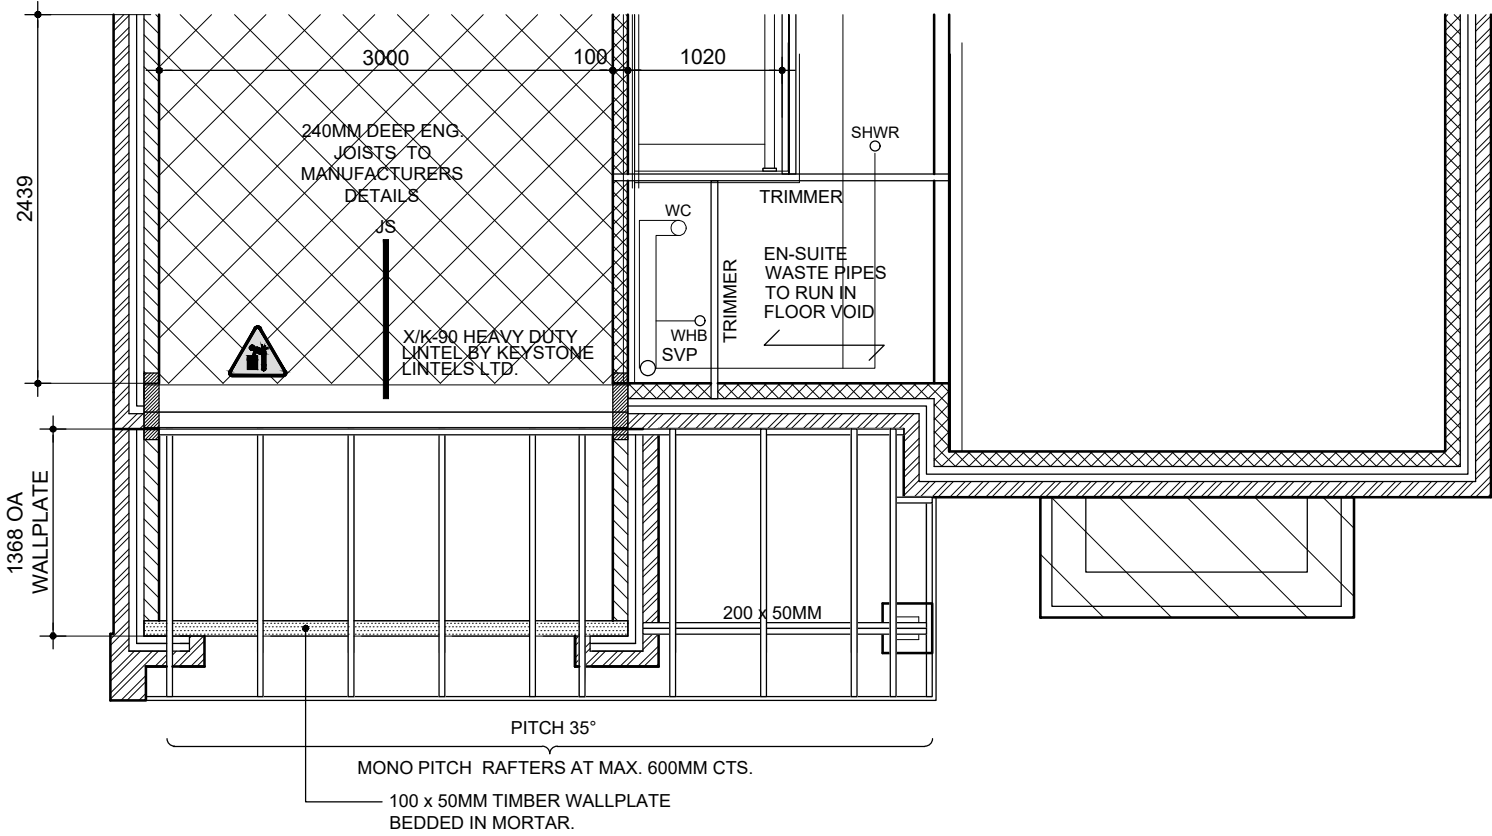

PORCH POST DETAIL (scale 1:10)