


THIS DRAWING AND THE BUILDING WORKS DEPICTED ARE THE COPYRIGHT OF J.S.BLOOR (SERVICES) LIMITED AND MAY NOT BE REPRODUCED OR AMENDED EXCEPT BY WRITTEN PERMISSION. NO LIABILITY WILL BE ACCEPTED FOR AMENDMENTS MADE BY OTHER PERSONS.

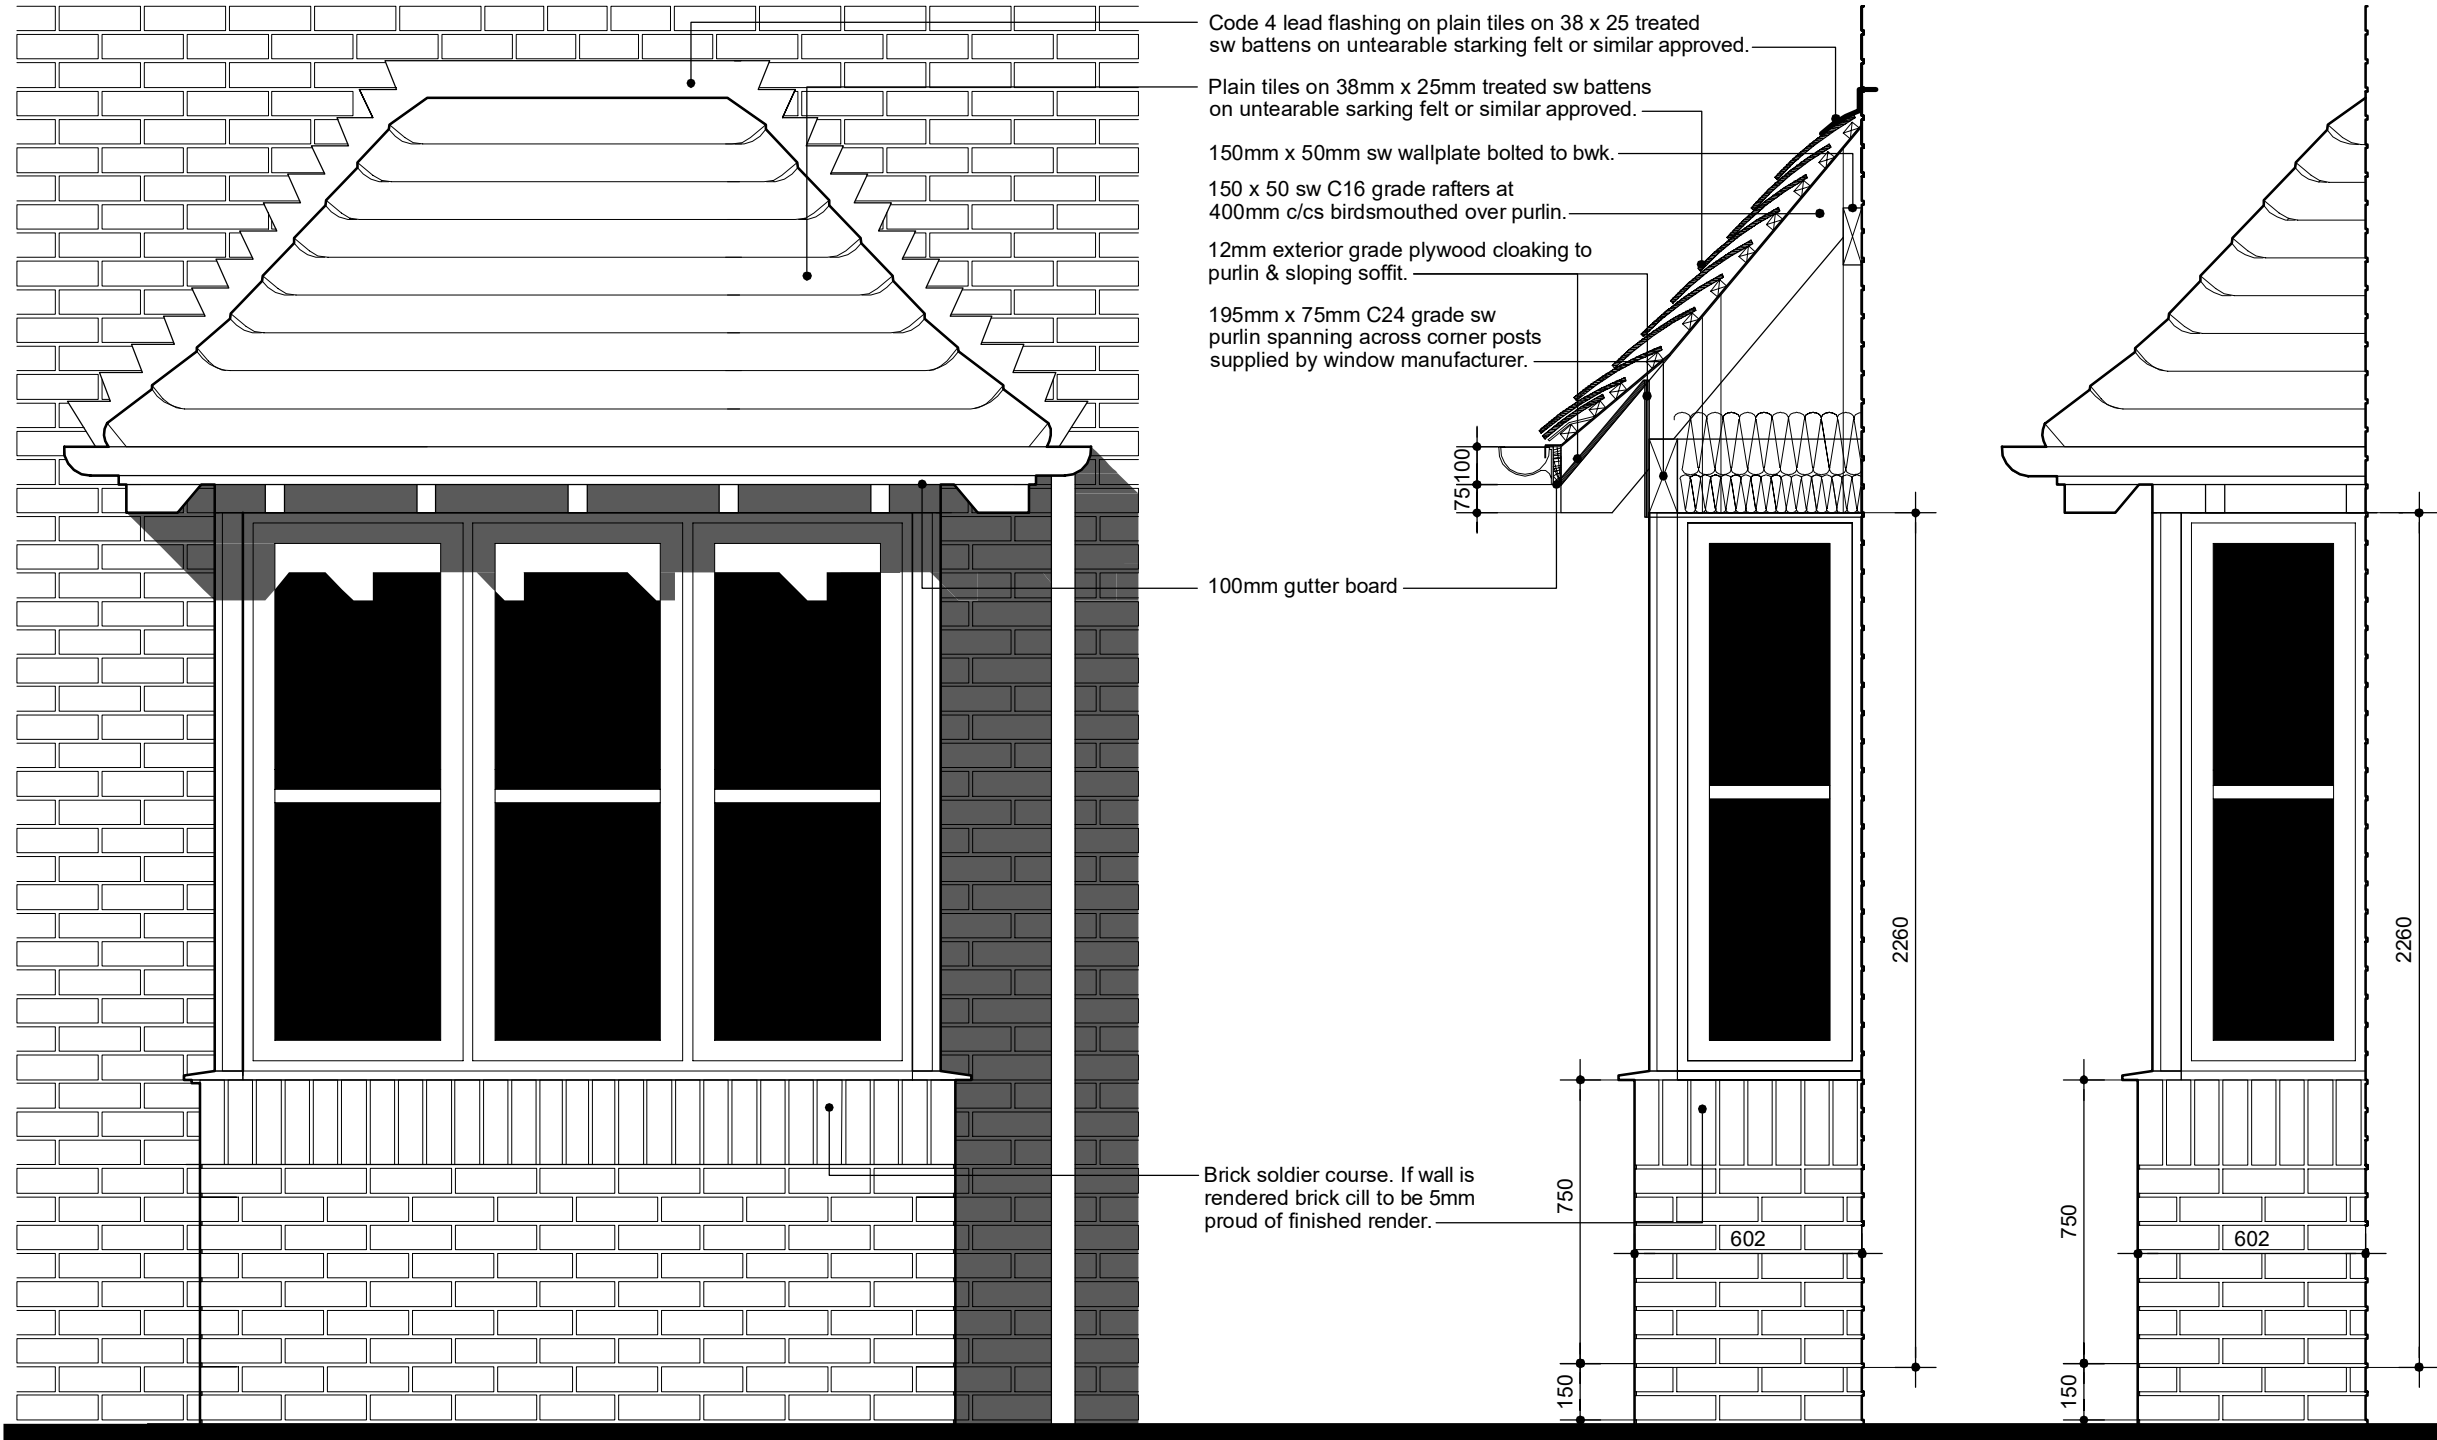



FRONT ELEVATION (Scale 1:20)

SECTION THRU' (Scale 1:20)

SIDE ELEVATION (Scale 1:20)

Rev D (Nov 2018) - Brick soldier course added.
Rev C (Sept 2016) - Cut Brick Cill added.
Rev B (Nov 2014) - Brick on edge & Tile creasing omitted.

THIS DRAWING AND THE BUILDING WORKS DEPICTED ARE THE COPYRIGHT OF J.S.BLOOR (SERVICES) LIMITED AND MAY NOT BE REPRODUCED OR AMENDED EXCEPT BY WRITTEN PERMISSION. NO LIABILITY WILL BE ACCEPTED FOR AMENDMENTS MADE BY OTHER PERSONS.

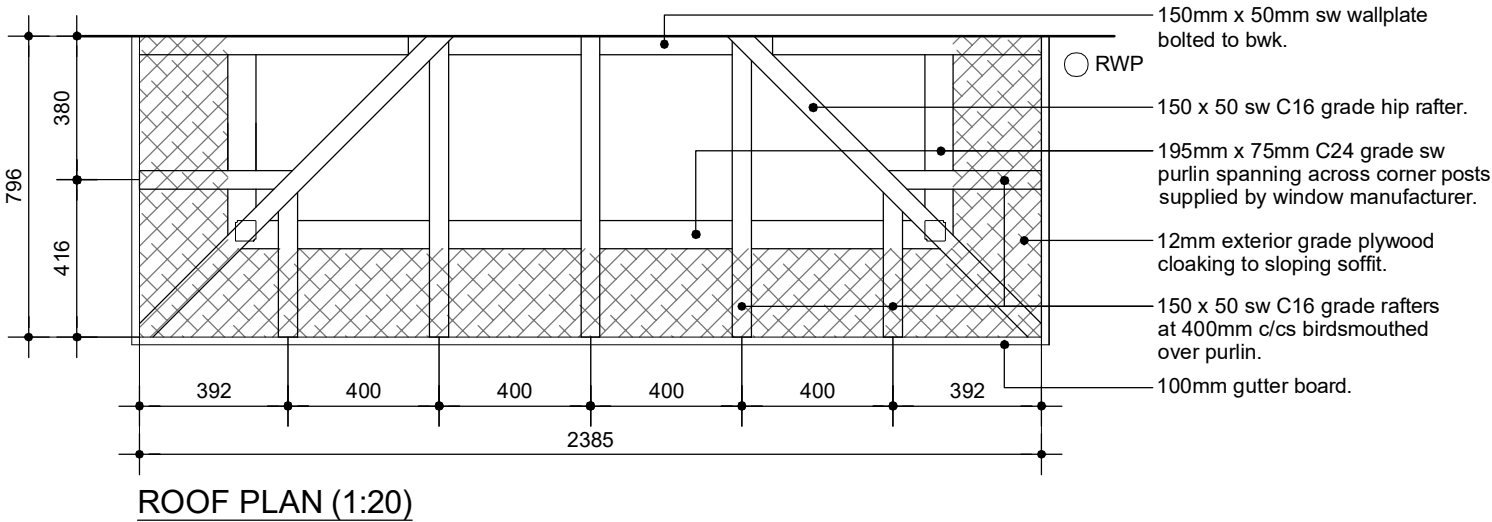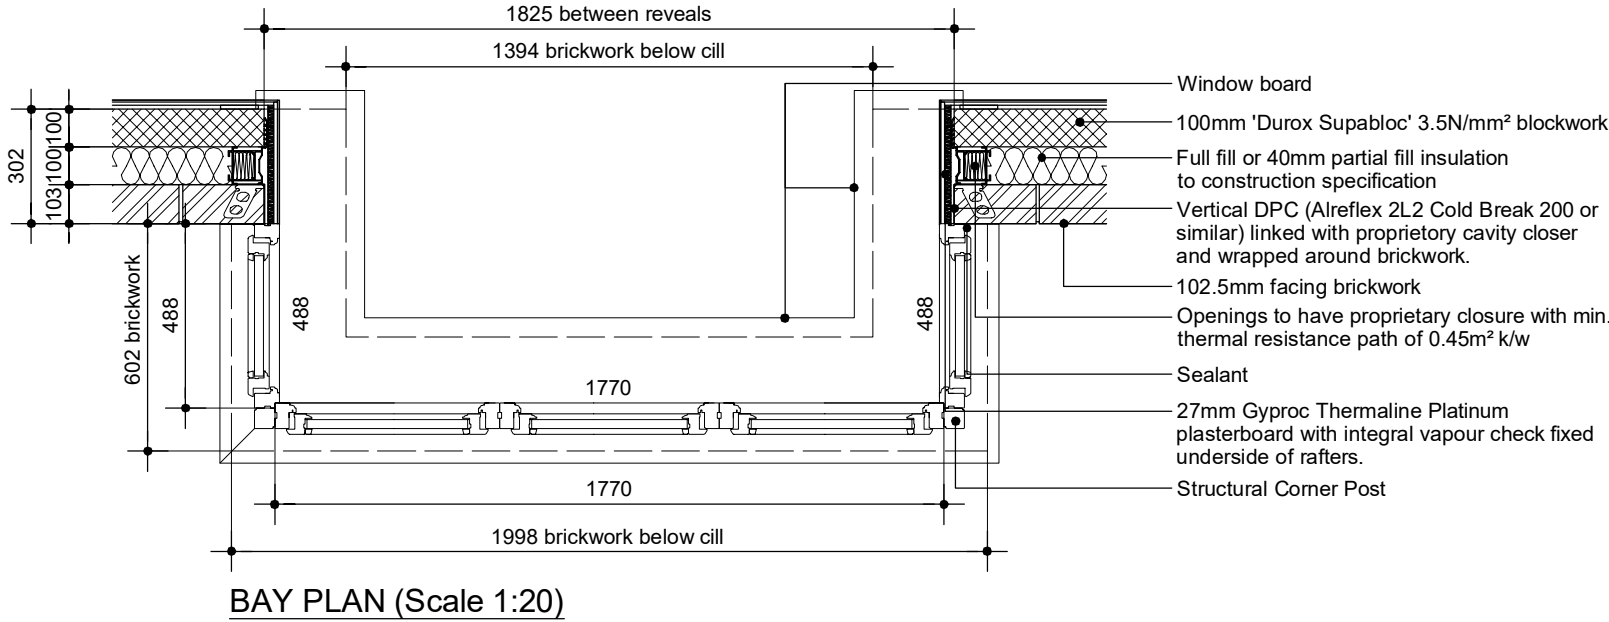

ALL TIMBER TO BE PRESERVATIVE
TREATED TO BS 5268 P.T 5 1977. WITH
CUTS & JOINTS TREATED ON SITE.

Rev A (Sept 2014) - Purlin notation amended. Detail D1 removed.



Drawing Title:
Bay Window Detail
Hipped (1770mm) - Sheet 2

Date. March 2013	Scale. Various @ A3
Dwg No. AE[14]12.2	Rev. A