




Responsibility is not accepted for errors made by others in scaling from this drawing.
All construction information should be taken from figured dimensions only.

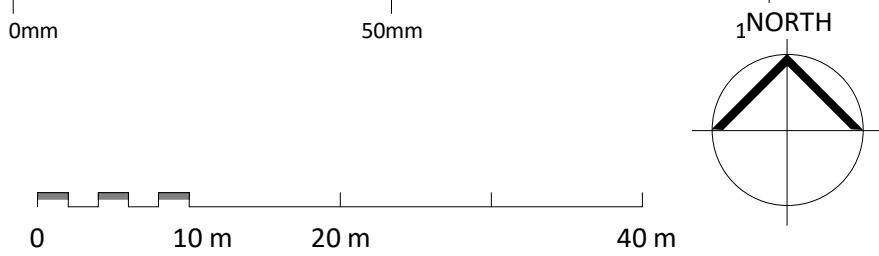

- : Site Boundary
- : Application Boundary

PL	PL02	21/05/24	Updated red line boundary to include access to public highway
PL	PL01	14/05/24	Planning Issue
STATUS	REV	DATE	DESCRIPTION
CLIENT	Barton Peveril College		
REVISOR	SF		
CHECKED BY	VG		
ORIGINATOR NO	156376		

CONSULTANT
STRIDE TREGLOWN
www.stridetreglown.com © Stride Treglow Limited 2023
PROJECT
BPC Internal Alterations 2024
Chestnut Ave, Eastleigh, SO50 5ZA

DRAWING TITLE
Planning - Existing Site Plan

SUITABILITY STATUS PL : PLANNING	SCALE 1 : 500 @ A1
PROJECT ORIGINATOR ZONE LEVEL TYPE ROLE CLASS NUMBER 156376-STL-00-ZZ-DR-A-PL002	REVISION PL02