



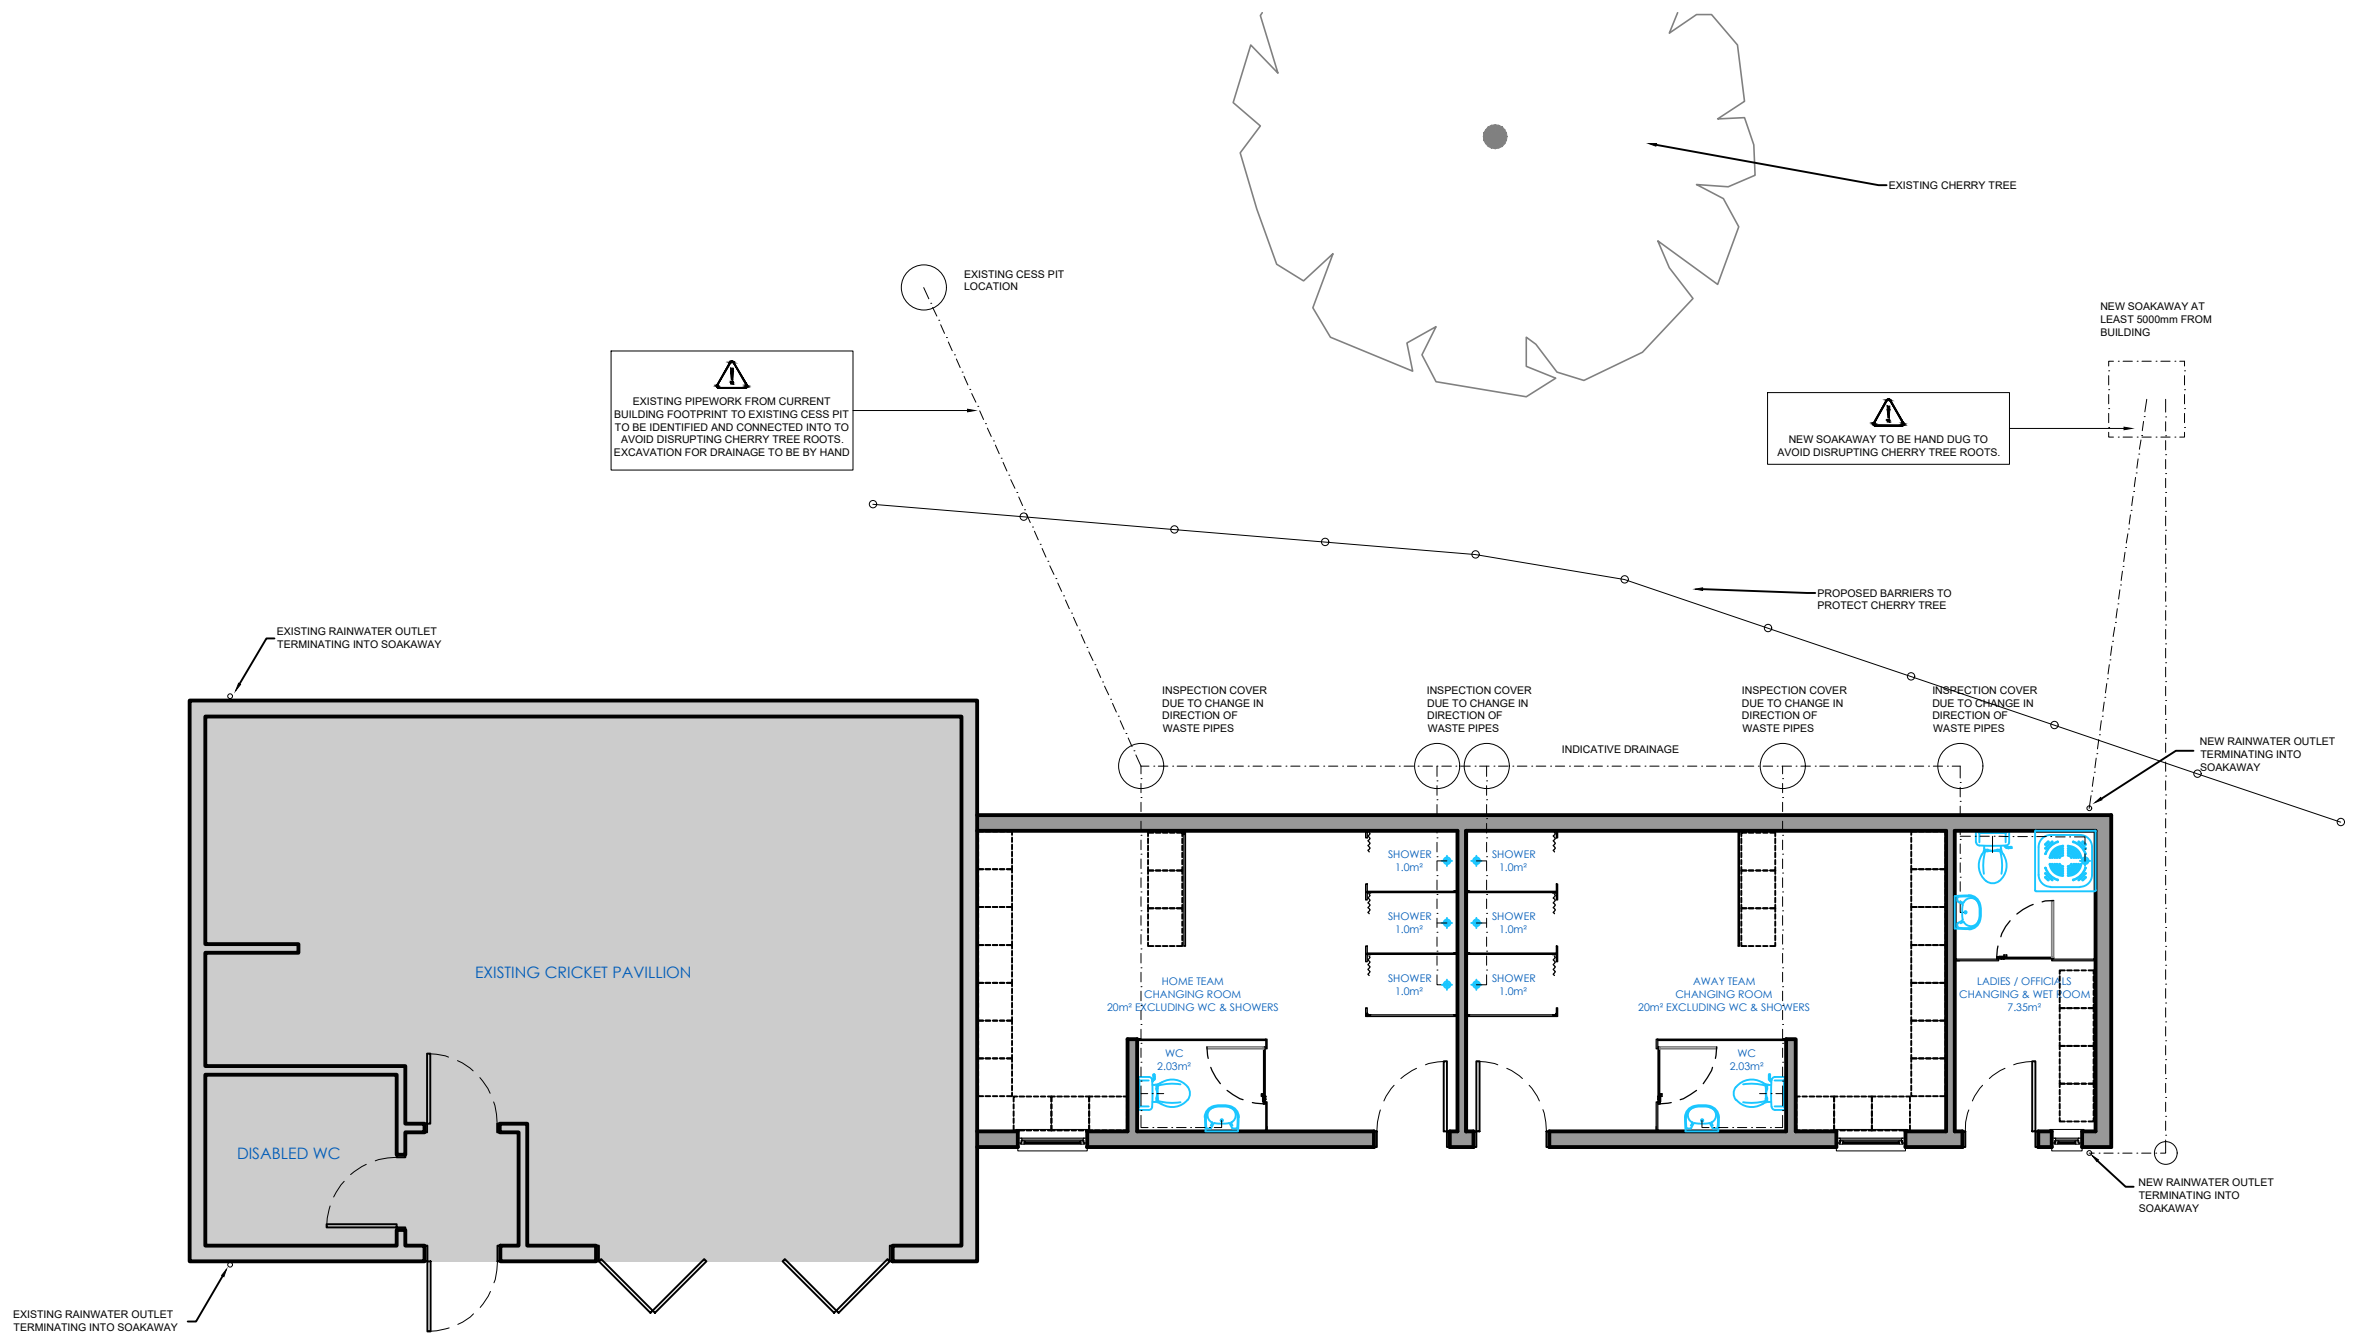

EXISTING / PROPOSED SURFACE WATER AND WASTE DRAINAGE PLAN

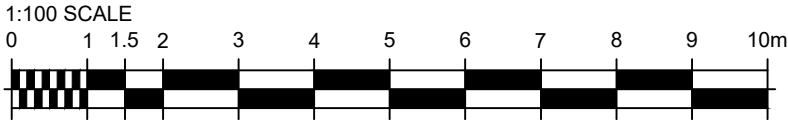


Notes:

THIS DRAWING IS THE COPYRIGHT OF THE DESIGNER AND MAY NOT BE COPIED, ALTERED OR REPRODUCED IN ANY FORM, OR PASSED TO A THIRD PARTY WITHOUT THE WRITTEN CONSENT OF THE DESIGNER.

DIMENSIONS SHOULD BE CHECKED AND VERIFIED ON SITE AND ANY DISCREPANCIES SHOULD BE REPORTED TO THE DESIGNER.

DO NOT SCALE FROM THIS DRAWING, EXCEPT FOR PLANNING PURPOSES. USE FIGURED DIMENSIONS ONLY.

IF IN DOUBT ASK FOR CONFIRMATION.

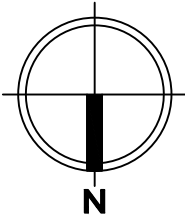

B	TREE PROTECTION BARRIERS POSITIONED ON LEASE BOUNDARY EDGE. HAND DIG NOTES ADDED	ML	22-05-24
	EXISTING TREE ADDED. CHANGING ROOMS ADJUSTED	ML	09-05-24
REV:	DESCRIPTION:	BY:	DATE:
STATUS: PLANNING			
ADDRESS: NETLEY & HIGHFIELD CRICKET CLUB VT SPORTS GROUND, PORTSMOUTH ROAD SOUTHAMPTON. SO19 9PW			
SITE: VT SPORTS GROUND, PORTSMOUTH ROAD. SO19 9PW			
TITLE: SURFACE WATER AND WASTE DRAINAGE DRAWING			
SCALE AT A3: 1:100	DATE: 23-03-24	DRAWN: ML	CHECKED:
DRAWING NO: 24-001-105			REVISION: B