



This drawing is indicative ONLY and only for illustrative purposes.
All info / dimensions to be checked by any / all relevant parties.

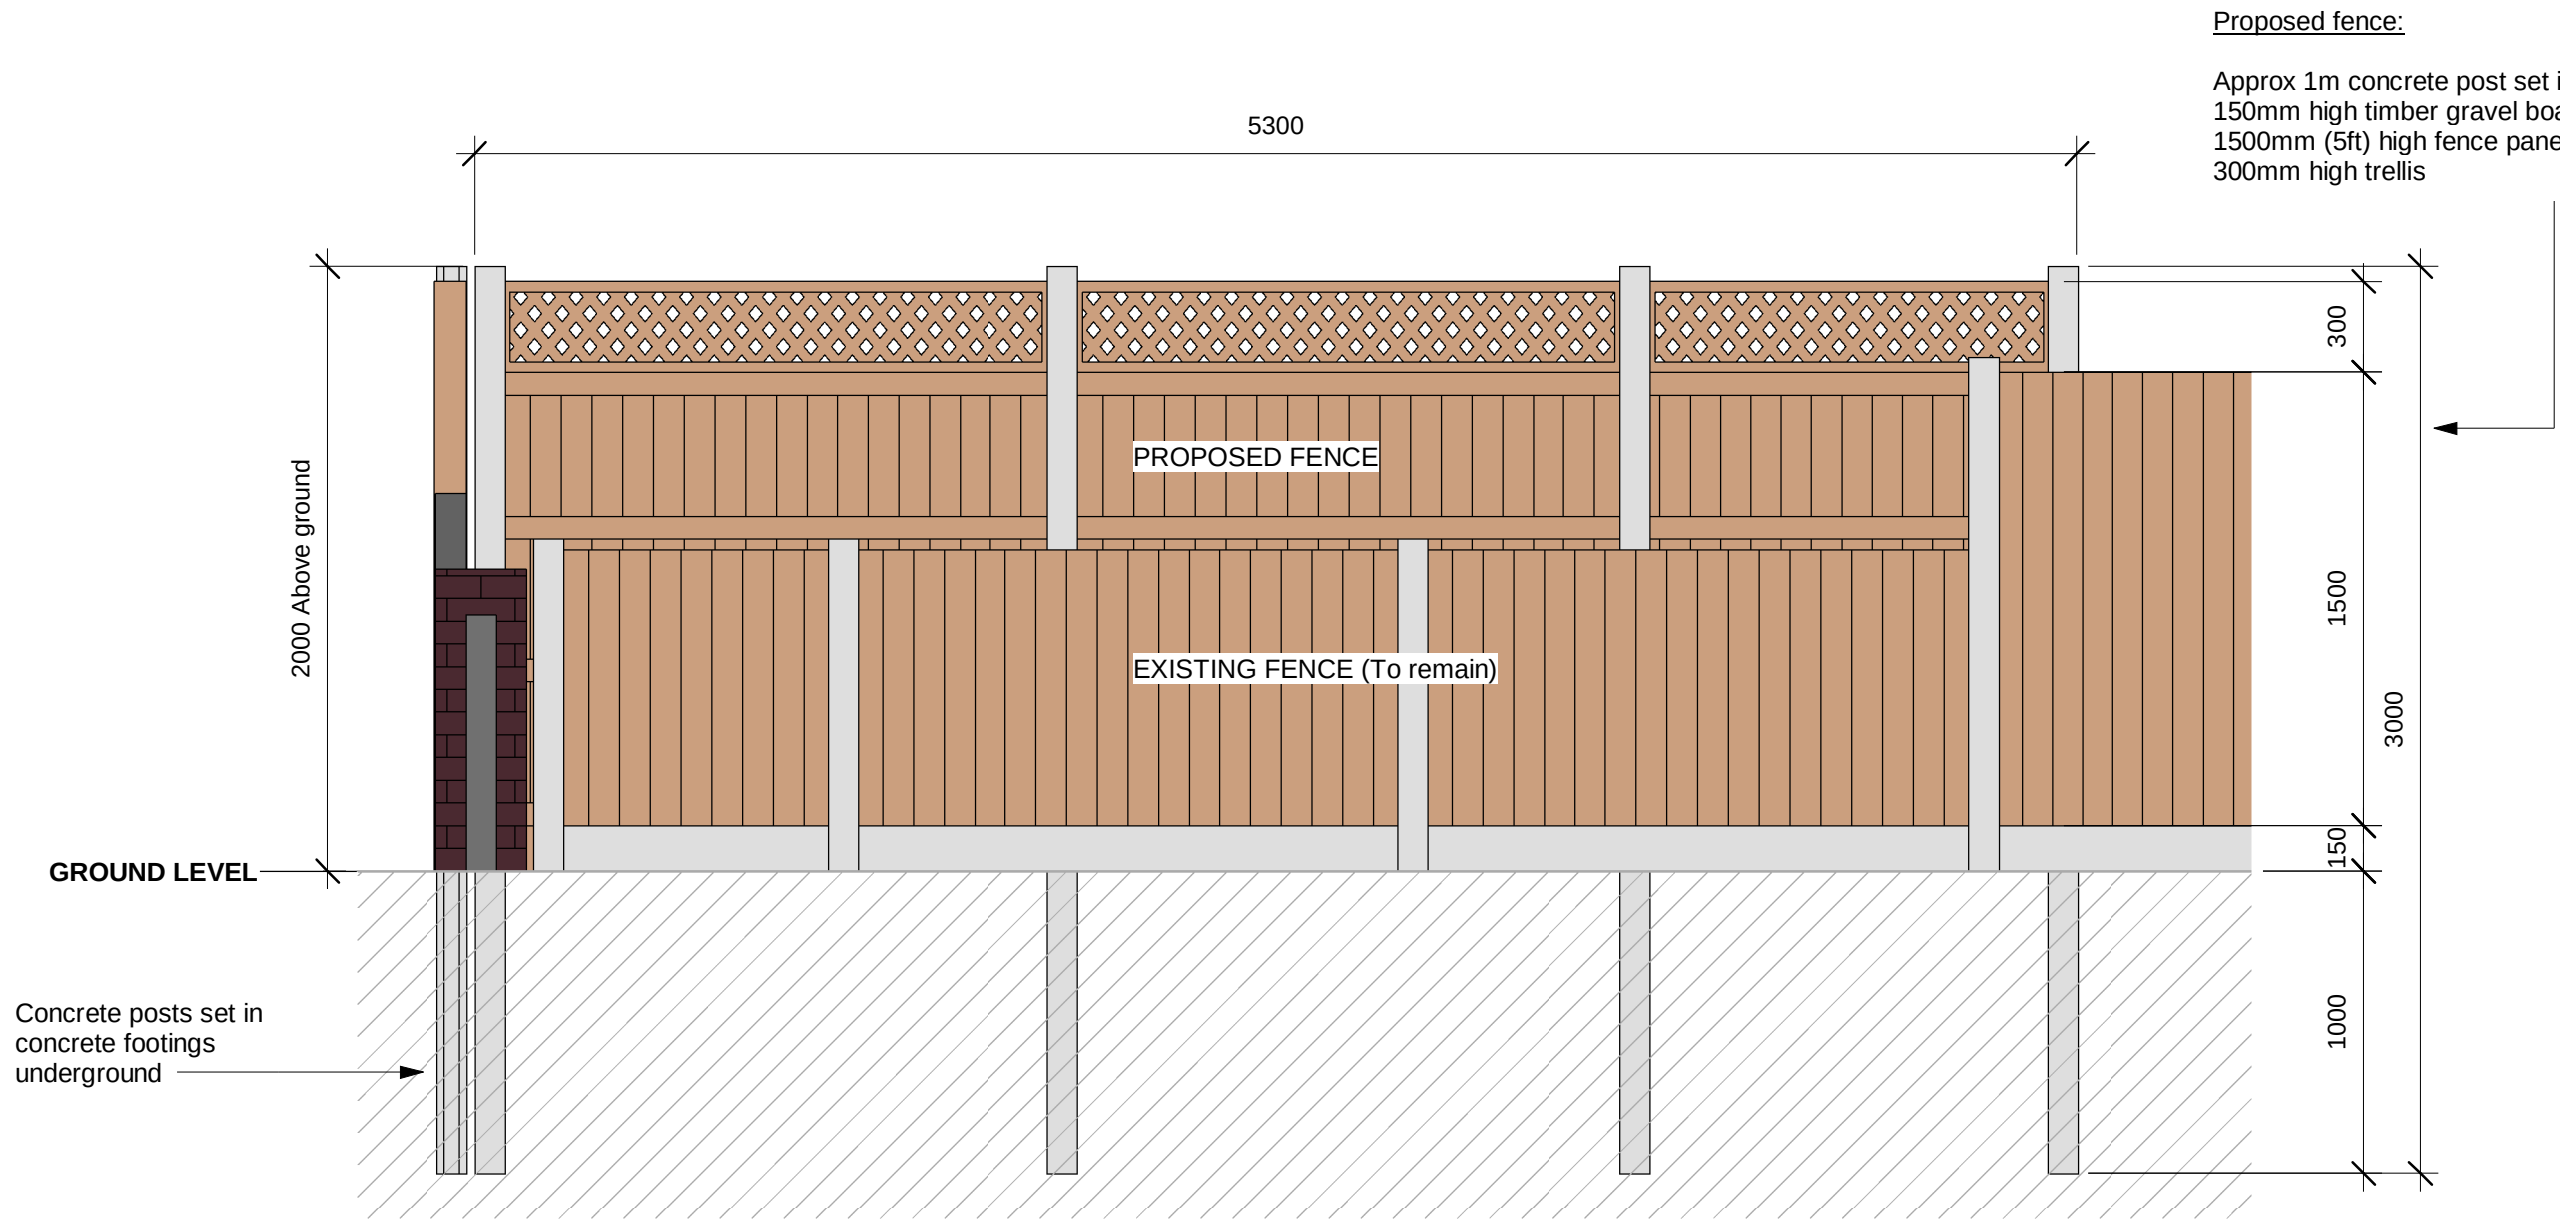


1 Proposed Elevation 1
1 : 25

Final design / dimensions will be determined by fencing contractor.

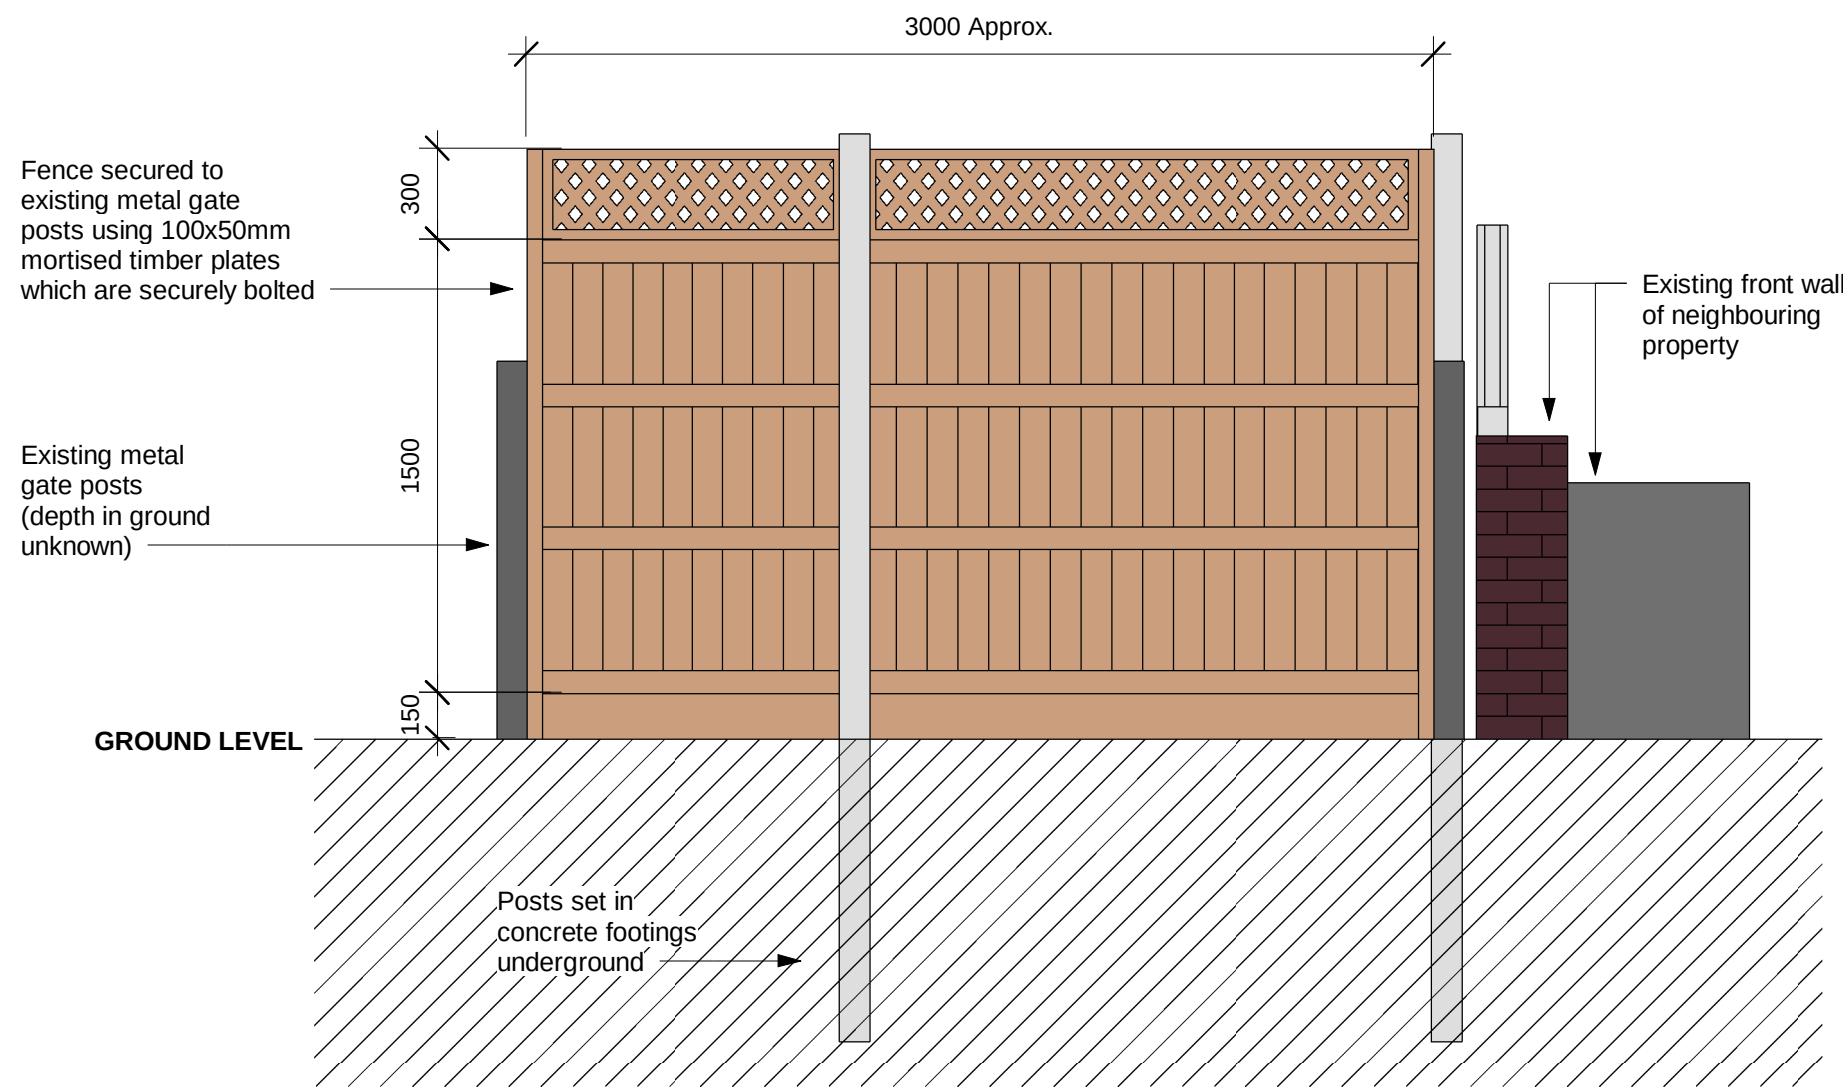

2 Proposed Elevation 2
1 : 25

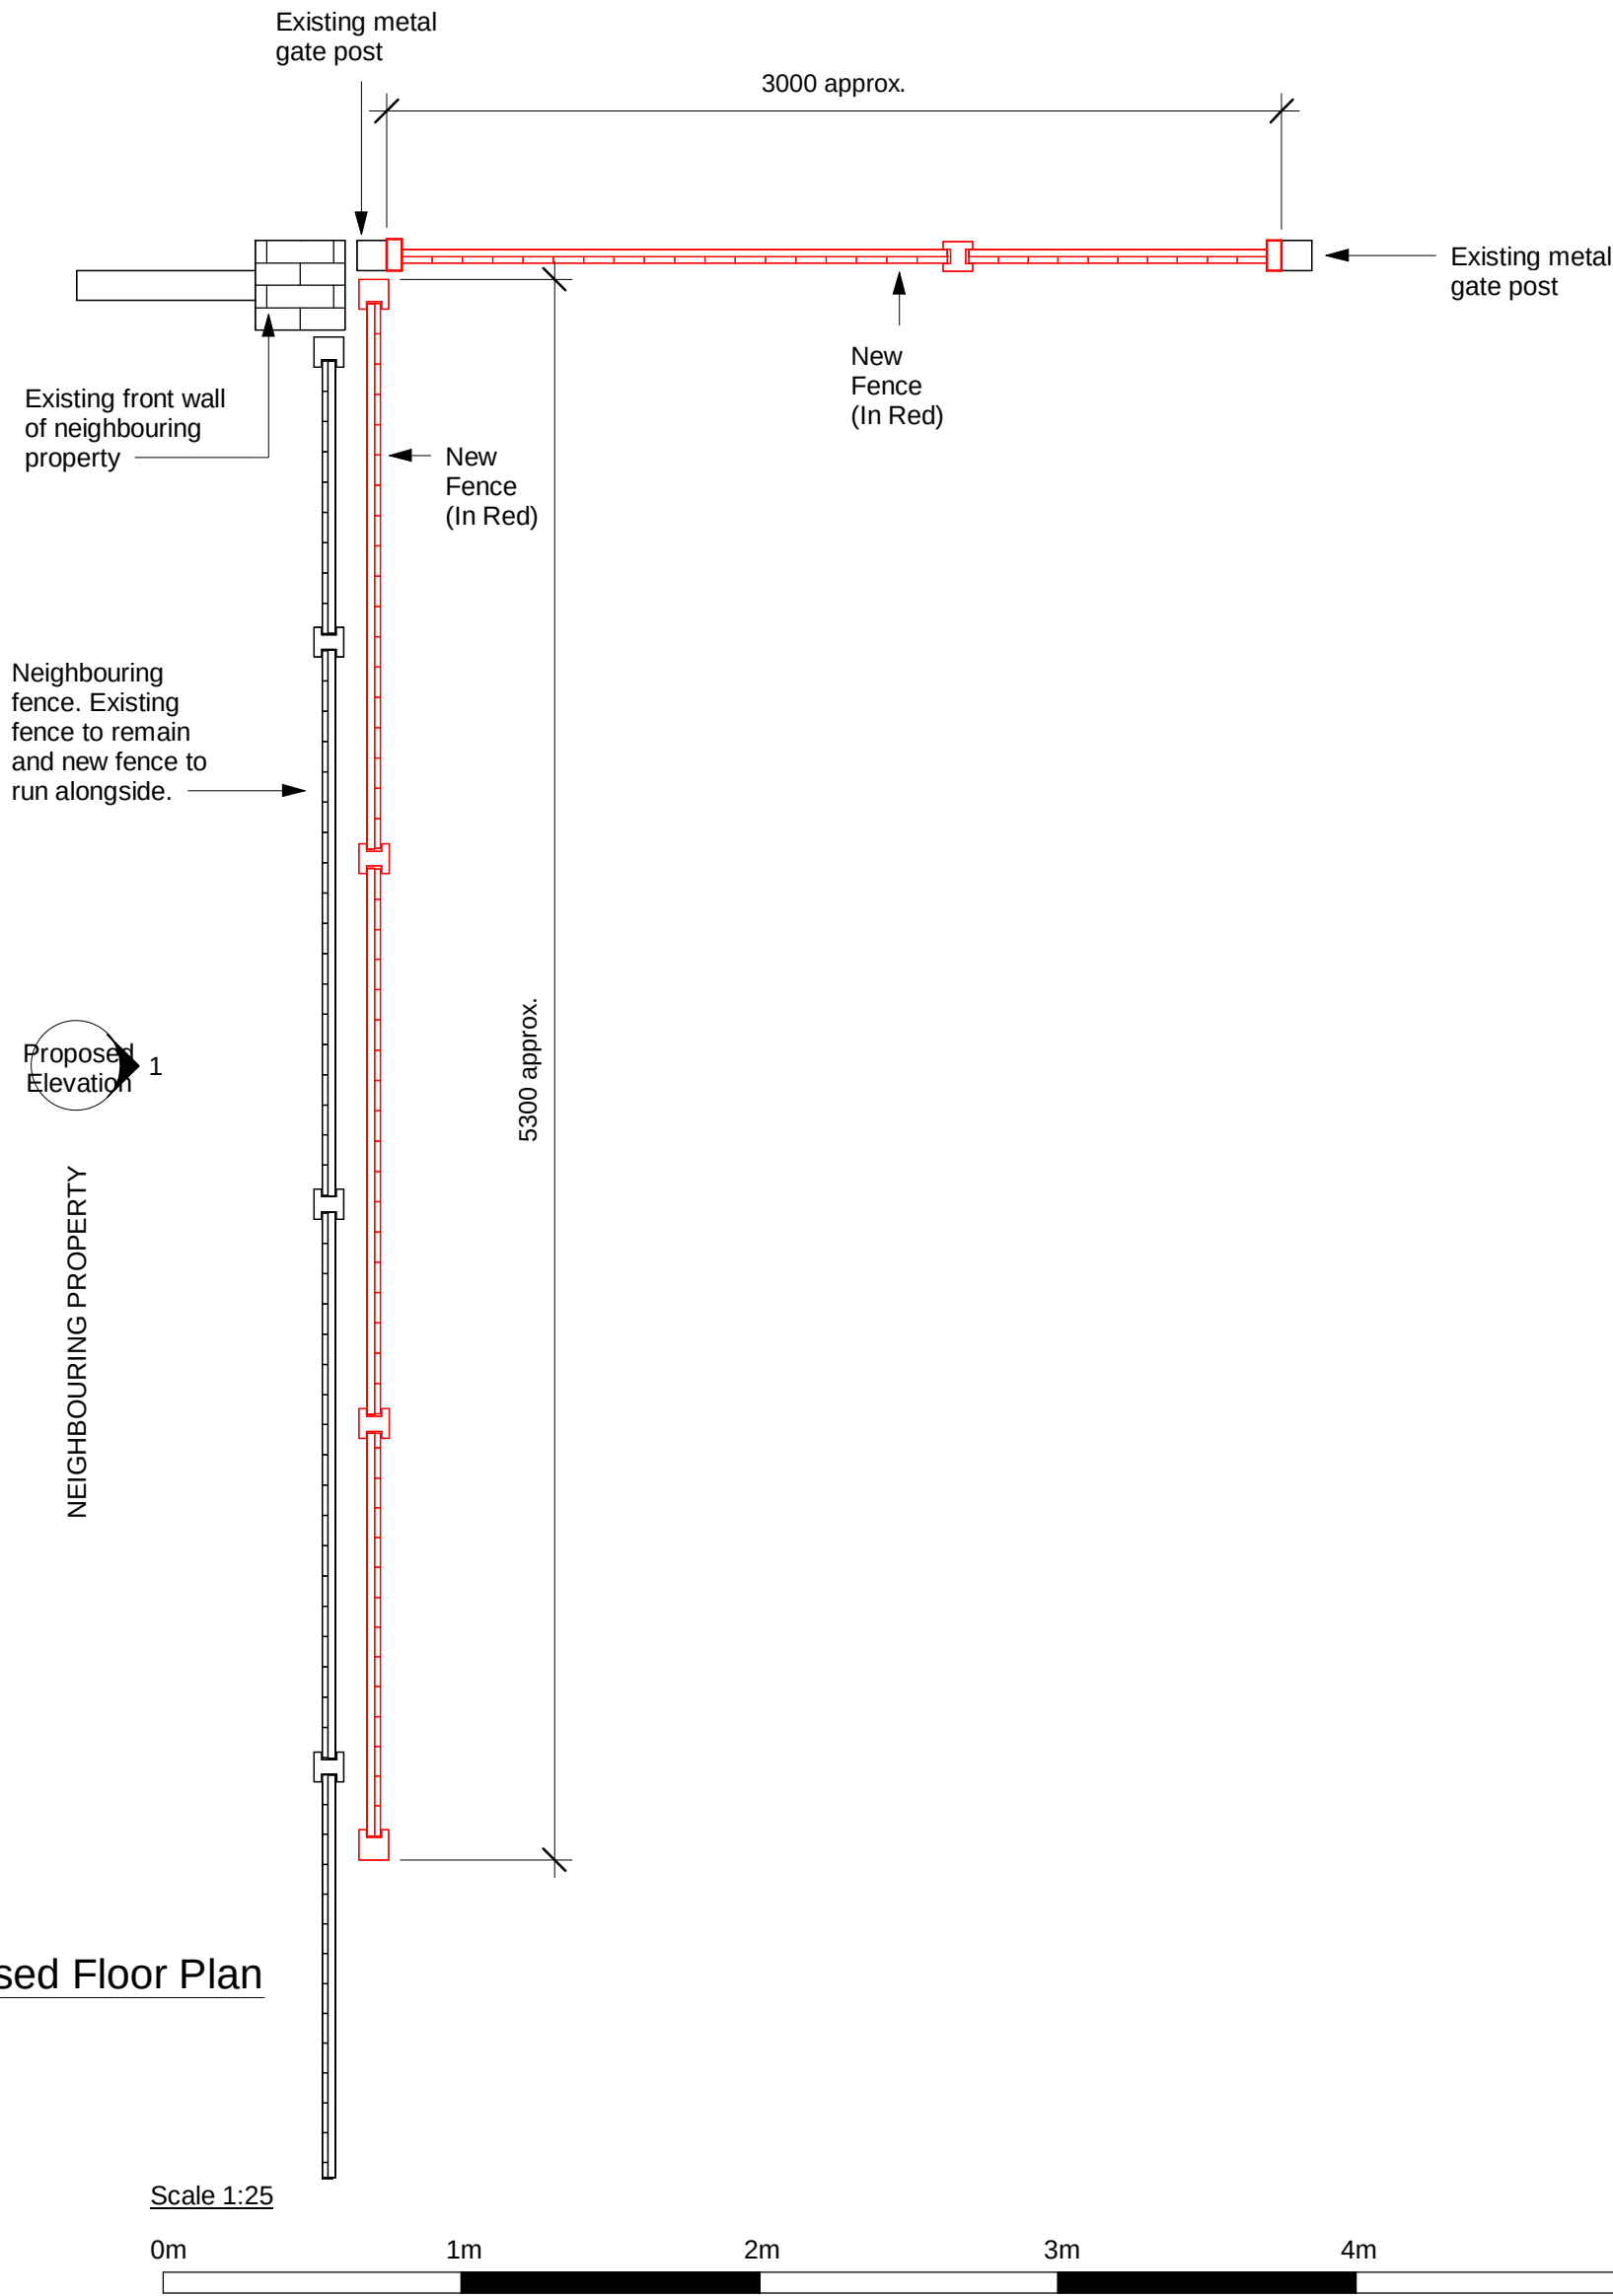

3 Proposed Floor Plan
1 : 25

No.	Description	Date
A	Shown existing features that are to remain	22/05/24

Project	12 Mead Rd, Chandler's Ford, Eastleigh, SO53 2EZ	Proposed fencing	Drawing Title:		PROPOSED Floor Plan & Elevations	
			Drawn By:	NL	Sheet Size:	A2
			Scale:	As Indicated	Rev:	A
			Chkd by:		Job No:	
			Quote No:		Drwg No:	
			Status	Preliminary	Date:	24/04/24