




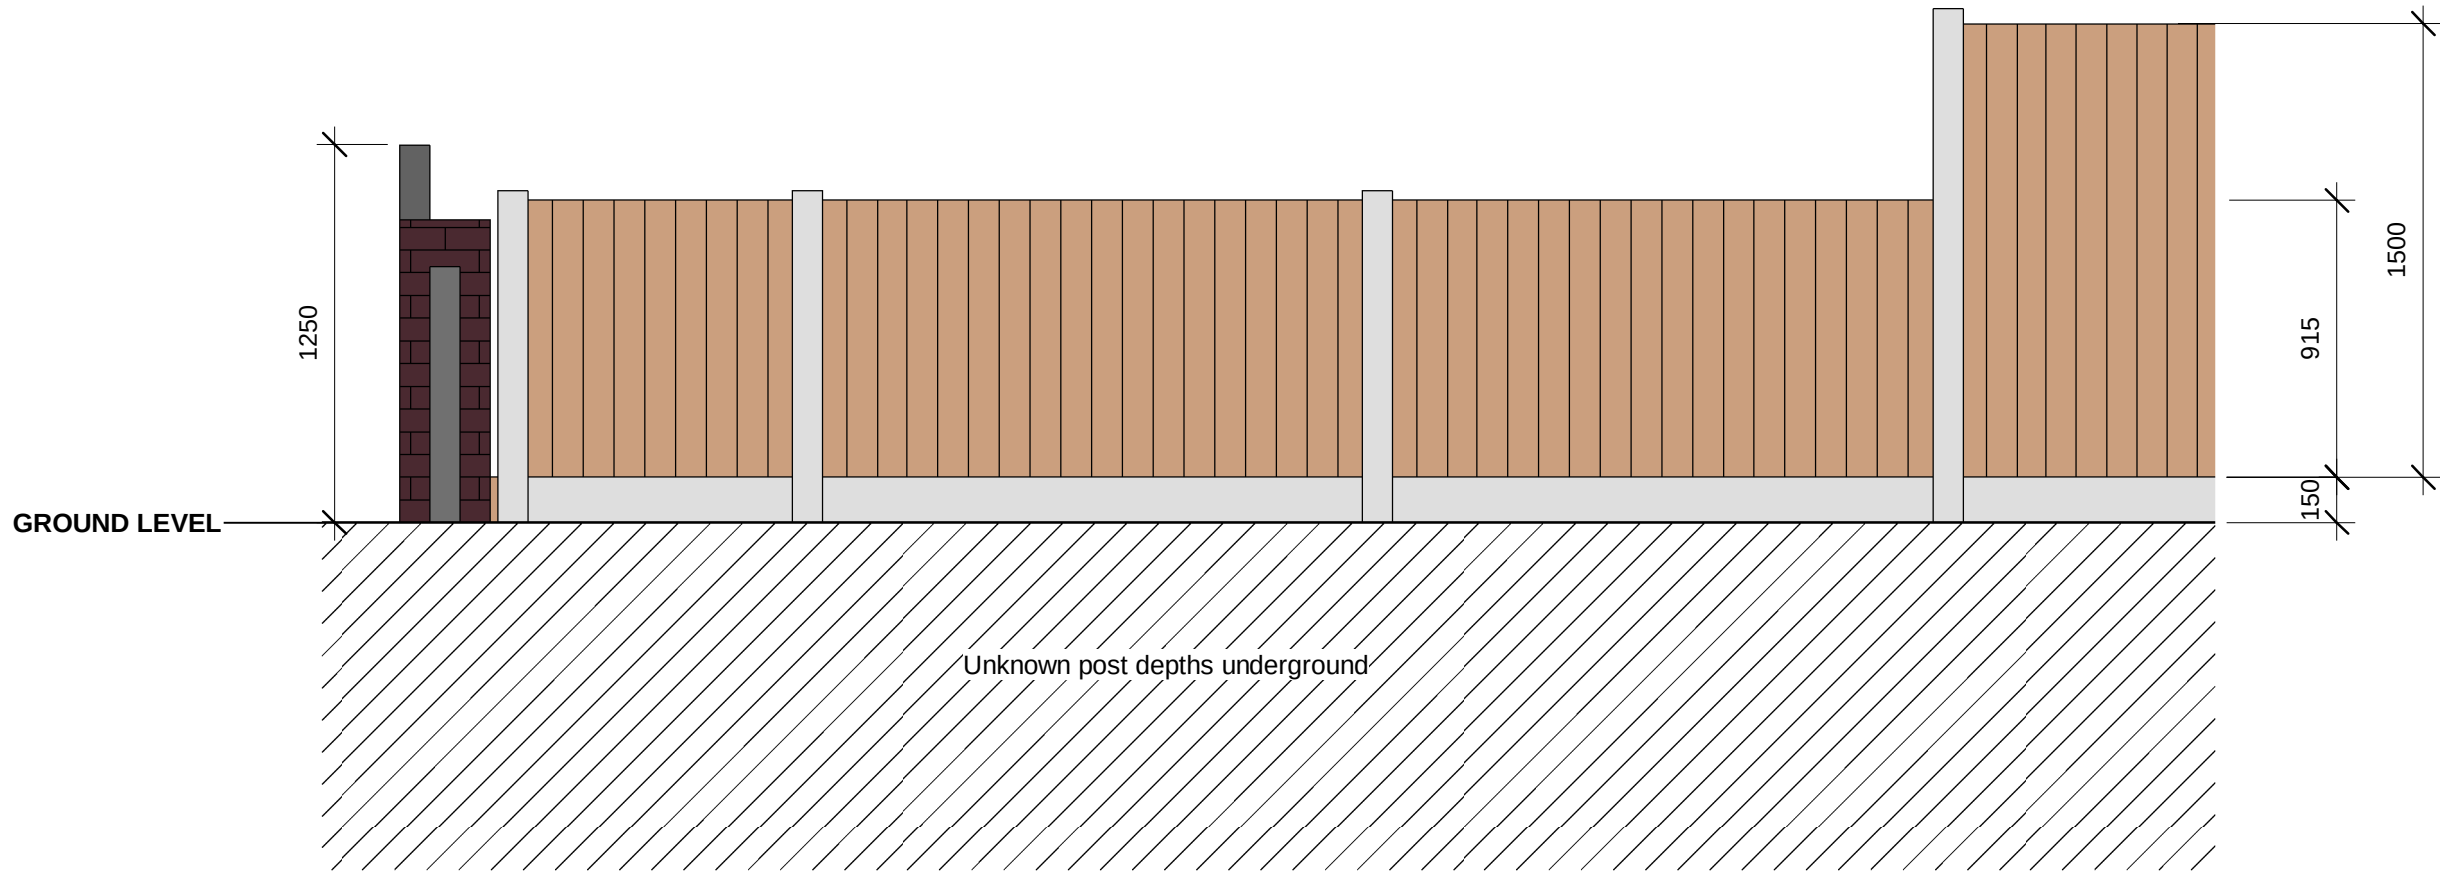

1 Existing Elevation 1
1 : 25

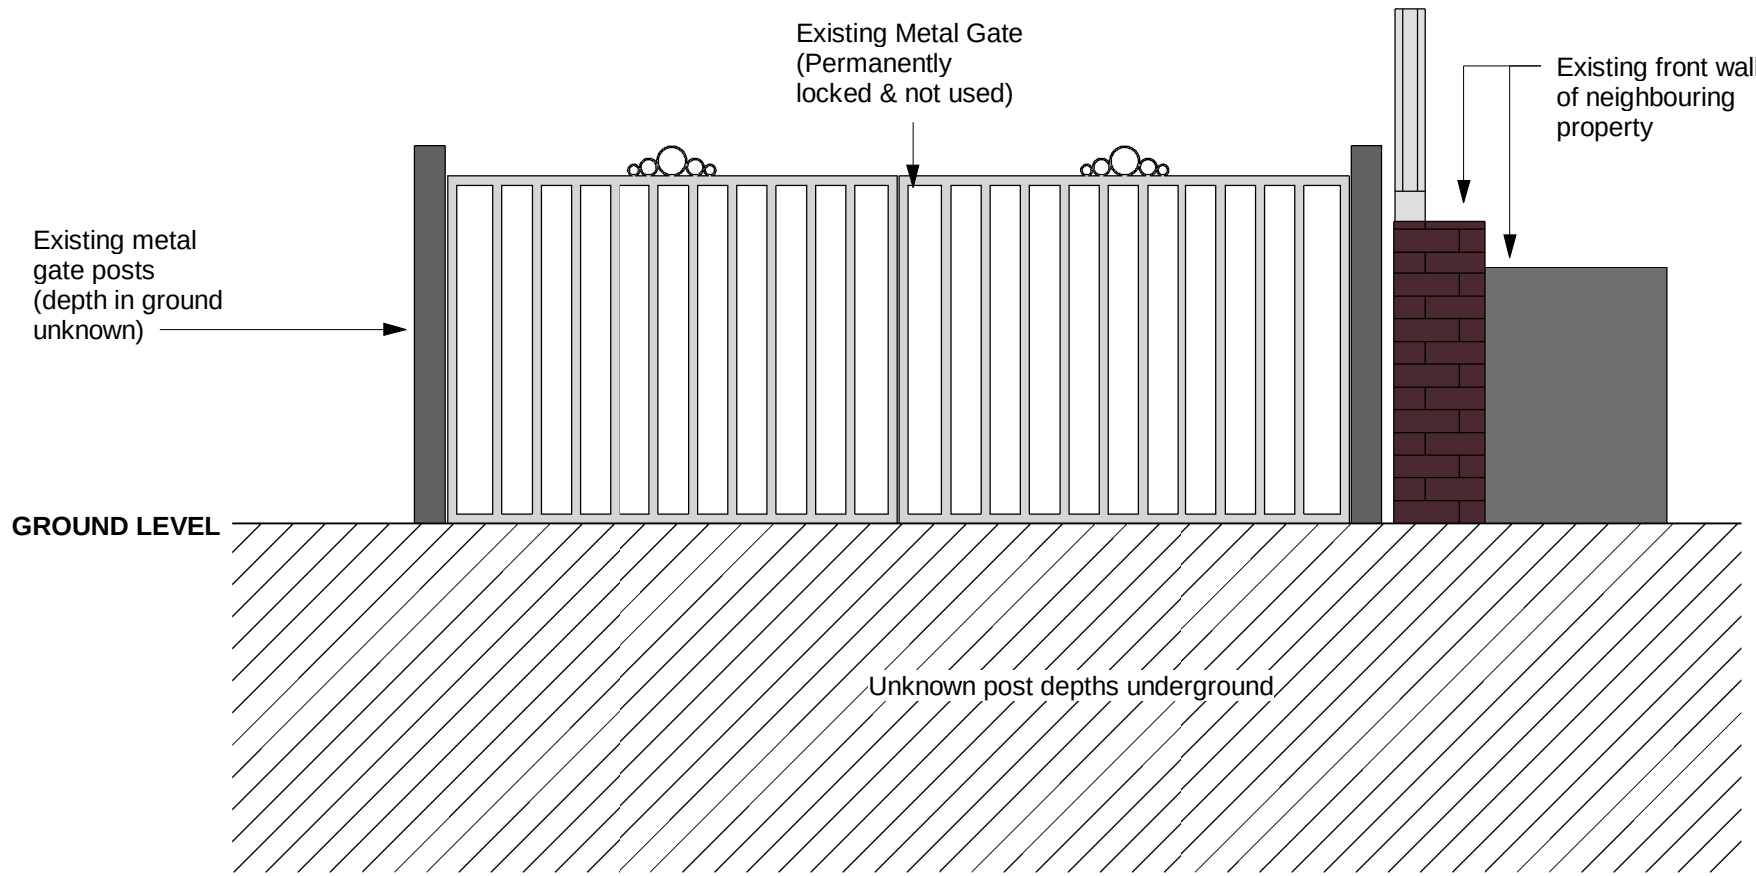

2 Existing Elevation 2
1 : 25

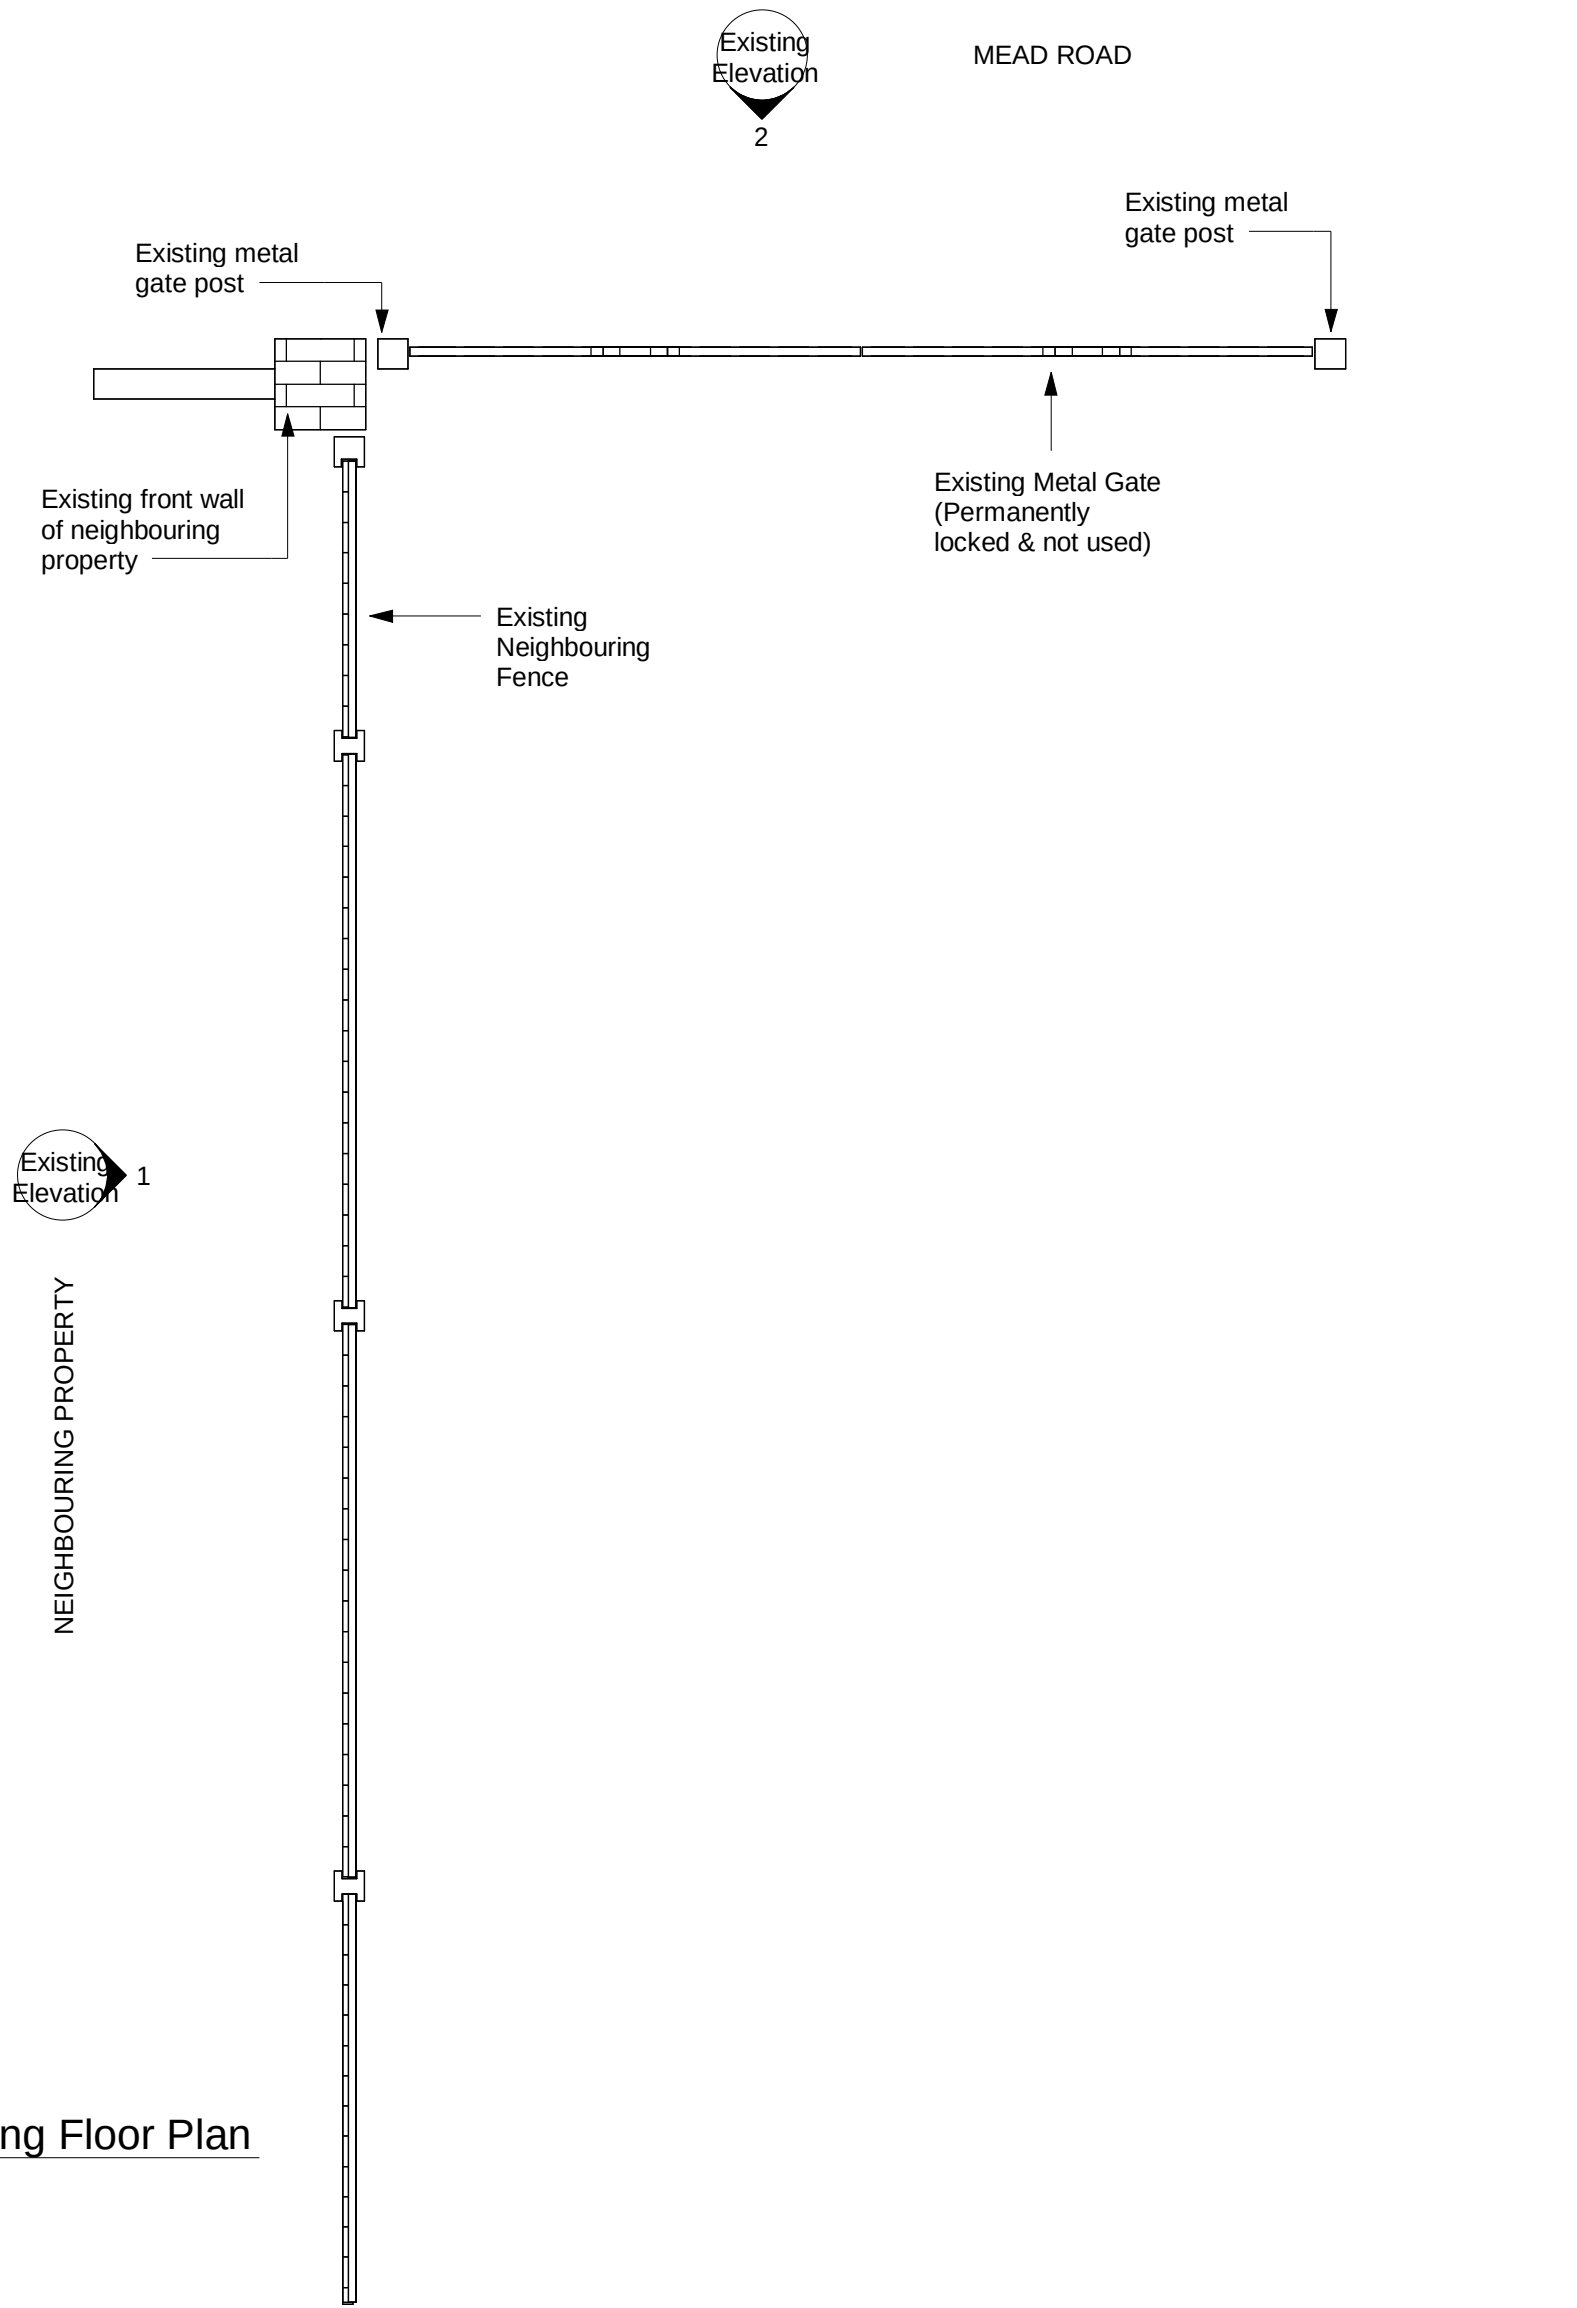

3 Existing Floor Plan
1 : 25



No.	Description	Date

Project	12 Mead Rd, Chandler's Ford, Eastleigh, SO53 2EZ		Drawing Title:	
	Proposed fencing		EXISTING Floor Plan & Elevations	
			Drawn By:	NL
			Scale:	As Indicated
			Chkd by:	
Status	Preliminary		Quote No:	
			Date:	24/04/24
			DO NOT SCALE DRAWING	