




Notes:

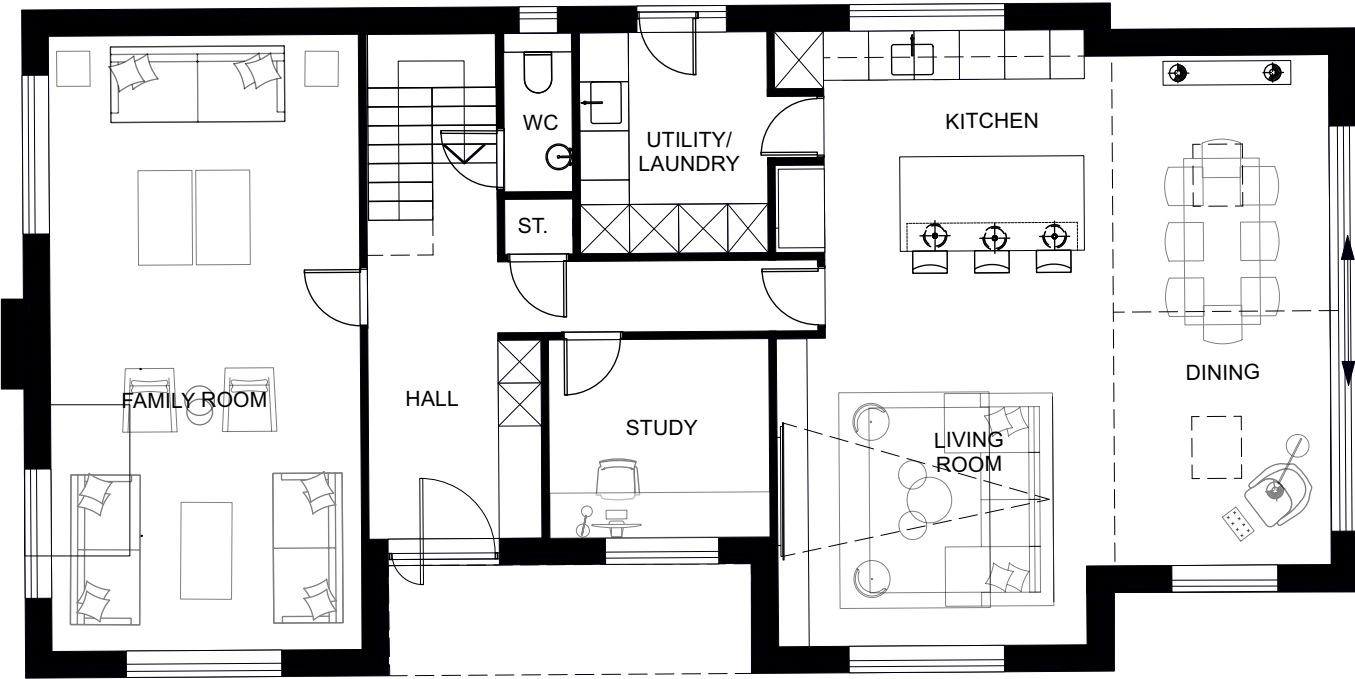


01 Proposed Ground Floor Plan House

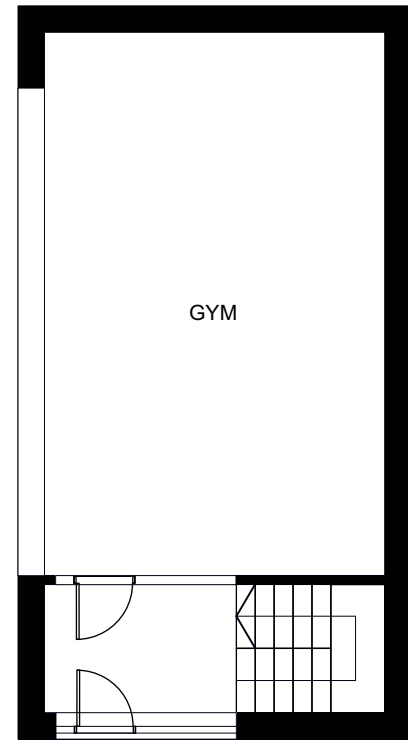

02 Proposed Ground Floor Plan Annex

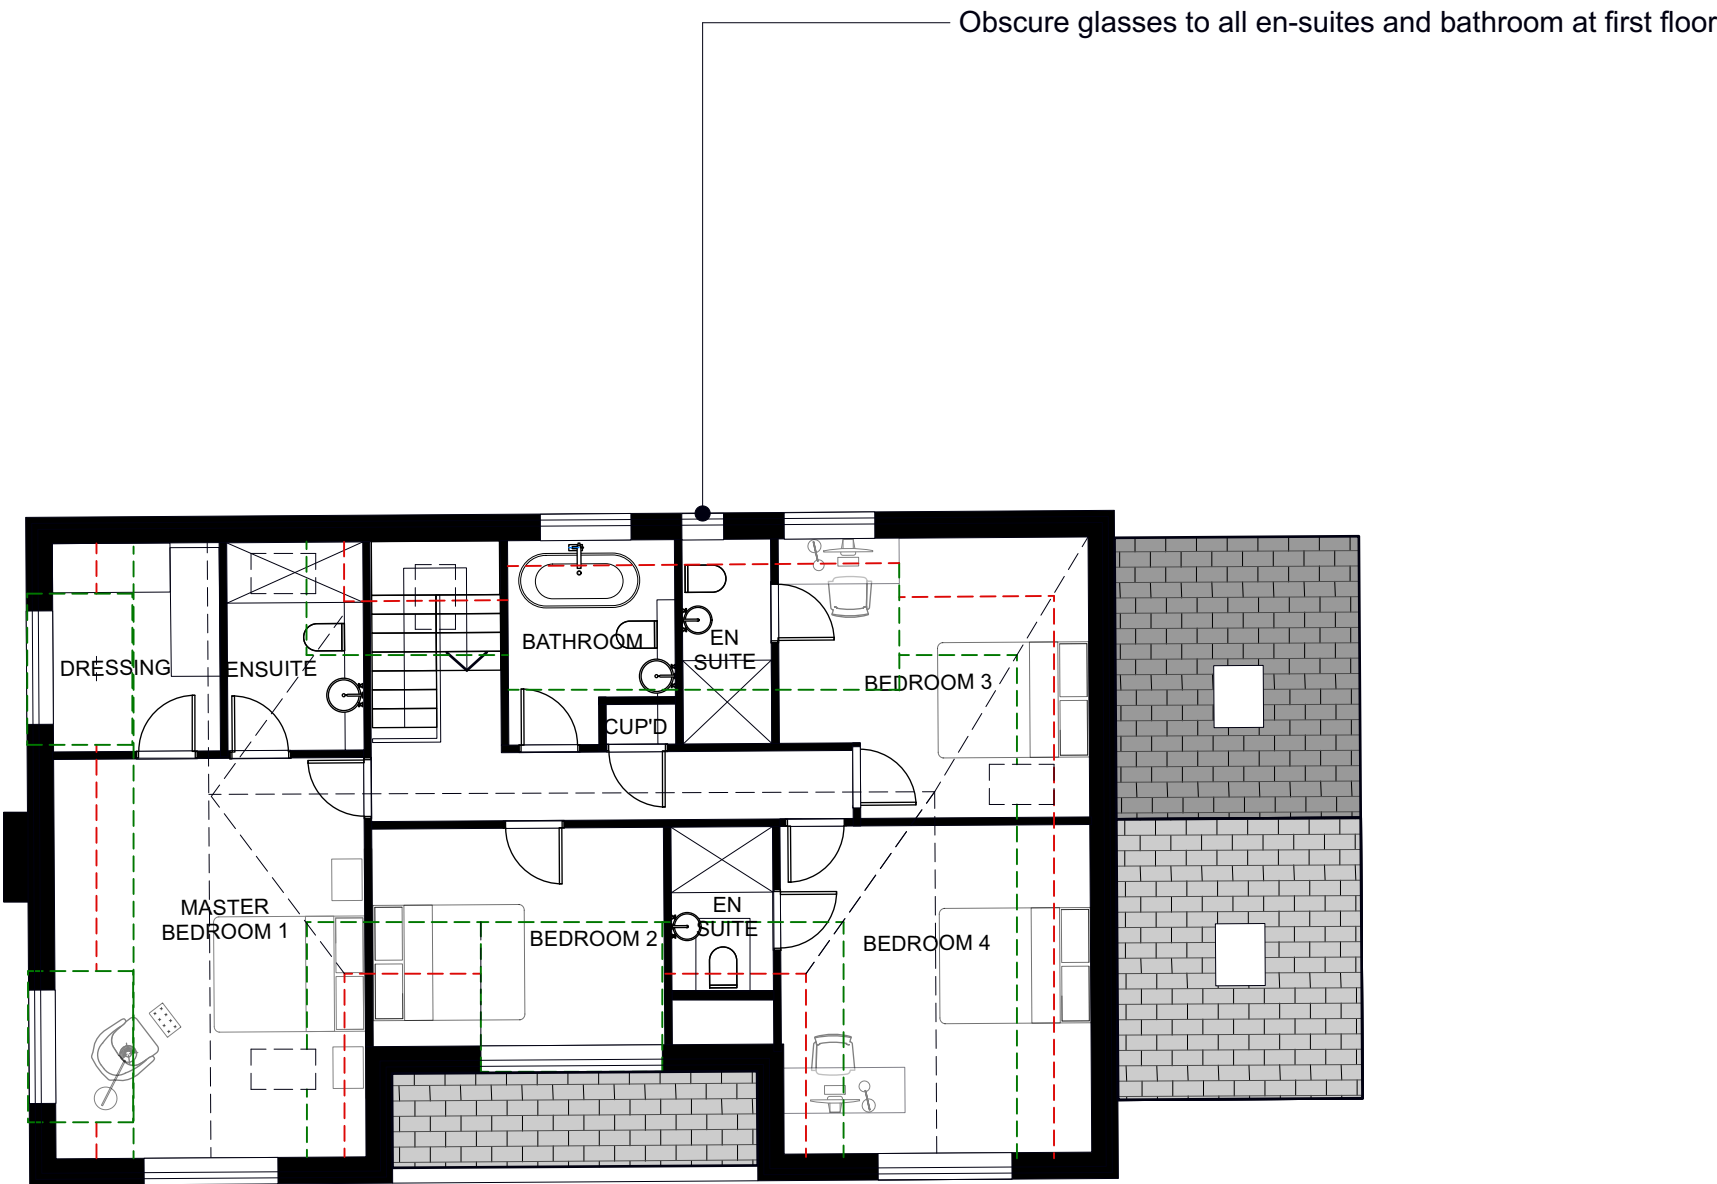

03 Proposed First Floor Plan House

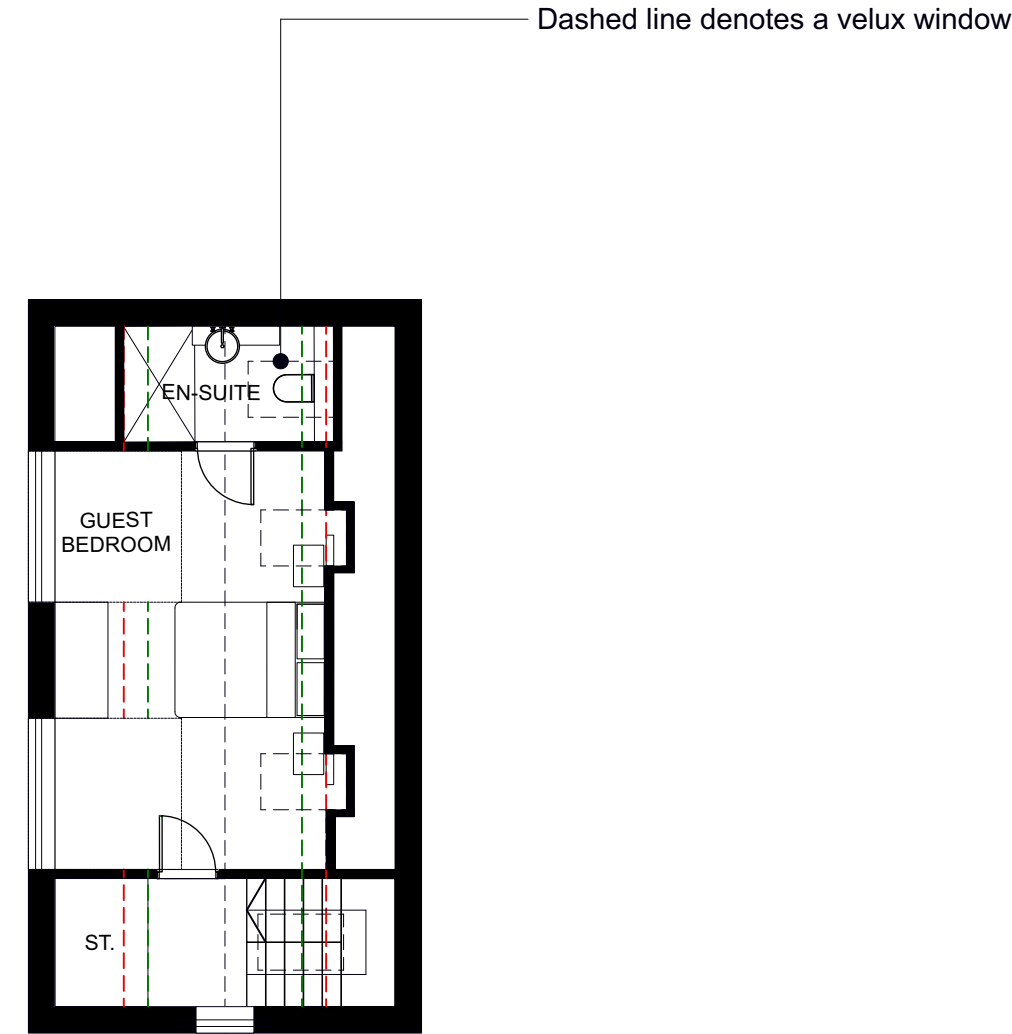

04 Proposed First Floor Plan Annex

FOR PLANNING

Rev	Date	Description	DD	TB
1	29.05.24	Issued For Planning	DD	TB

BLUNN. ARCHITECTS

Foxcroft Studio
Oliver's Battery
Winchester
SO22 4JT

mail@blunnarchitects.com
tel:01962 275935
07977 148516

38 Nichol Road
Chandlers Ford
SO53 5AU

Proposed Ground & First Floor Plans
Scale 1:100 @ A1/ 1:200 @ A3

P1091-A-PLN-212

0 1 5 10m

