



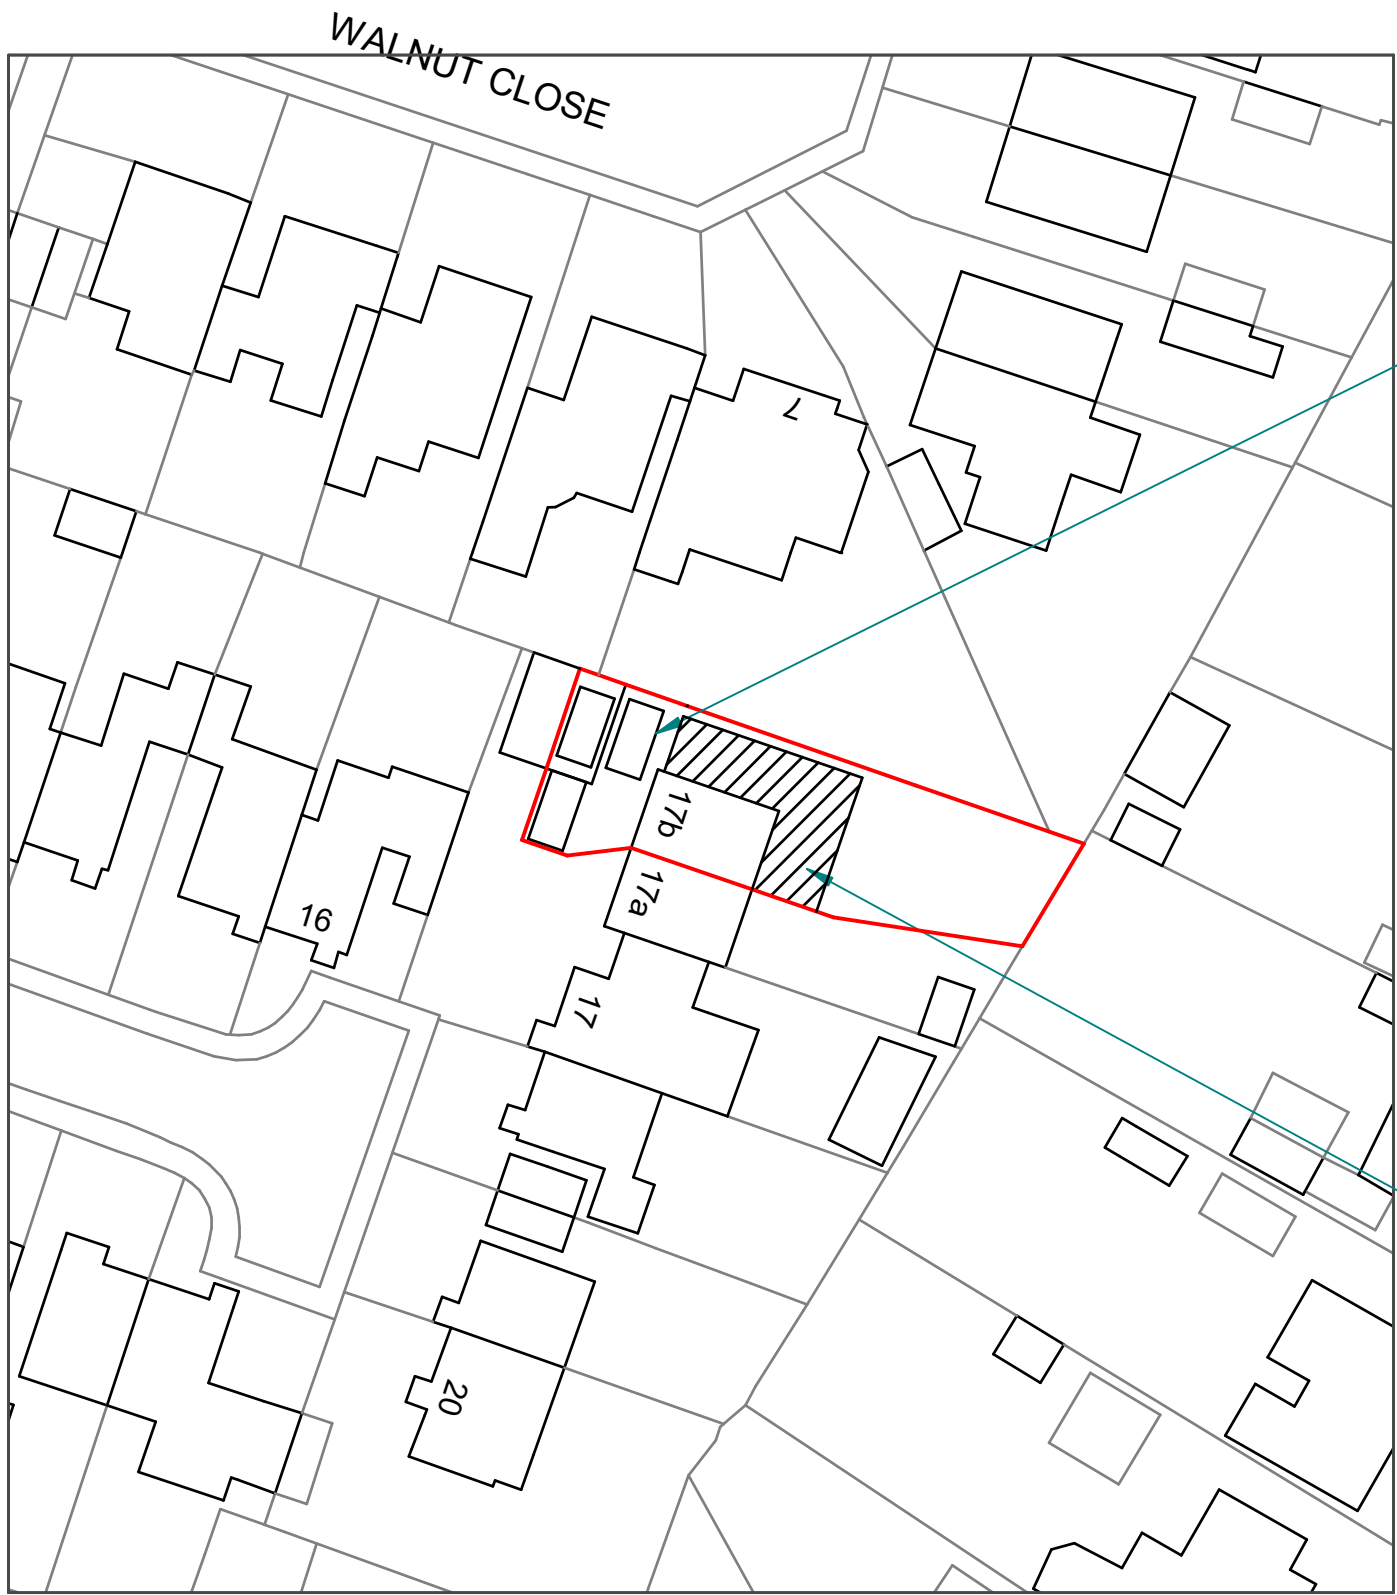

parking for 3 cars

single storey wrap round extension

SCALE 1:500 @ A3

 

© Crown copyright 2024 Ordnance Survey 100053143

	NAME	DATE
DRAWN	PRB	02/05/2024

UNLESS OTHERWISE SPECIFIED
DIMENSIONS ARE IN MILLIMETERS

DWG PLANS 85 Cranmer Drive, Nursling, Southampton, SO16 0TD Mobile: 07851229345, Email: info@dwgplans.co.uk		
TITLE Site Plan 17b Hazel Close, Chandlers Ford		
SIZE A3	DWG NO DWG PLANS 02972	REV B
CLIENT: Mr and Mrs Thangavel		
SCALE: 1:500 @ A3		SHEET 1 of 1