



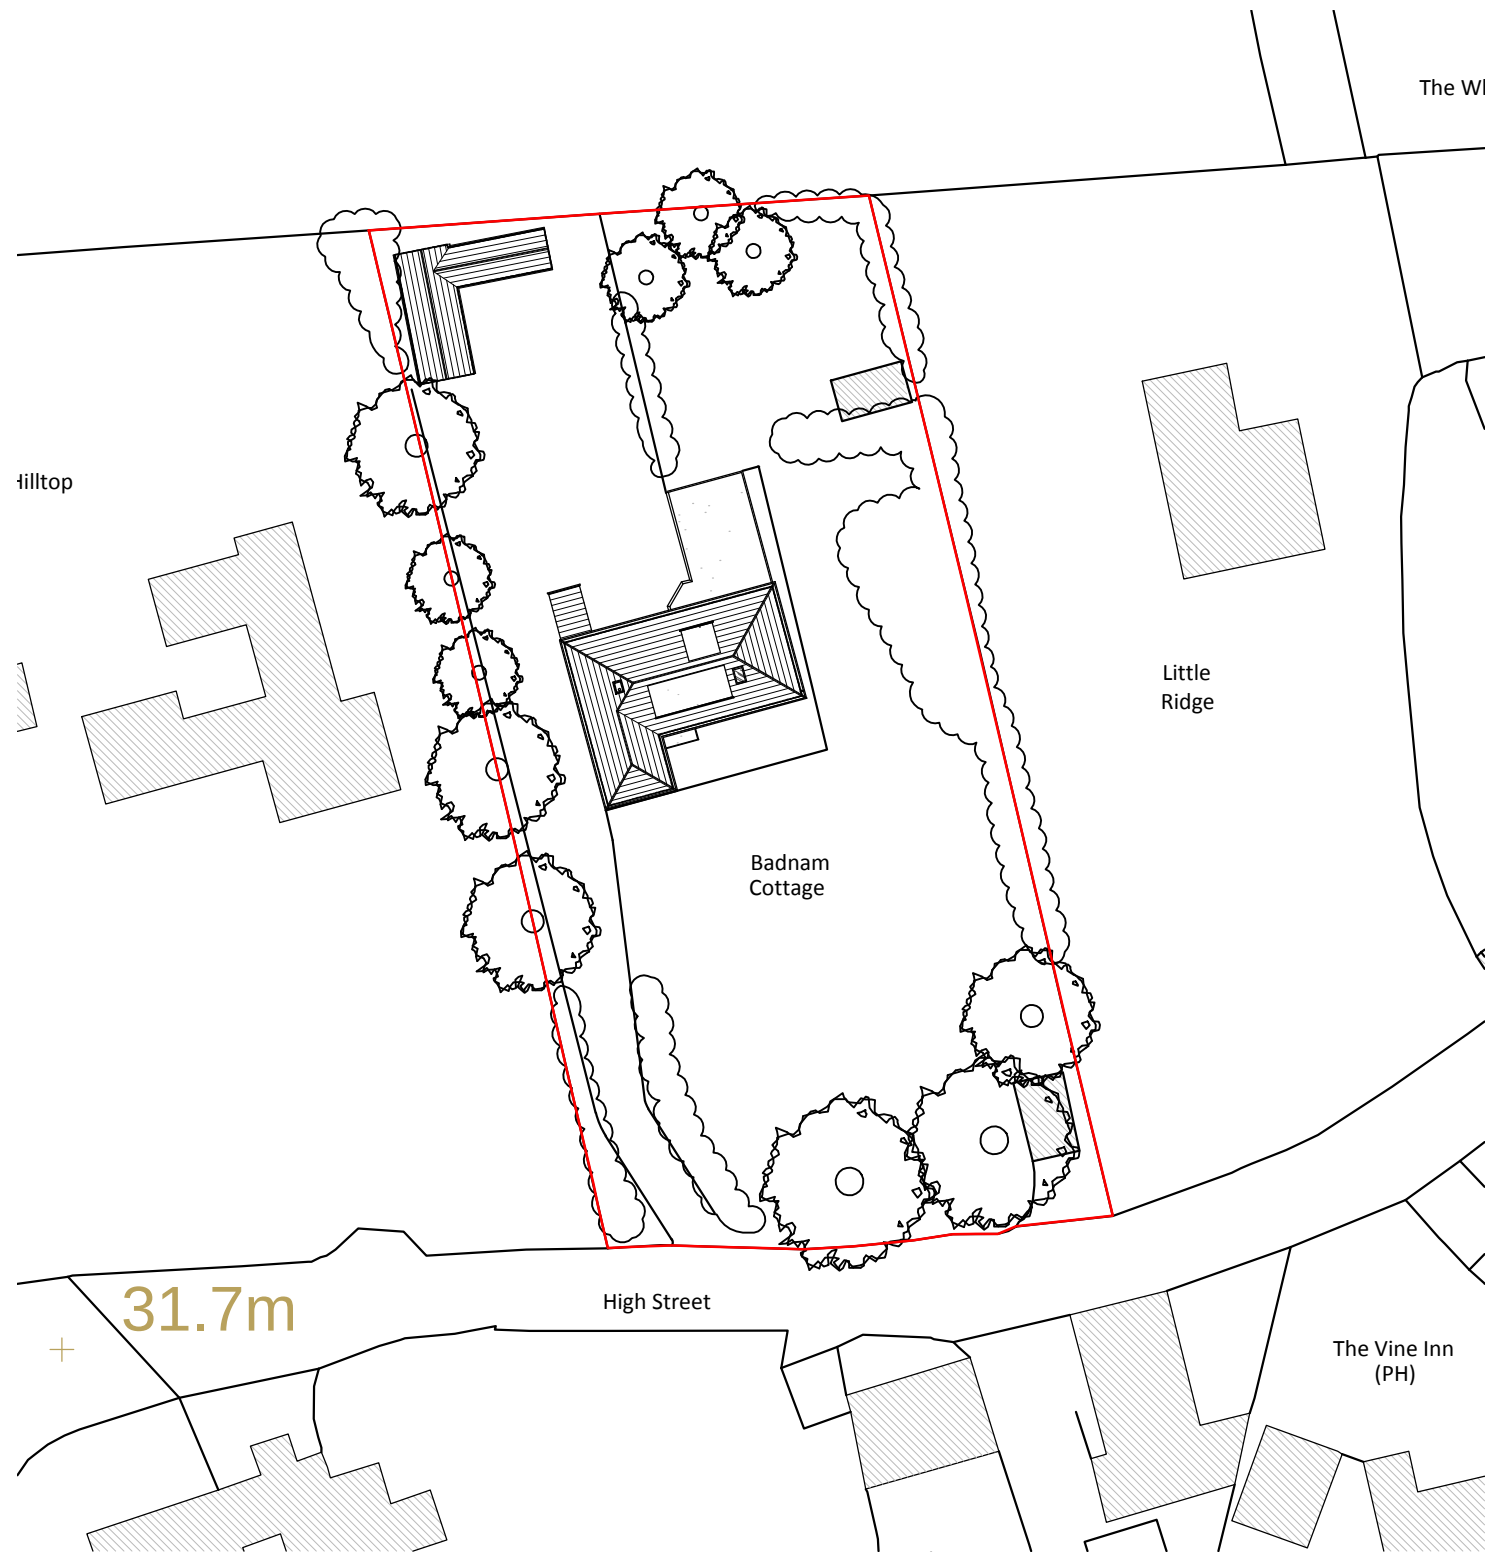


Ordnance Survey, (c) Crown Copyright 2024. All rights reserved. Licence number 100022432

Site Plan @ 1:500

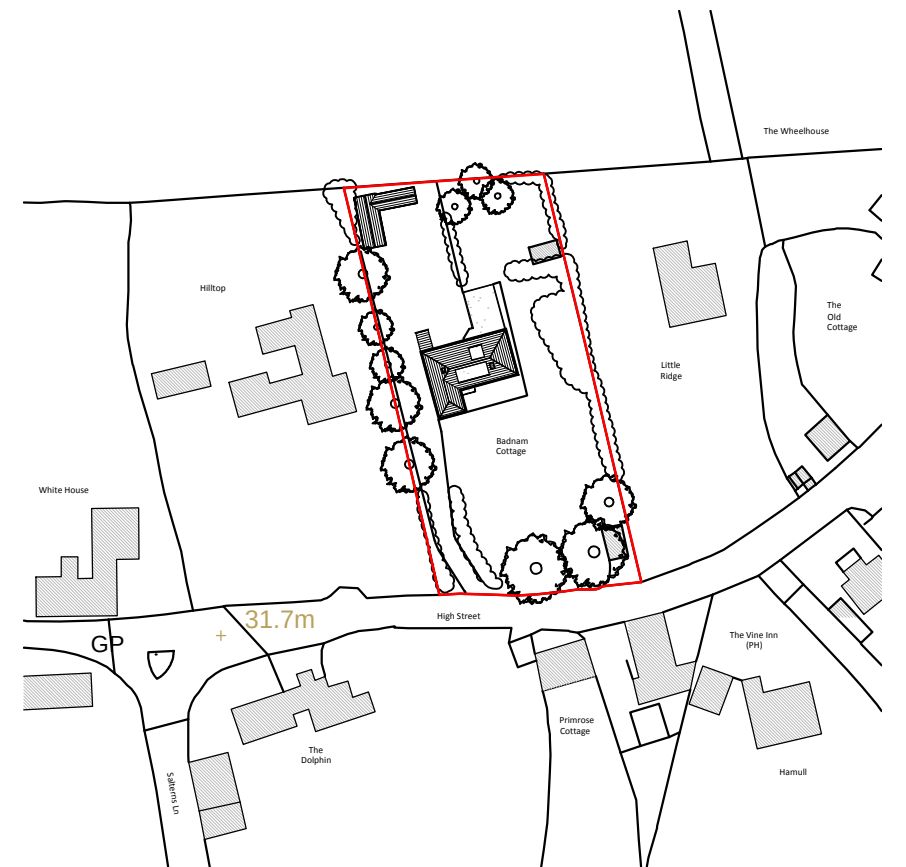

Location Plan @ 1:1250

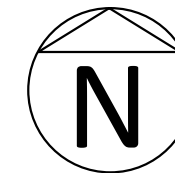

REVISION		DATE
A	Planting updated to Eastern boundary	30-05-24

JMArchitecture info@jvarchitecture.co.uk +44(0)7855 959539		38 Chesil Street, Winchester SO23 0HX jvarchitecture.co.uk	
---	--	---	--

project	Badnam Cottage, Bursledon		
client	Julie & Graham		
drawing	Site & Location Plan		

date	Jan 24	scale	1:100@A3	drawing no	PL01	revision	A
------	--------	-------	----------	------------	------	----------	---