




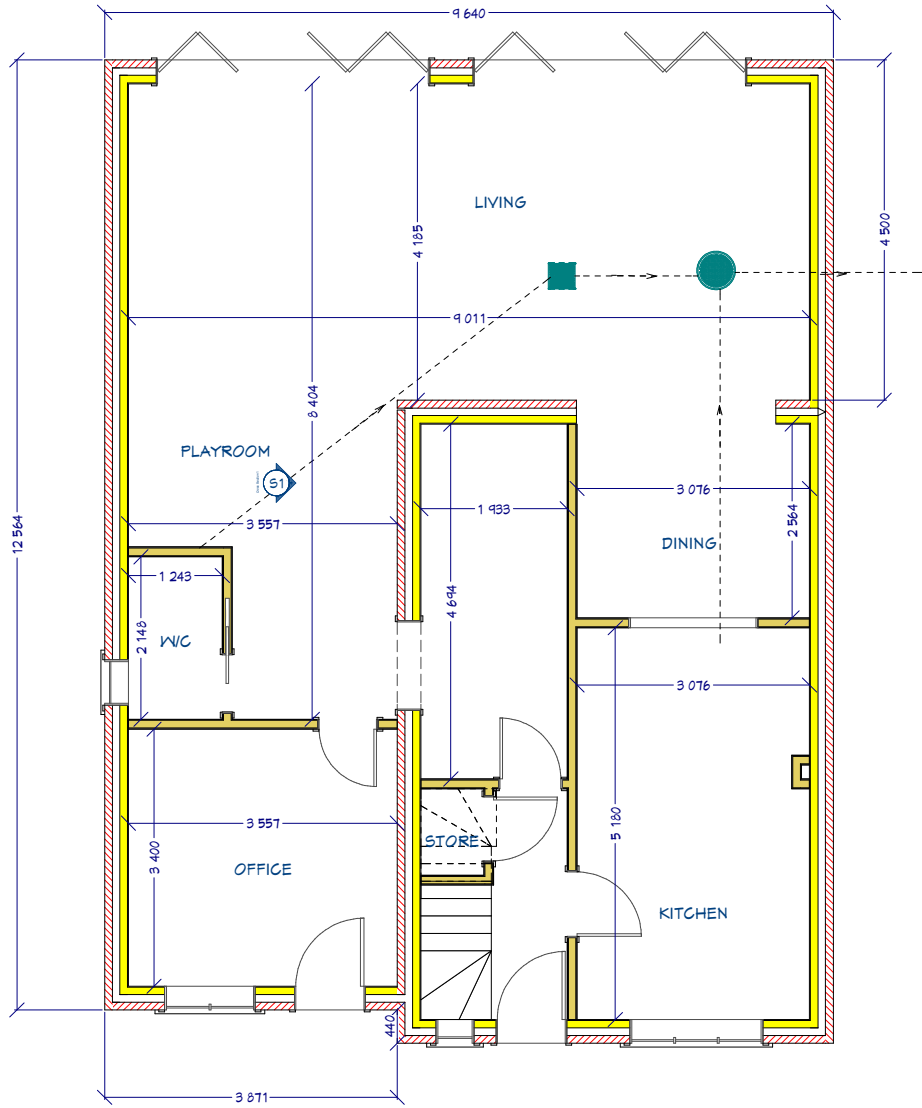


PROPOSED GROUND FLOOR PLAN

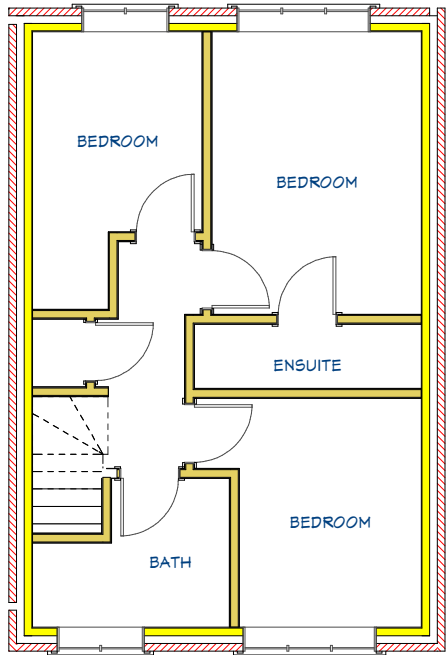


PROPOSED FIRST FLOOR PLAN
(NO CHANGE)

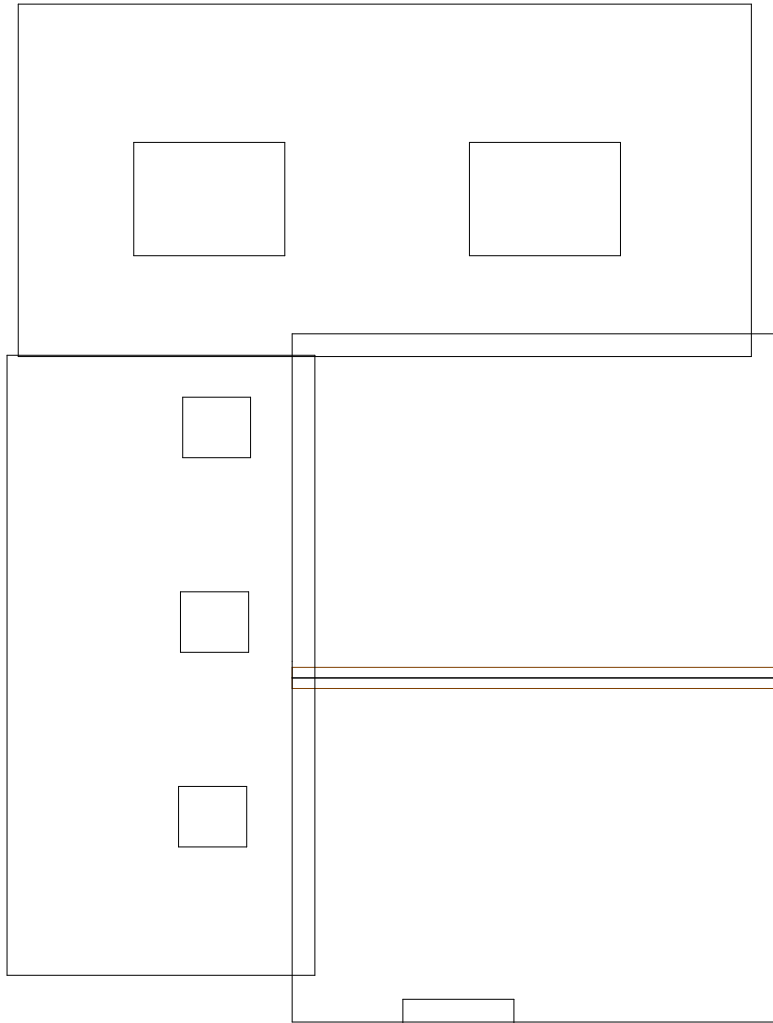

PROPOSED ROOF PLAN

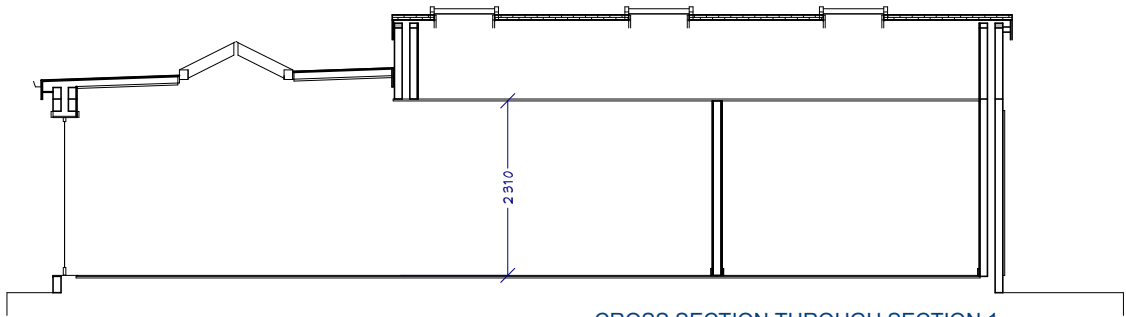

CROSS SECTION THROUGH SECTION 1

 

NOTES:
1) ALL DRAWINGS SUPPLIED BY DWG PLANS ARE TO BE USED FOR PLANNING PERMISSION PURPOSES ONLY AND NOT TO BE USED FOR BUILDING REGULATION PURPOSES.
2) THE CONTRACTOR, SUB-CONTRACTOR OR SUPPLIER IS TO CHECK ALL RELEVANT DIMENSIONS, LEVELS, EXISTING STRUCTURE AND MATERIALS PRIOR TO COMMENCING THE WORKS.
© THIS DRAWING IS COPYRIGHT AND MAY NOT BE COPIED, TRACED, ALTERED OR REPRODUCED WITHOUT WRITTEN PERMISSION FROM DWG PLANS.

	NAME	DATE	TITLE Proposed floor and roof plan 17B Hazel Close, Chandlers Ford		
DRAWN	PRB	02/05/2024			
UNLESS OTHERWISE SPECIFIED DIMENSIONS ARE IN MILLIMETERS			SIZE A3	DWG NO DWG PLANS 02969	REV B
			CLIENT: Mr & Mrs Thangavel		
			SCALE: 1:100 @ A3		SHEET 1 of 1