


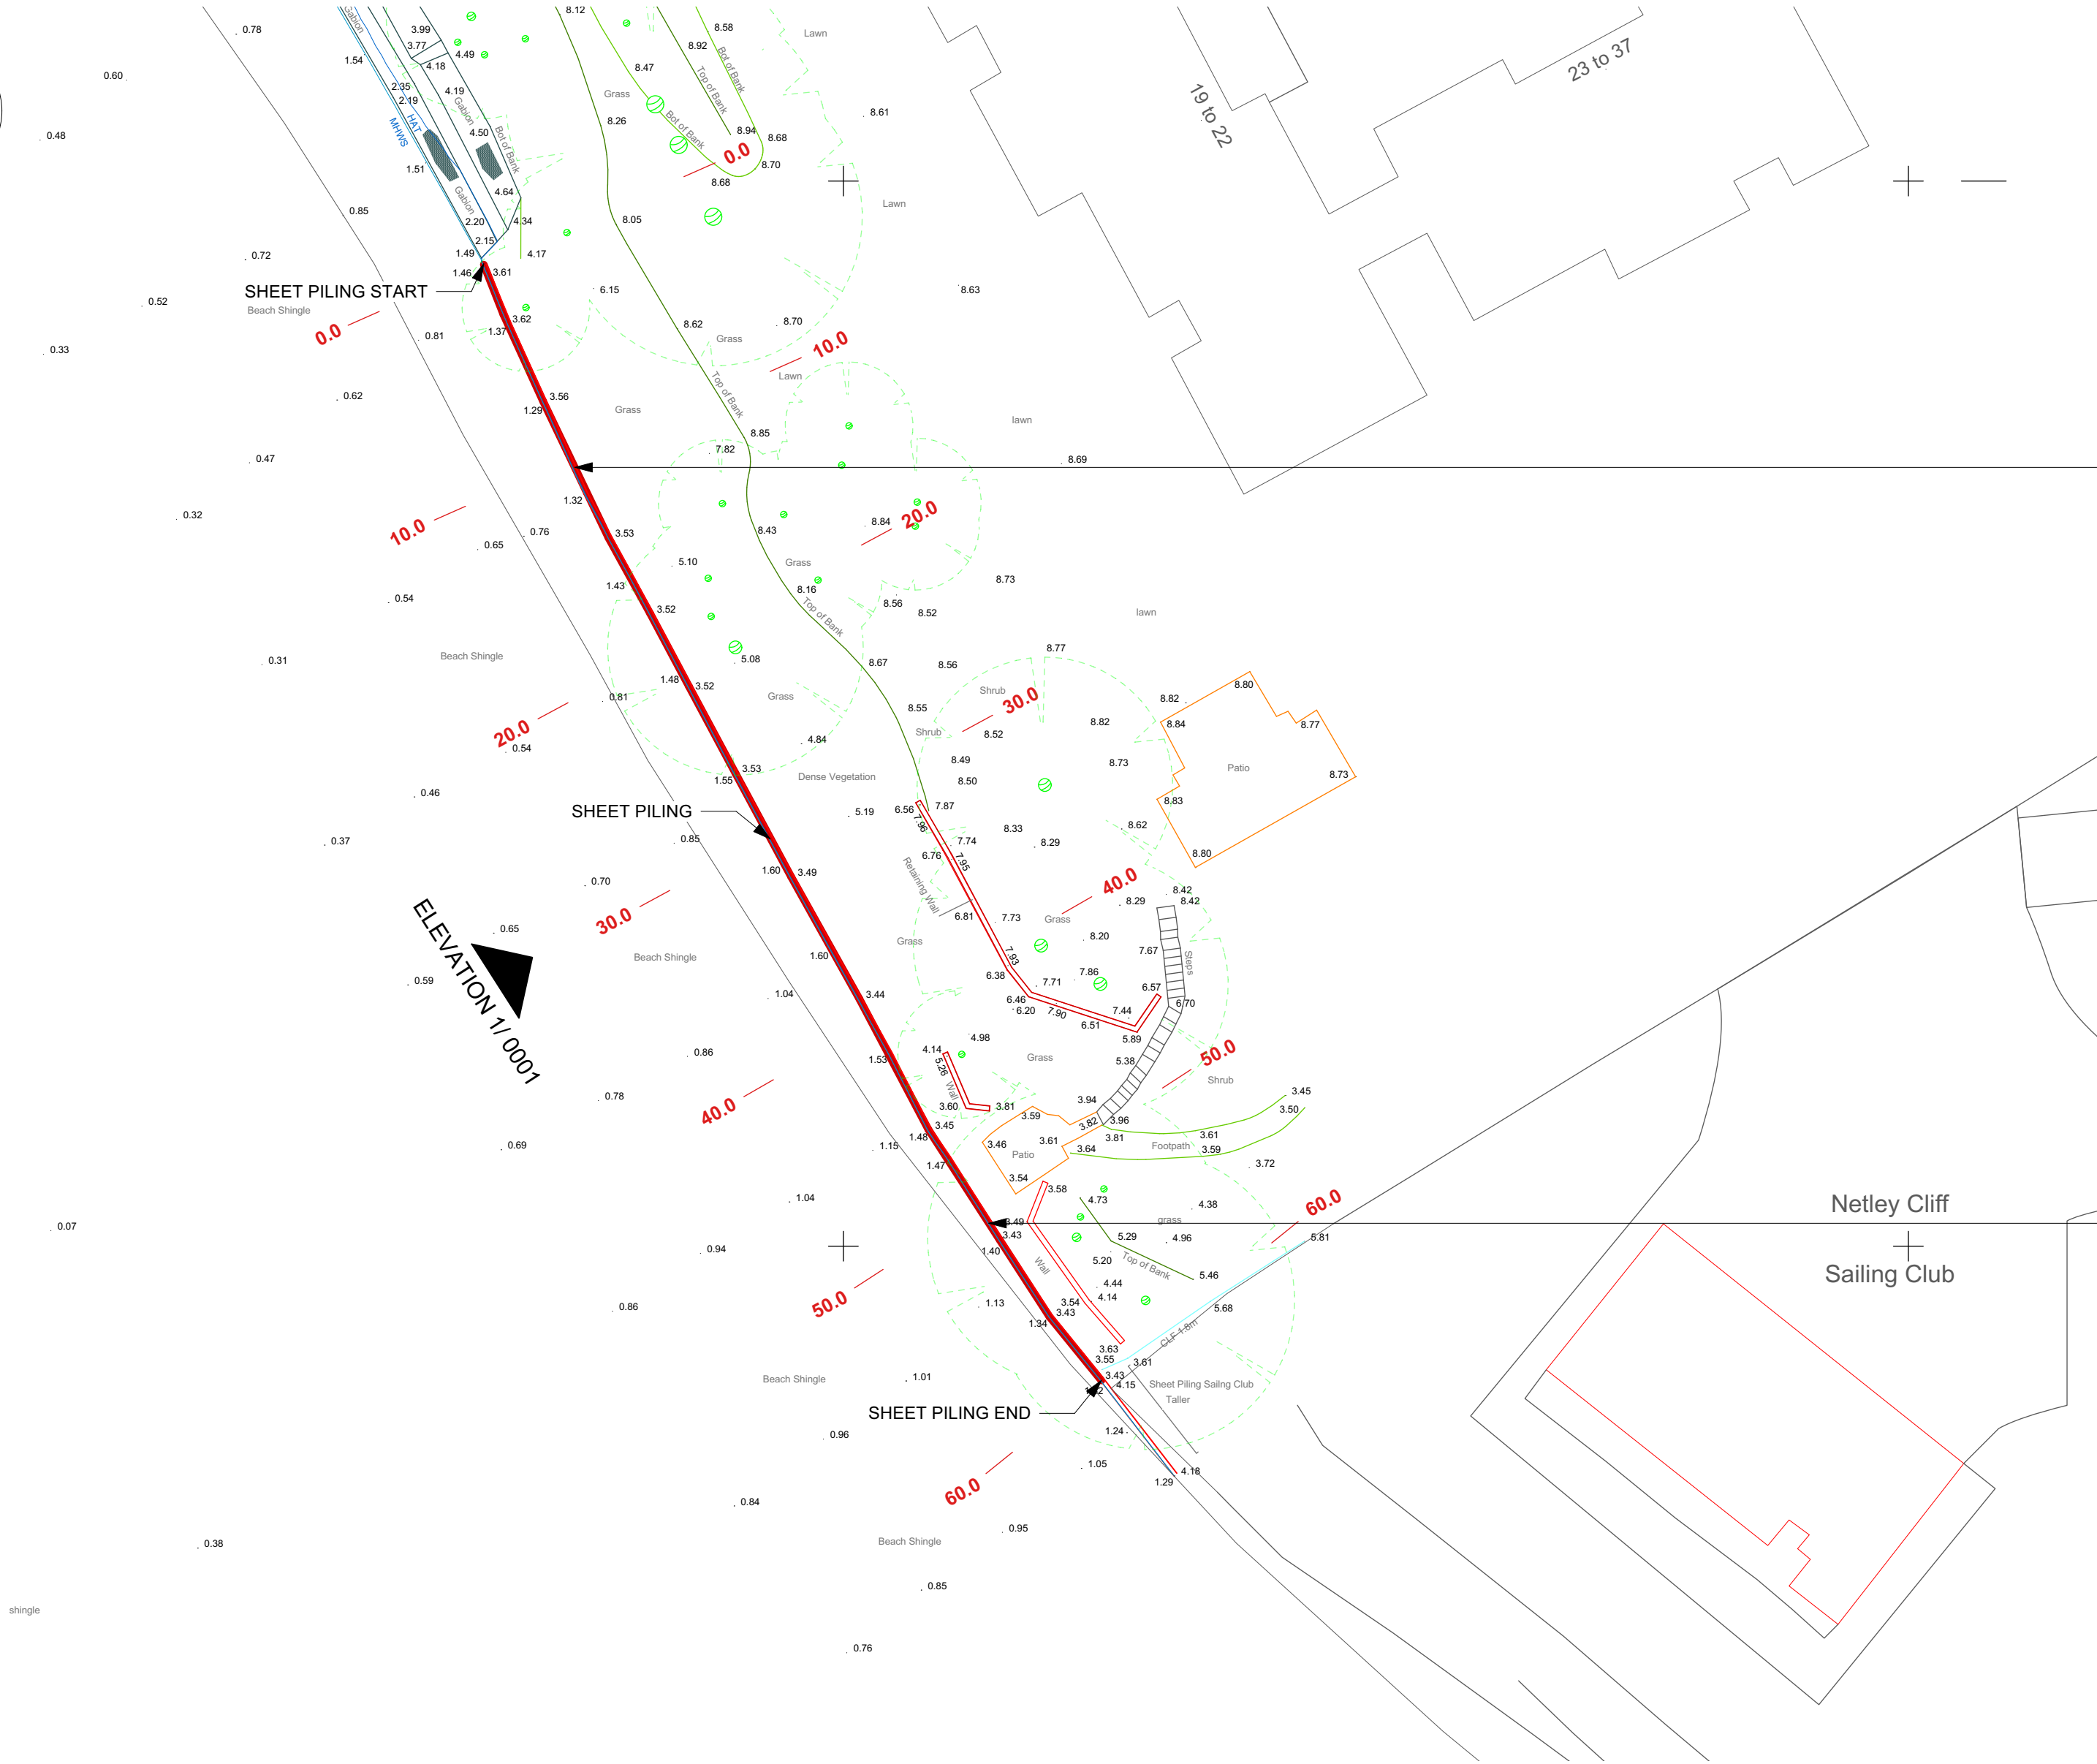
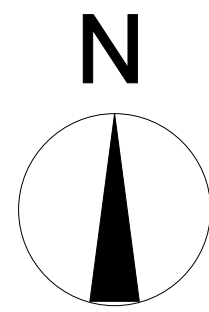


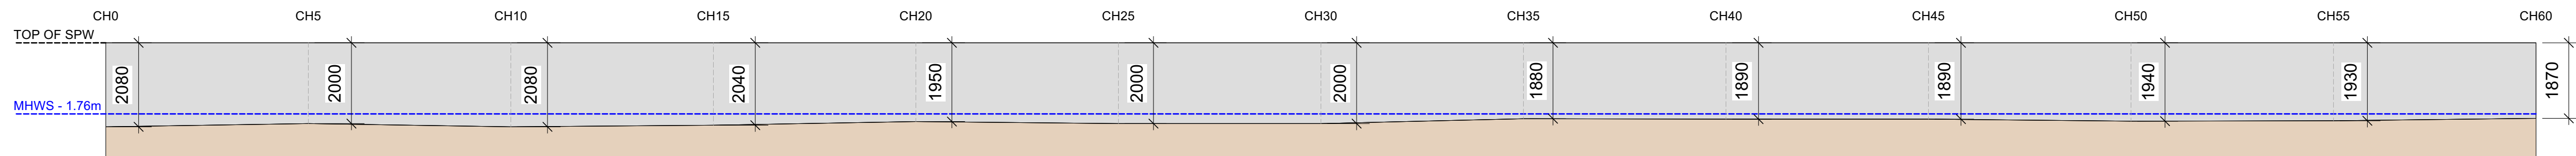


1 PLAN - GENERAL ARRANGEMENT
Scale: 1:200

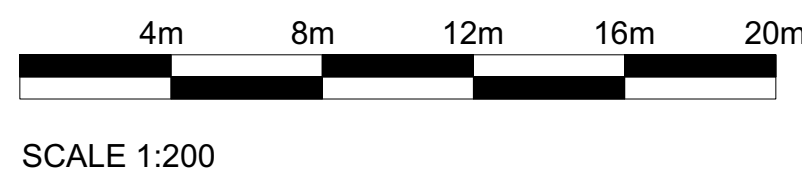

2 ELEVATION 1
Scale: 1:100

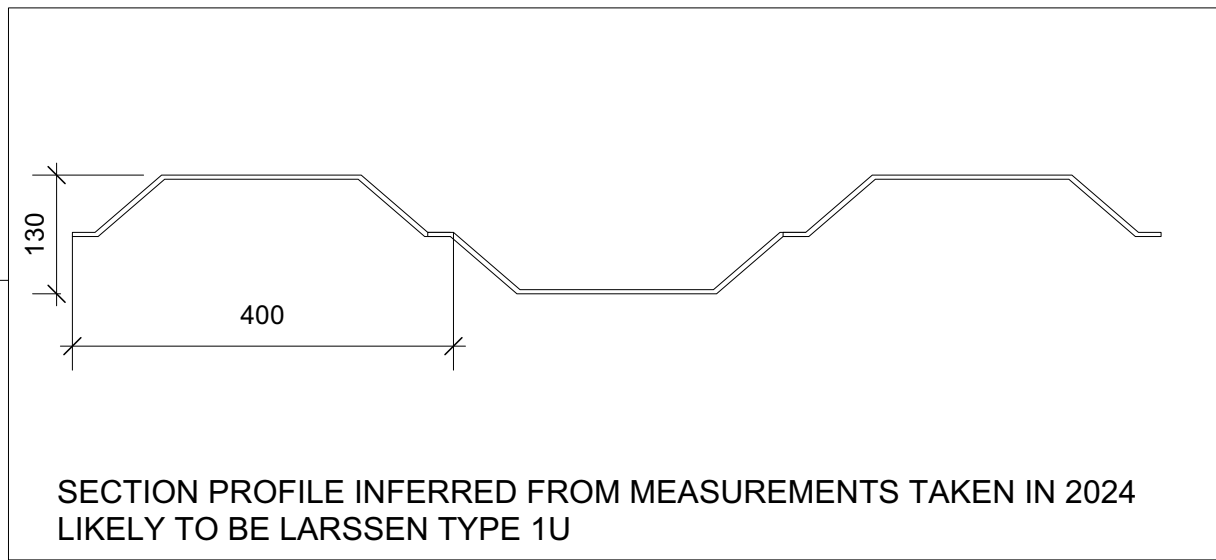


3 ORIGINAL SECTION PROFILE OF OLDER SECTION
Scale: N.T.S.

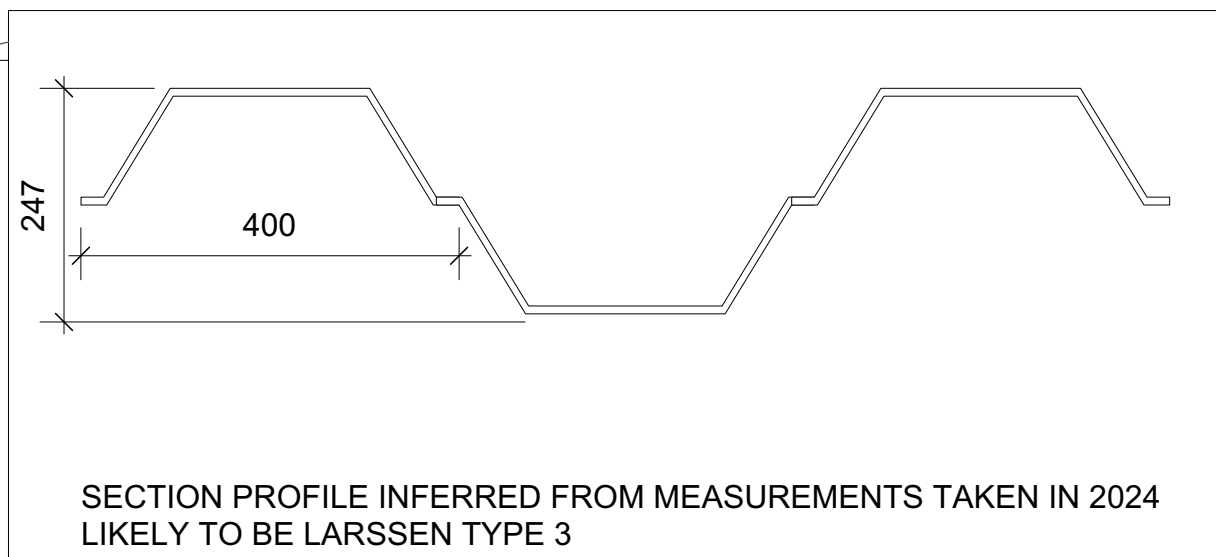

4 ORIGINAL SECTION PROFILE OF NEWER SECTION
Scale: N.T.S.



CONDITION IN 2024

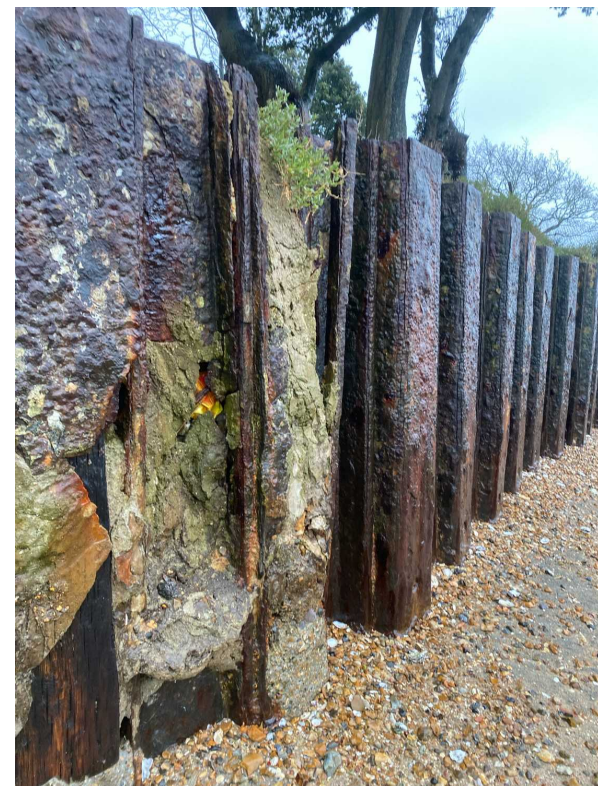

CONDITION IN 2024

- NOTES
1. DO NOT SCALE FROM DRAWING
 2. ALL DIMENSIONS ARE IN MILLIMETERS U.N.O.
 3. FOR PLANNING PURPOSES ONLY


EXISTING SHEET PILE WALL
REPLACEMENT SHEET PILE WALL

SAFETY, HEALTH AND ENVIRONMENTAL INFORMATION

This information is based on an experienced and competent contractor carrying out the work and the risks specific to these works additional to those normally associated with this type of work. Where appropriate the residual risks are indicated on the drawing with the symbol and reference to the note number.

Construction

Ci Risk of items falling from height.
Cii Risk of injury / drowning whilst working over and near water.

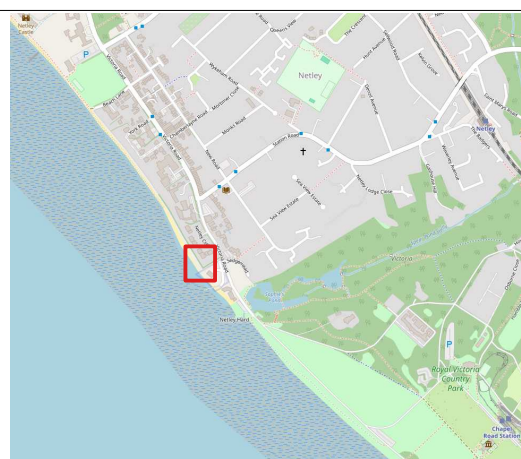

KEY PLAN

CLIENT

NETLEY CLIFF MANAGEMENT COMPANY

REV	DATE	DESCRIPTION
P01	01.03.24	MCC JA VUE
REV	DATE	DESCRIPTION

CONSTRUCTEX

Address: Unit 4 Calcot Mount Business Park
Calcot Lane
Curdrige
Southampton, SO32 2BN

Tel: 0333 355 1892
Fax: 0333 355 1893
Website: www.constructex.co.uk
Email: enquiries@constructex.co.uk

TITLE	
P2551 - Netley Cliff - Sheet Pile Wall	
DRAWING TITLE	
EXISTING SITE PLAN	
SCALE	
AS SHOWN	
DRAWING NO.	DRAWN
P2551-CN-00-XX-DR-C-0001	MCO