


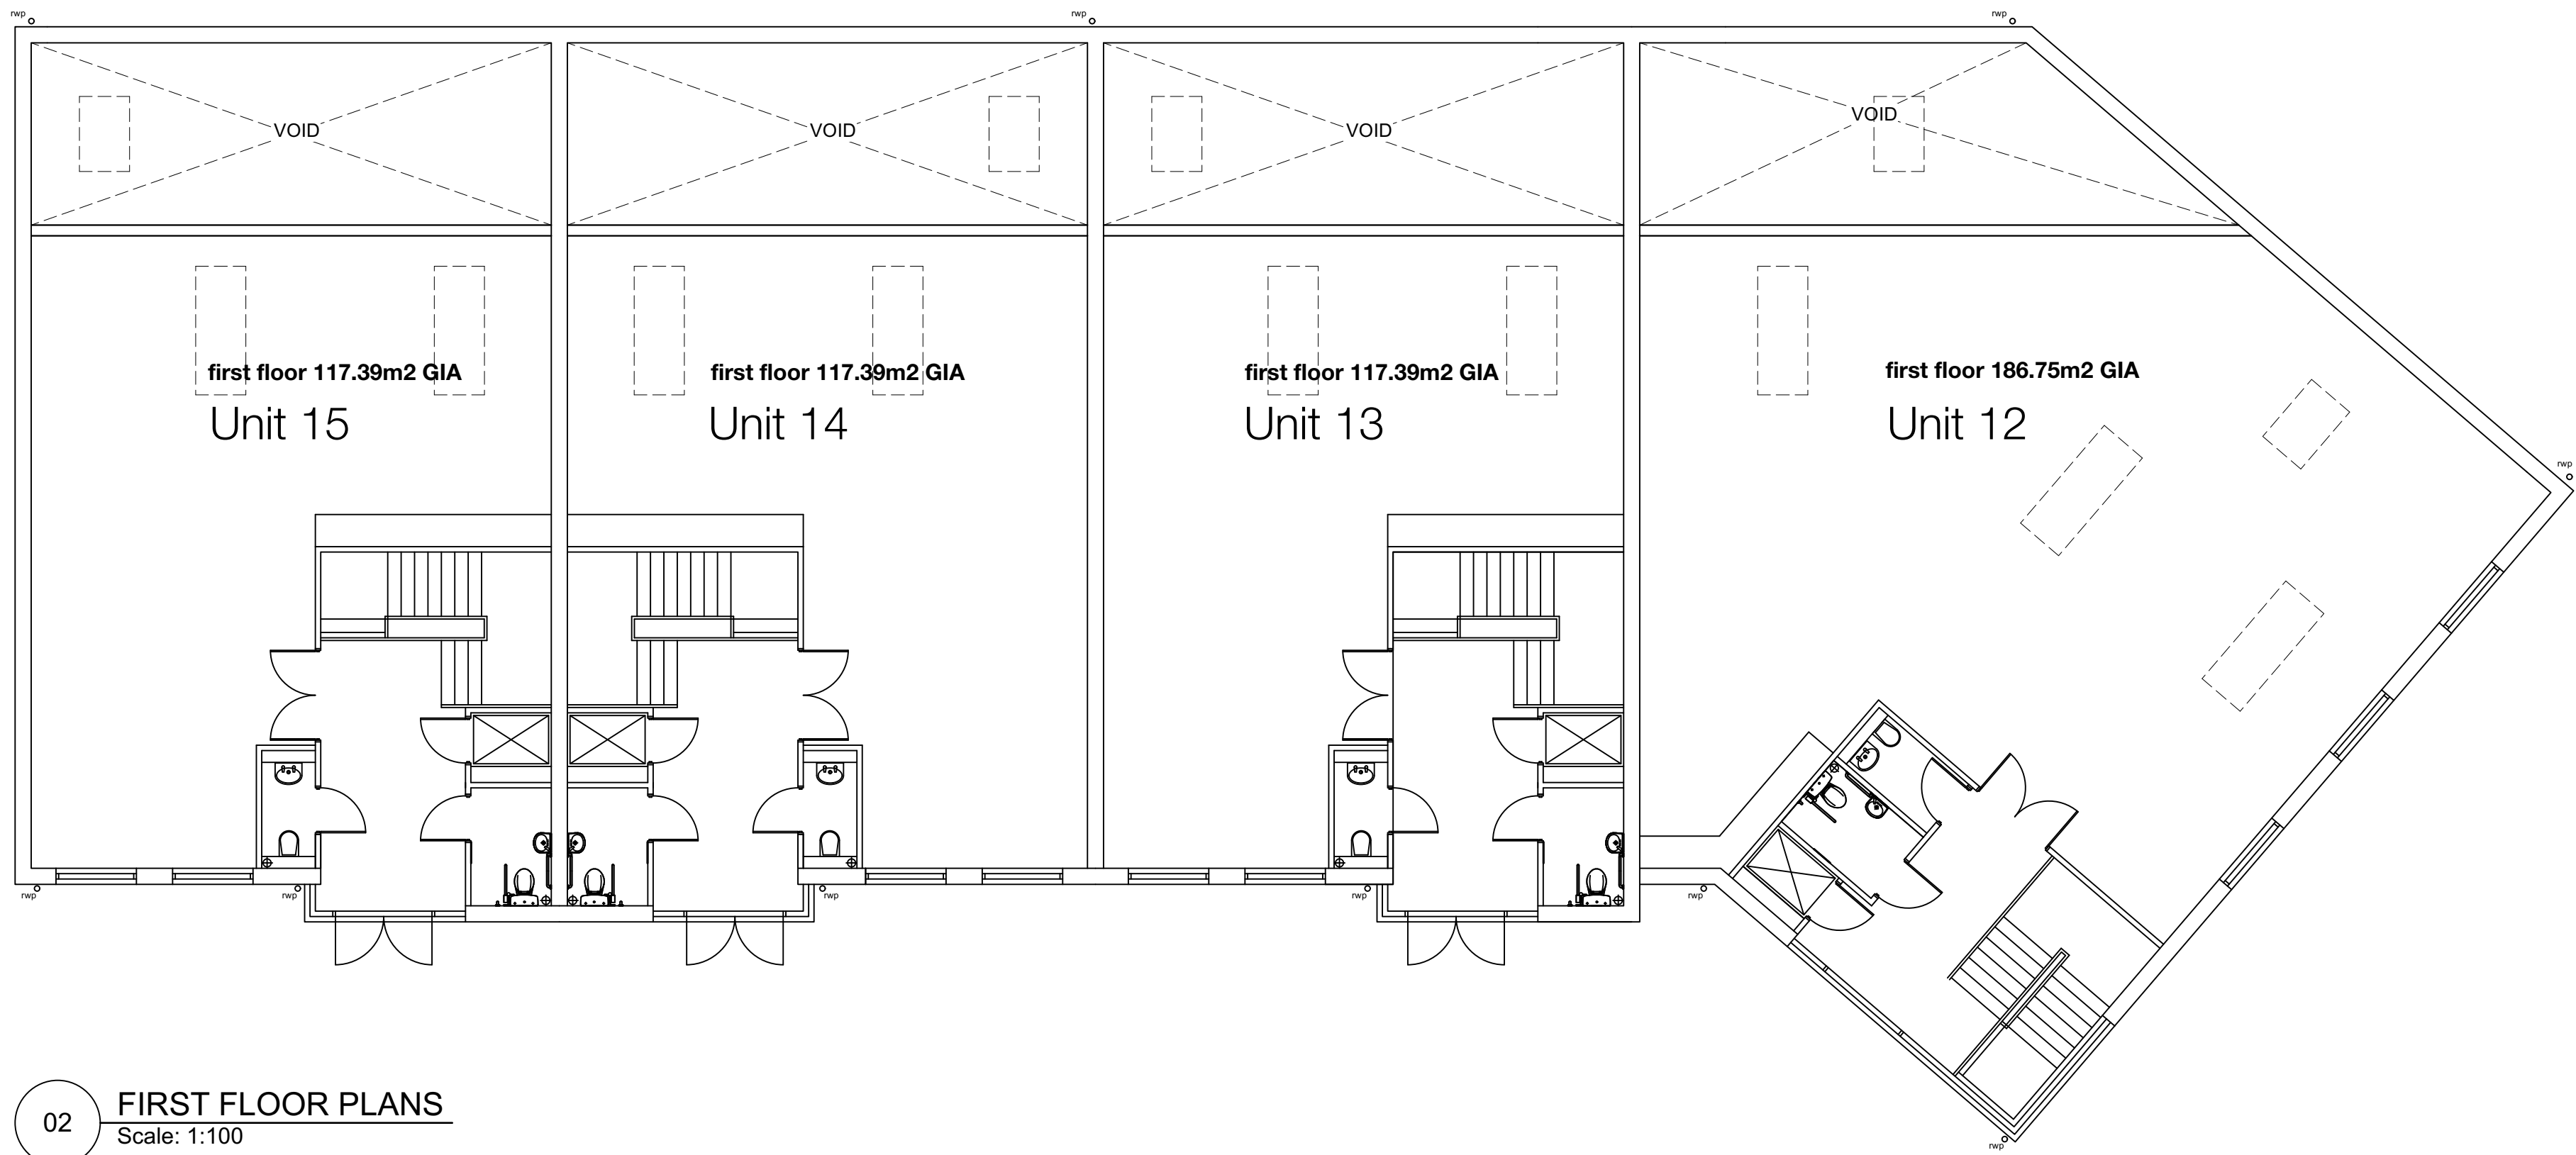


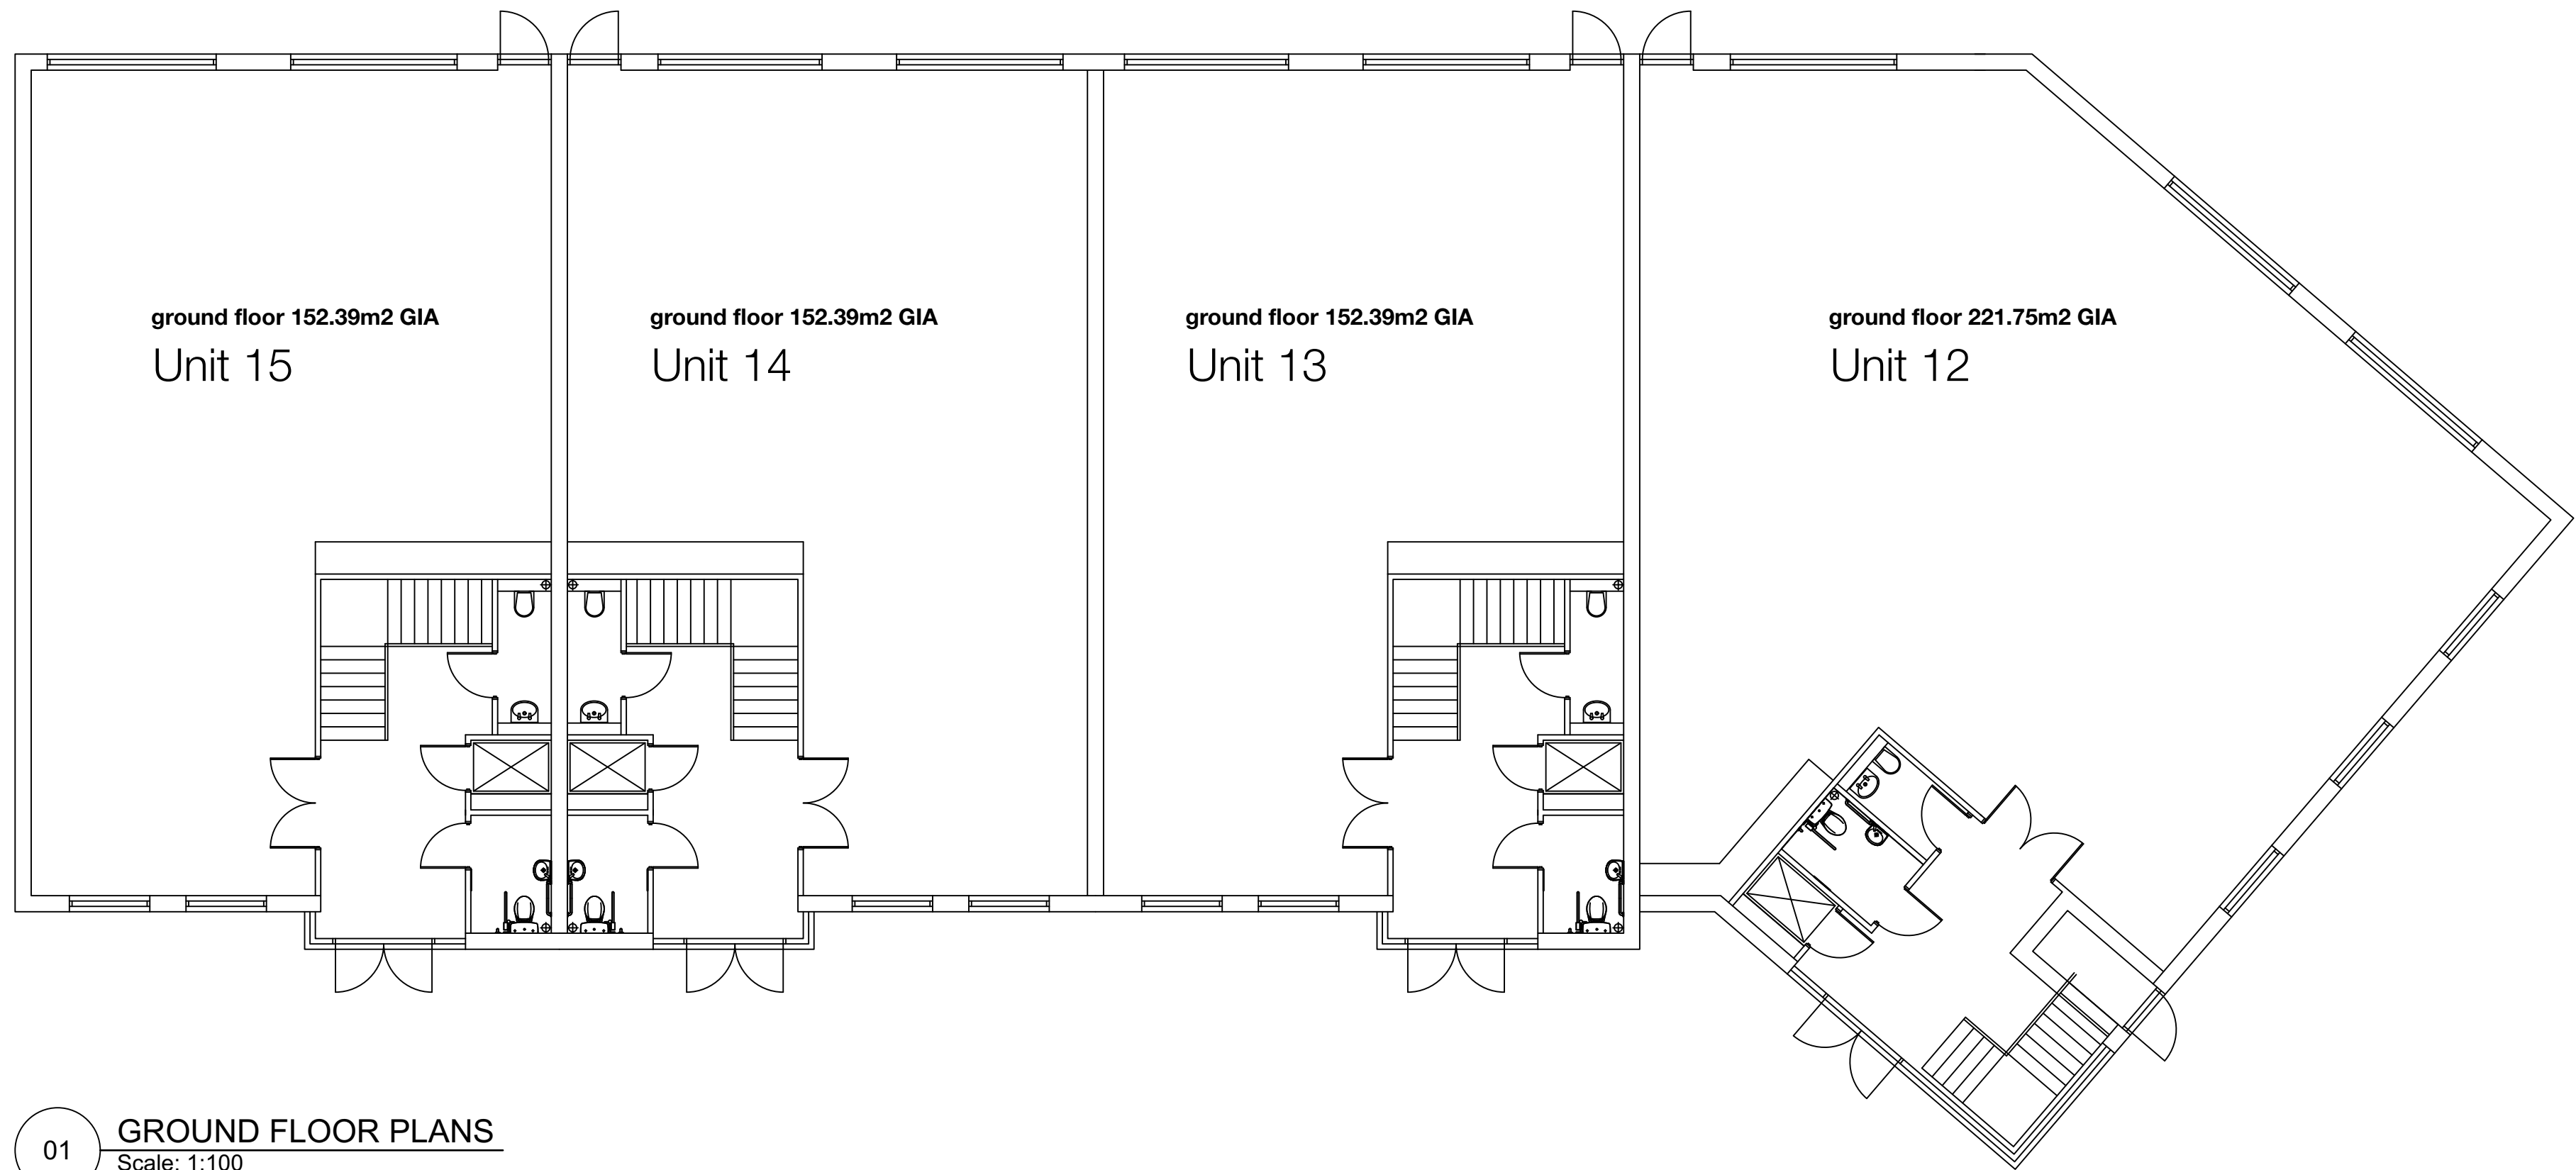

02 FIRST FLOOR PLANS
Scale: 1:100

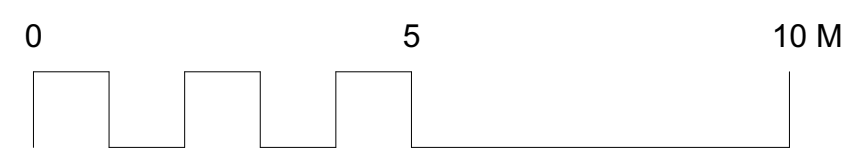

01 GROUND FLOOR PLANS
Scale: 1:100

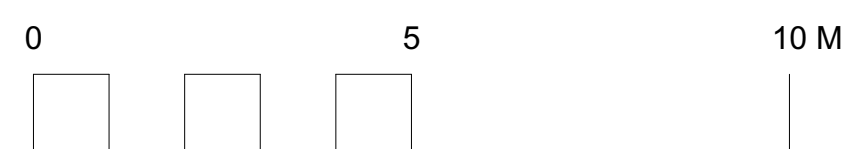

REV					DATE	NOTES	DRN	CHKD	GENERAL NOTES										Paul Cashin Architects		DRAWING TITLE		Units 12-15		PROJECT TITLE		NETLEY FIRS	
									THE CONTRACTOR IS RESPONSIBLE FOR THE CHECKING OF ALL SITE DIMENSIONS AND LEVELS.										Chenock Place		DRAWING REF		2407-plans-005		CLIENT		WILKES	
									DISCREPANCIES TO BE REPORTED IMMEDIATELY TO THE CONTRACT ADMINISTRATOR / ARCHITECT.										35 Southgate Street		STATUS		INFORMATION - NOT FOR CONSTRUCTION		ORIGIN		04/24	
									TO BE READ IN CONJUNCTION WITH ALL RELEVANT CONSULTANTS DRAWINGS AND INFORMATION.										Winchester, Hampshire		SCALE				PROJECT NO.		2407	
									ALL EXISTING SITE, TREE AND BUILDING INFORMATION HAS BEEN COMPILED FROM DIFFERENT SOURCES.										01962 623 521									
																			www.paulcashinarchitects.co.uk									