




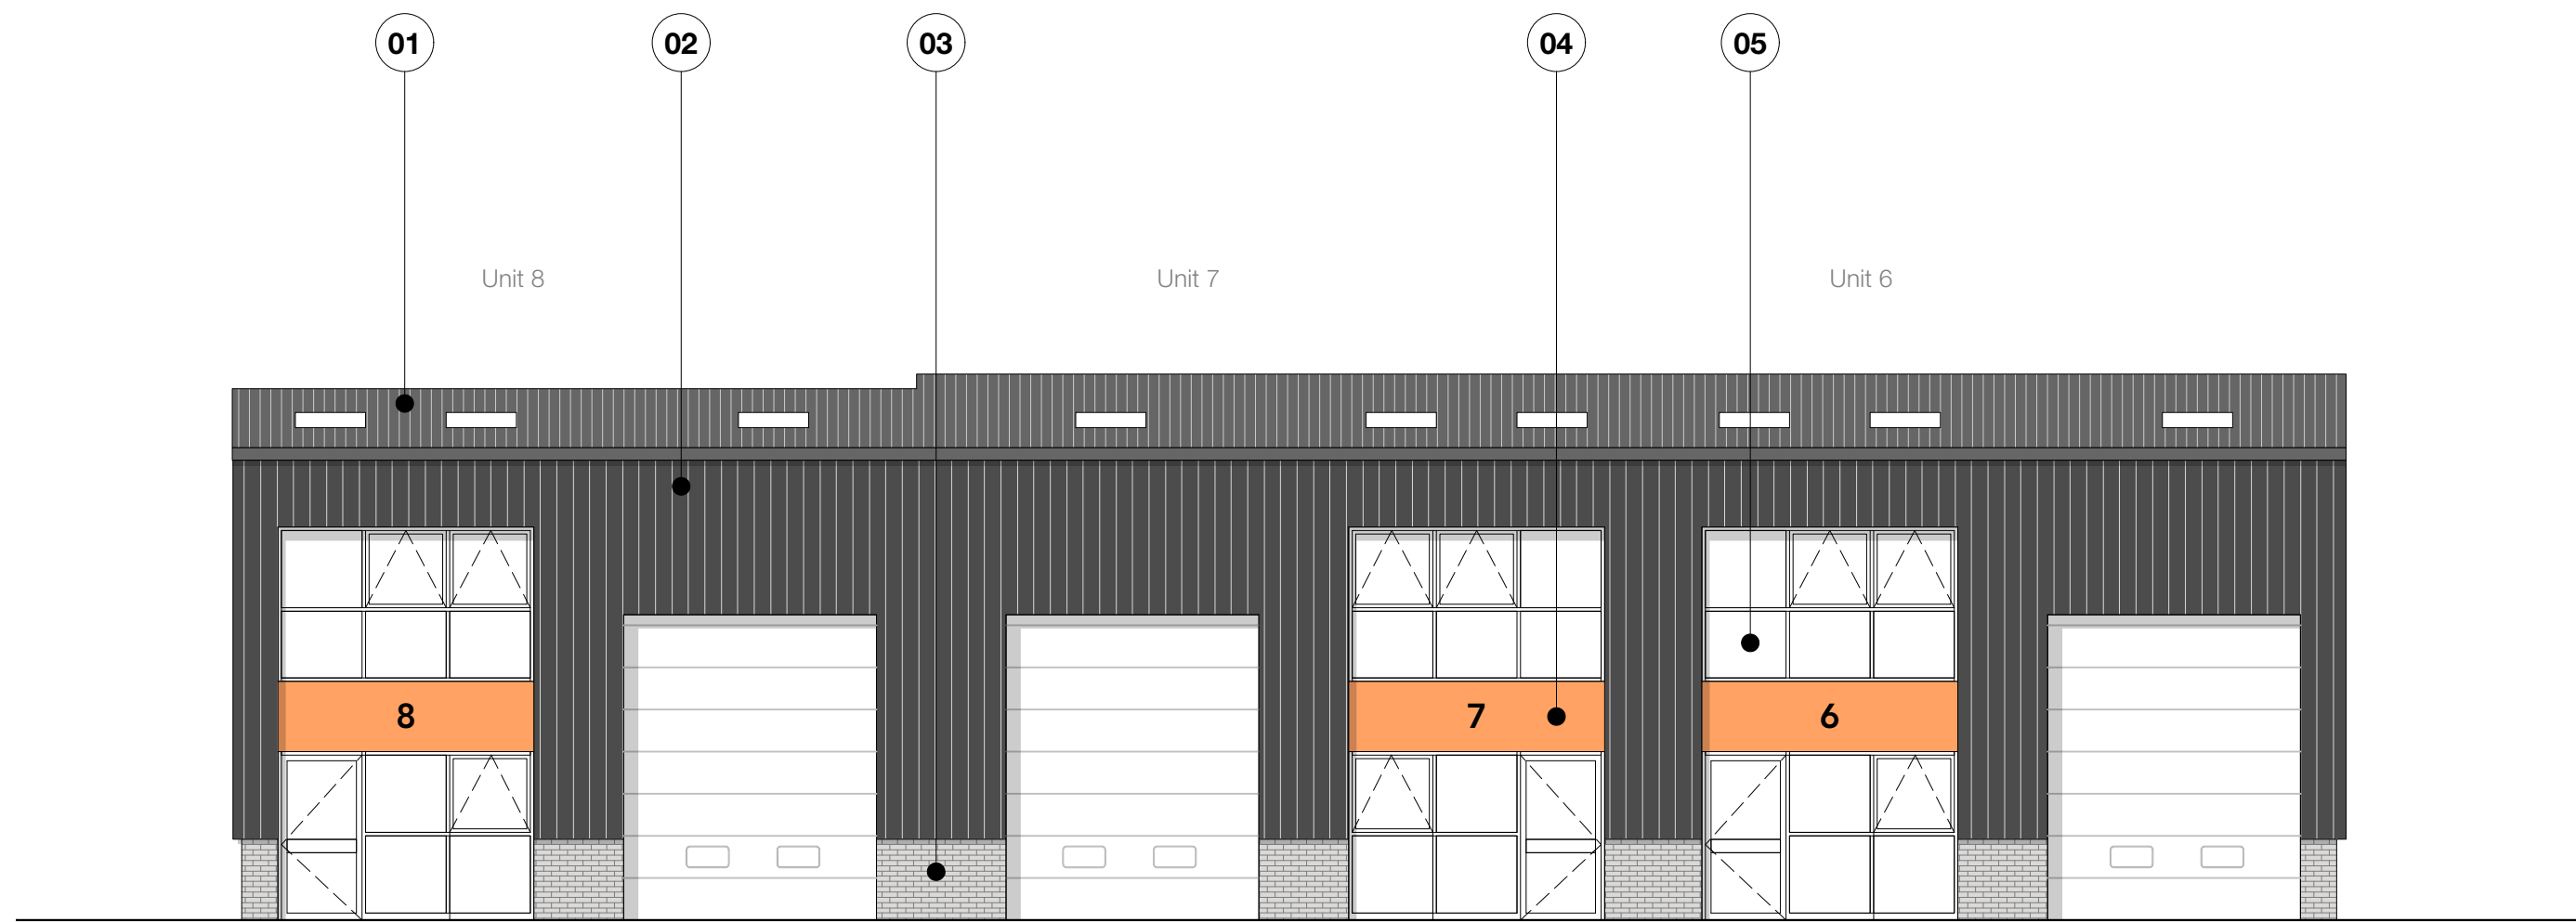



01 **FRONT ELEVATION**
Scale: 1:100

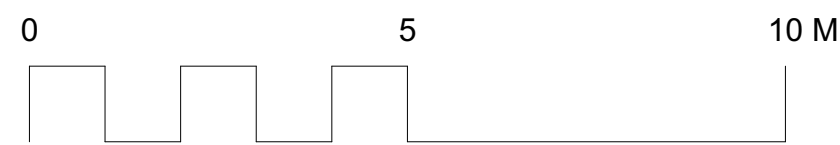



- 01 - METAL ROOF
02 - METAL CLADDING
03 - BRICK
04 - SPANDREL PANEL
05 - DOUBLE GLAZED ALUMINIUM WINDOWS

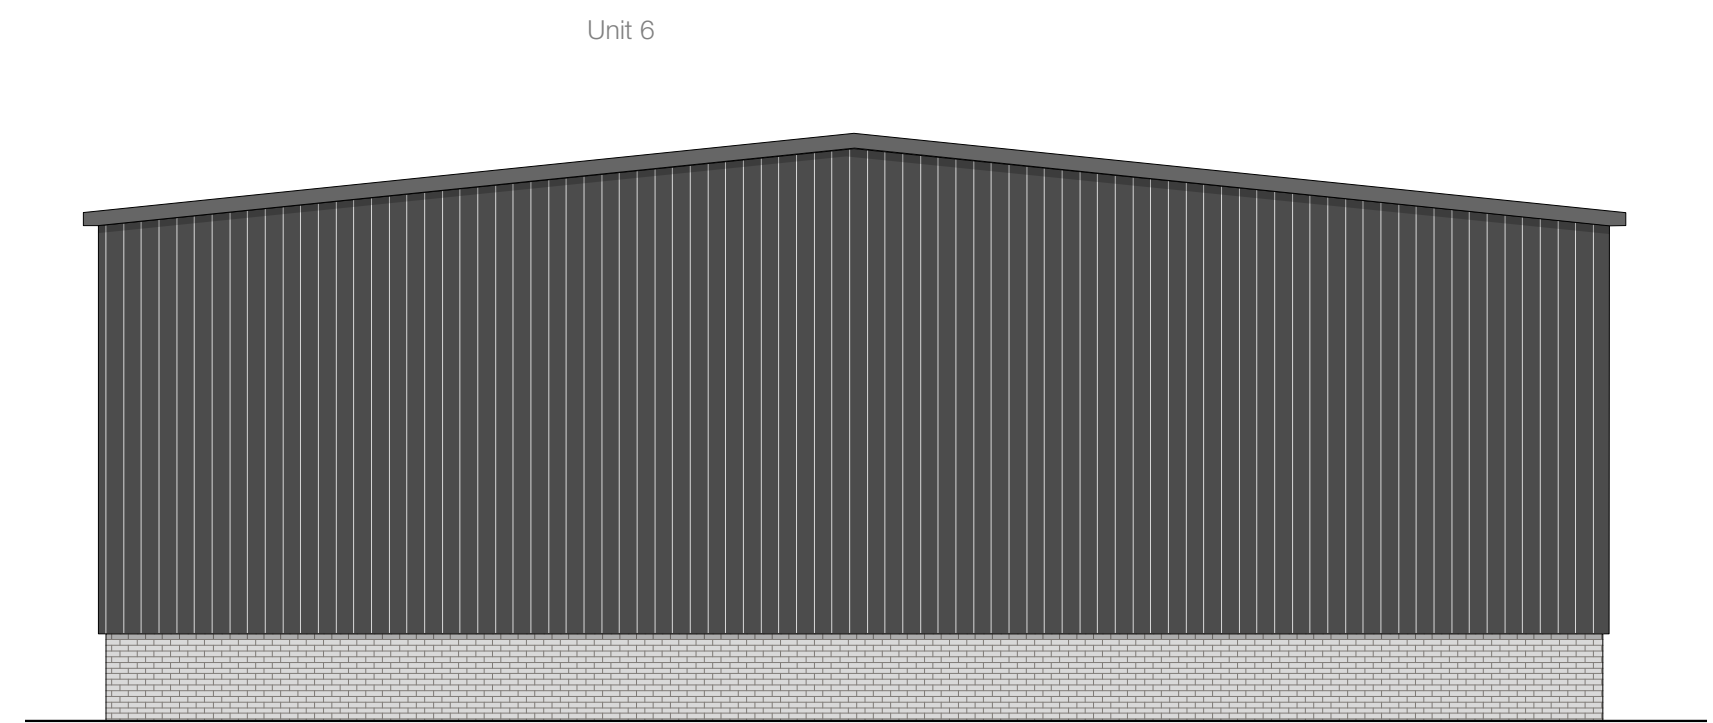


03 **SIDE ELEVATION**
Scale: 1:100

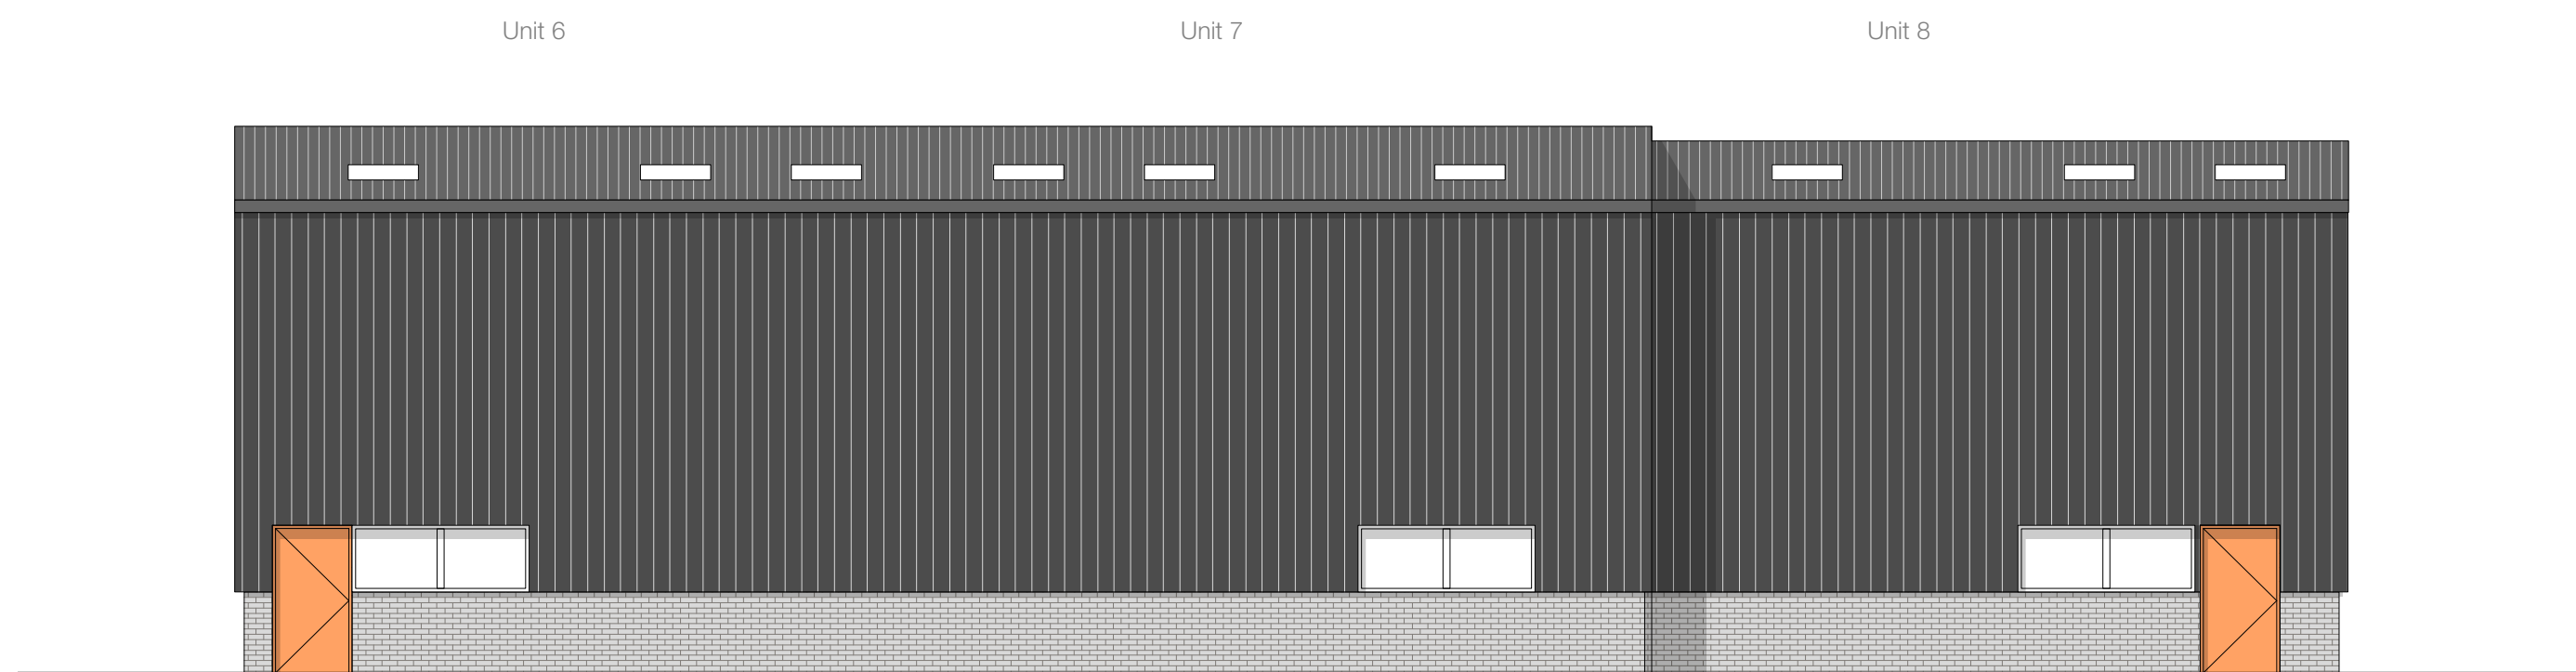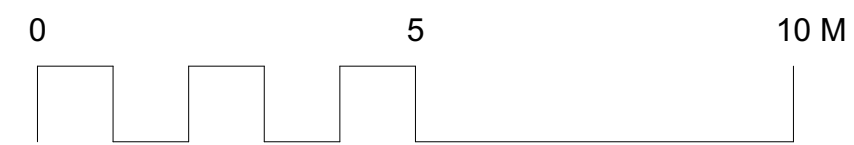

02 **REAR ELEVATION**
Scale: 1:100

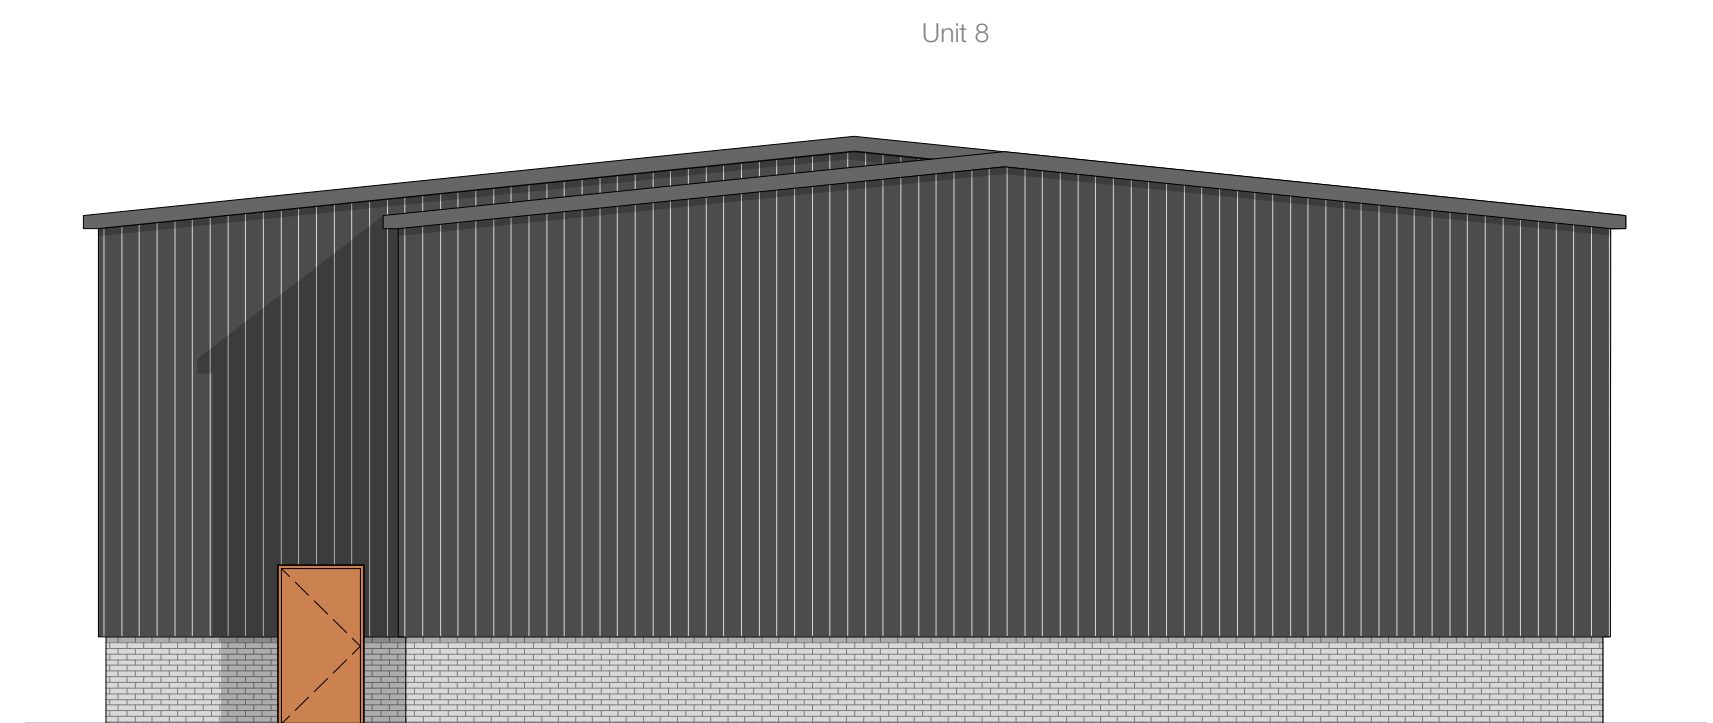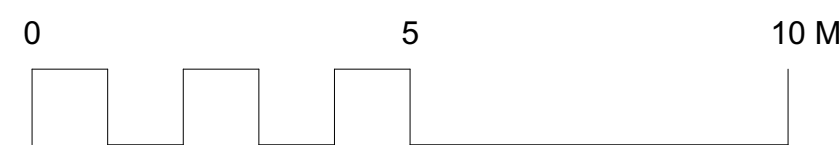

04 **SIDE ELEVATION**
Scale: 1:100

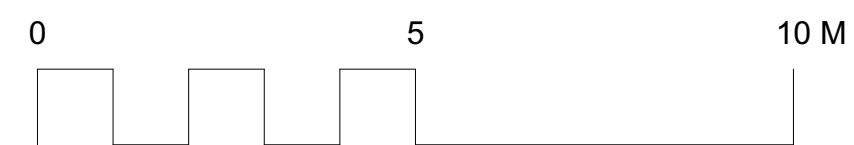

REV	DATE	NOTES	DRN	CHKD	GENERAL NOTES				Paul Cashin Architects				DRAWING TITLE	Units 6-8	PROJECT TITLE	NETLEY FIRS
					THE CONTRACTOR IS RESPONSIBLE FOR THE CHECKING OF ALL SITE DIMENSIONS AND LEVELS.				Chenock Place 35 Southgate Street Winchester, Hampshire SO20 9EH				DRAWING REF	2407-elevations-012	CLIENT	WILKES
					DISCREPANCIES TO BE REPORTED IMMEDIATELY TO THE CONTRACT ADMINISTRATOR / ARCHITECT.											
					TO BE READ IN CONJUNCTION WITH ALL RELEVANT CONSULTANTS DRAWINGS AND INFORMATION.				01962 623 521 www.paulcashinarchitects.co.uk				STATUS	INFORMATION - NOT FOR CONSTRUCTION	ORIGIN	04/24
					ALL EXISTING SITE, TREE AND BUILDING INFORMATION HAS BEEN COMPILED FROM DIFFERENT SOURCES.				SCALE							