


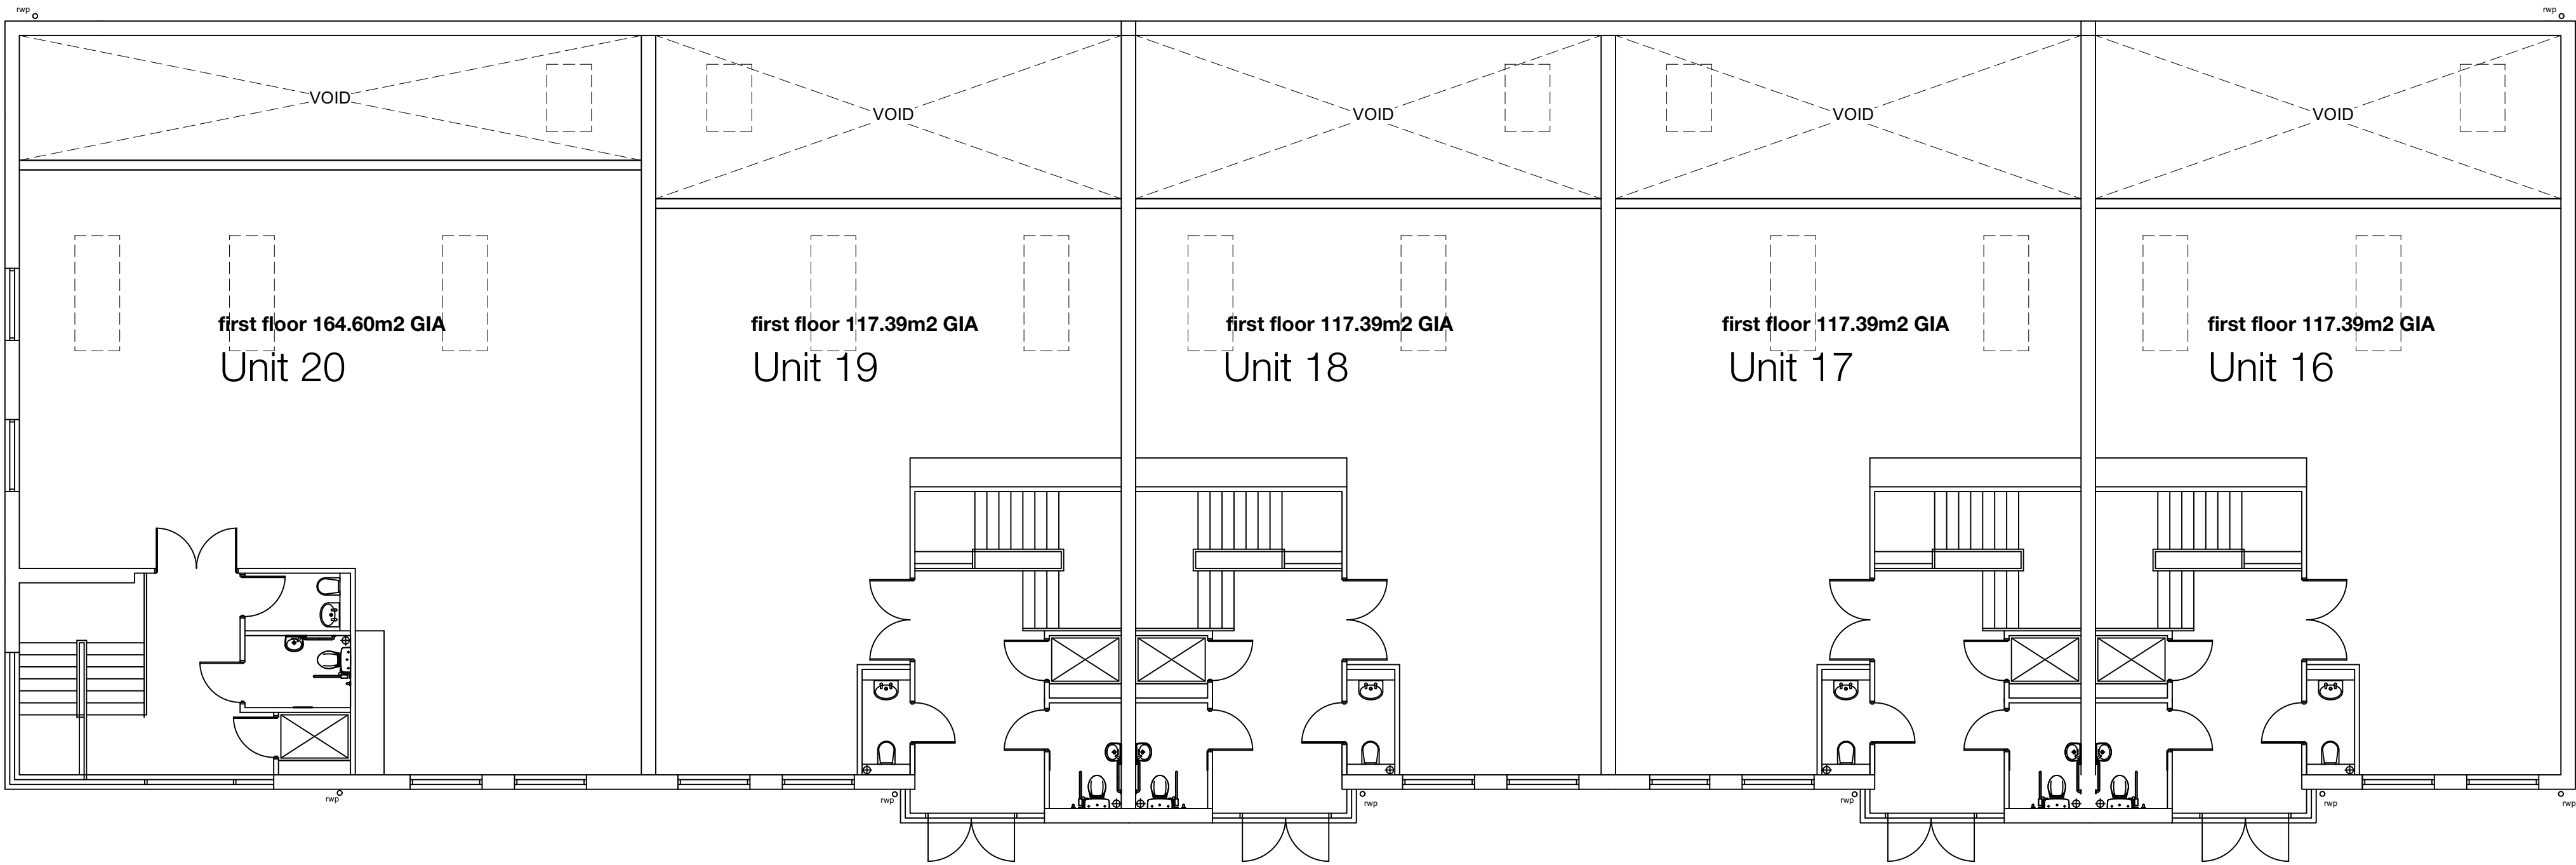
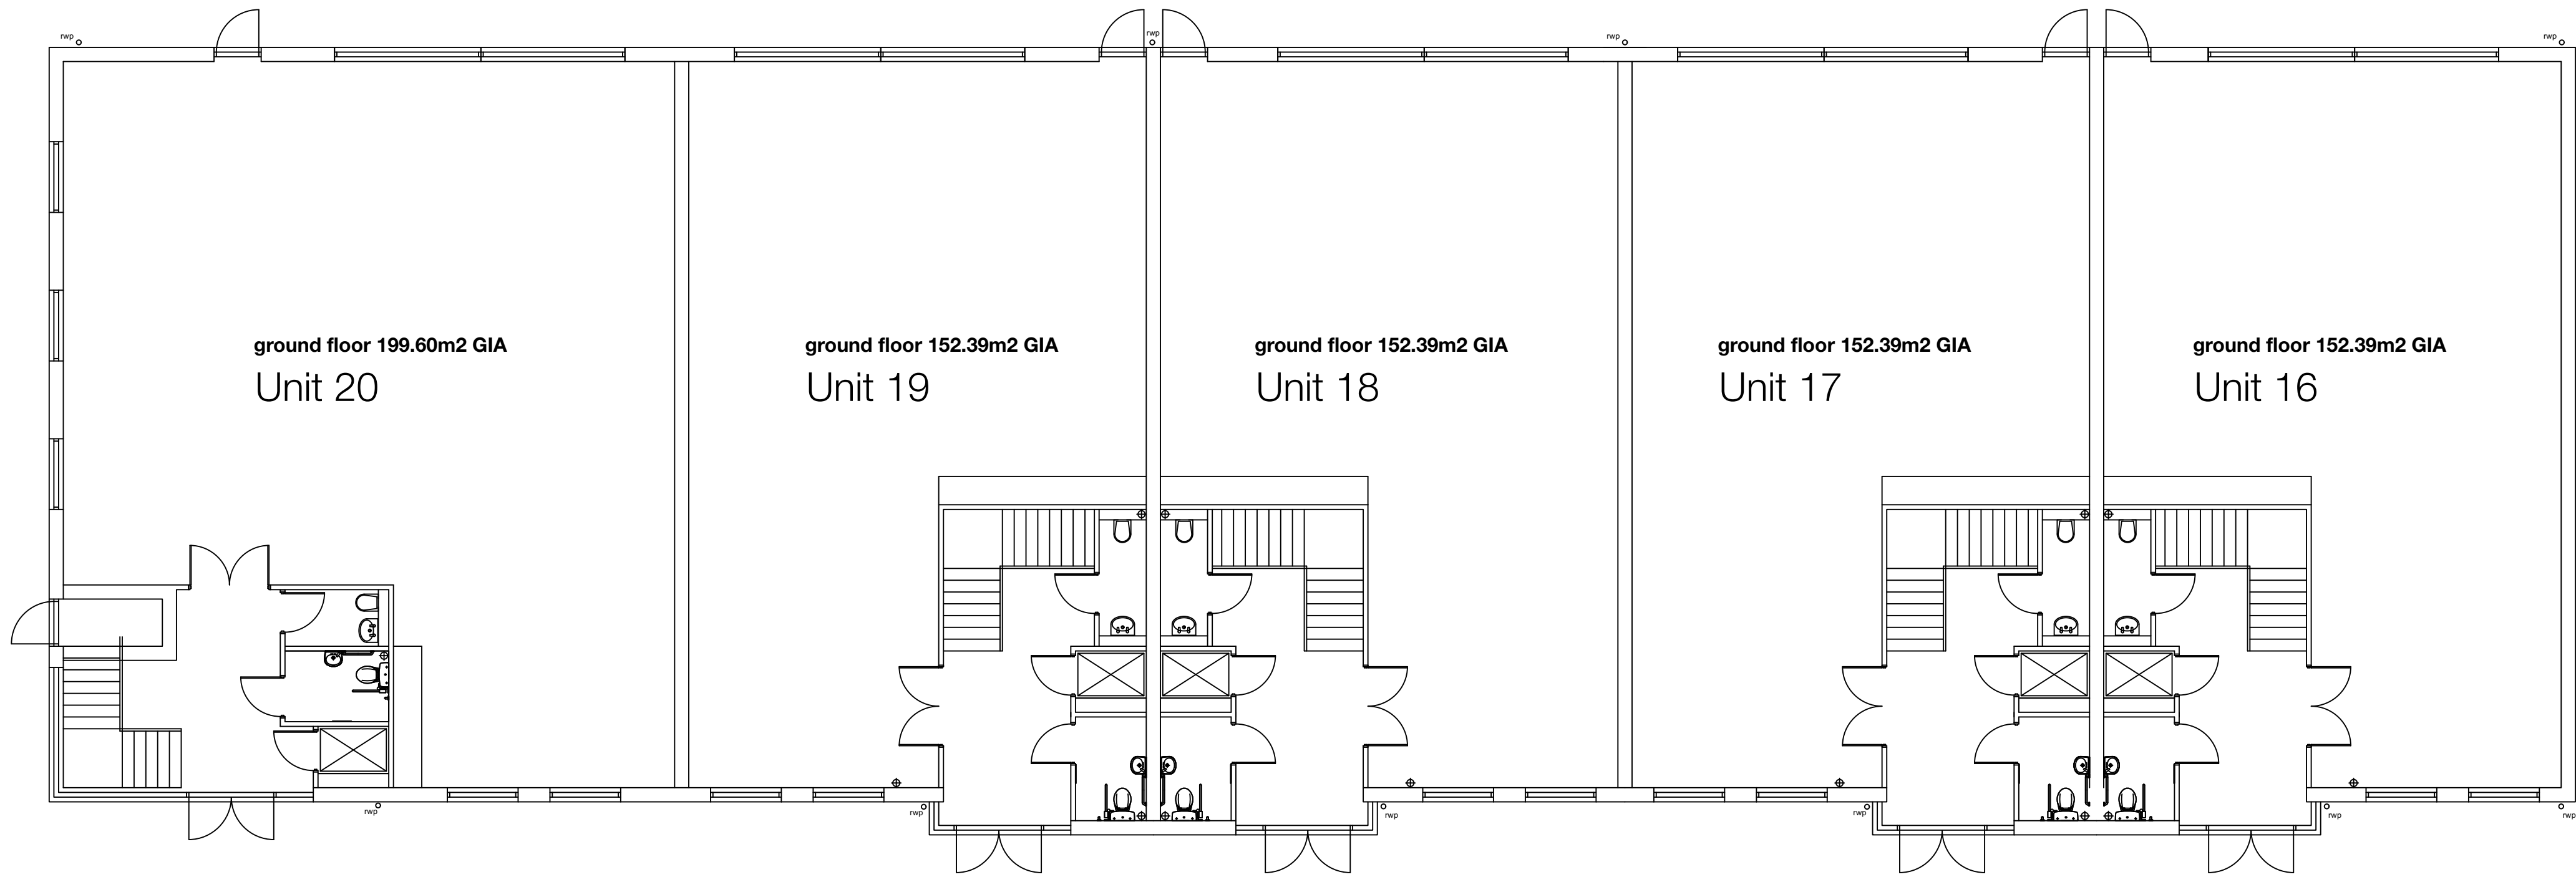


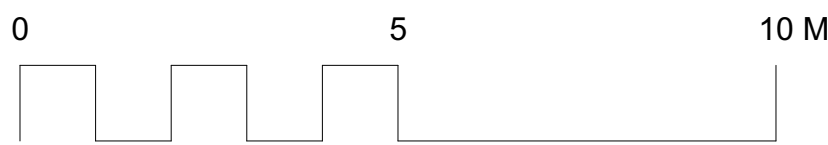



02 FIRST FLOOR PLANS
Scale: 1:100

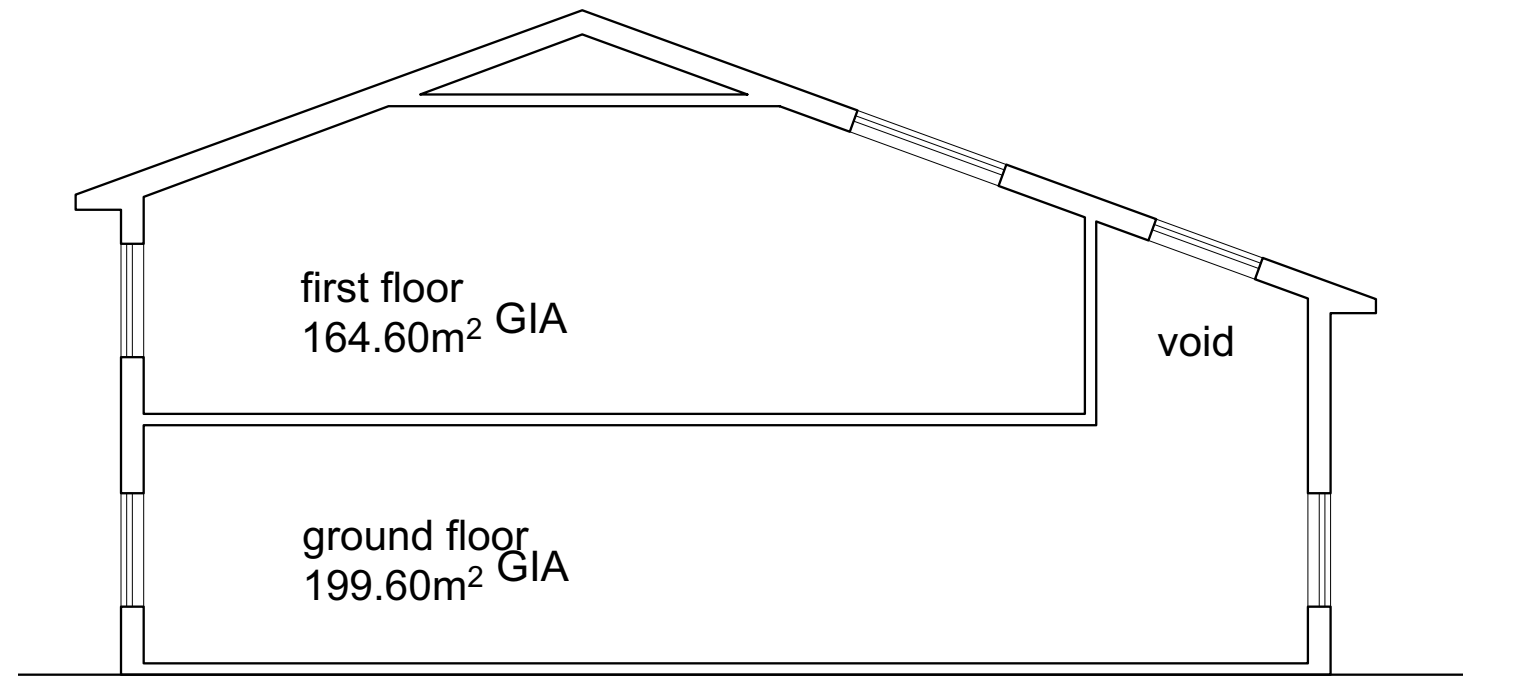


01 GROUND FLOOR PLANS
Scale: 1:100

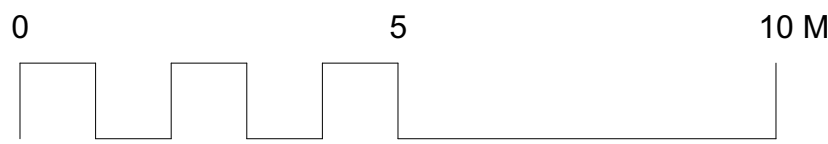

03 CROSS SECTION - UNIT 20
Scale: 1:100

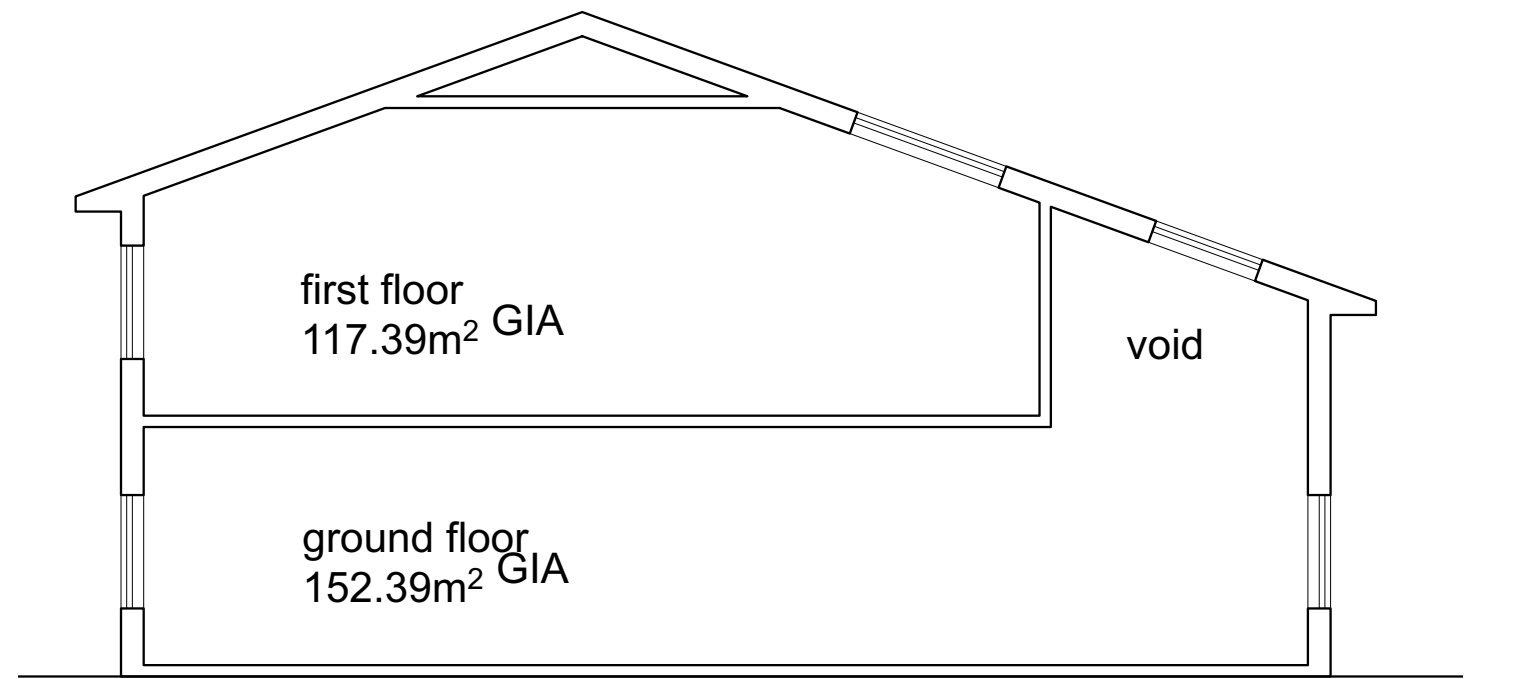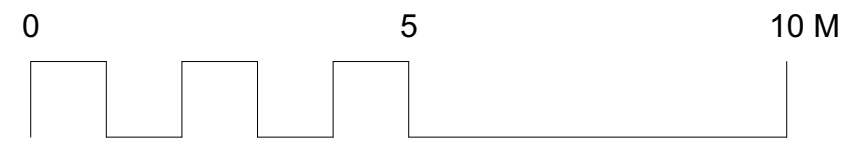

04 CROSS SECTION - UNIT 19
Scale: 1:100

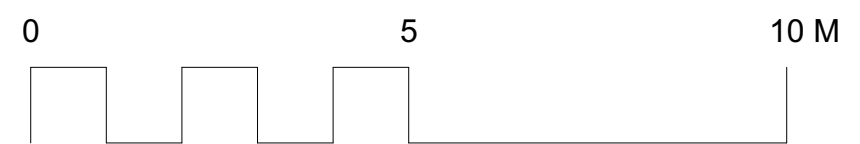

REV	DATE	NOTES	DRN	CHKD

GENERAL NOTES

THE CONTRACTOR IS RESPONSIBLE FOR THE CHECKING OF ALL SITE DIMENSIONS AND LEVELS. DISCREPANCIES TO BE REPORTED IMMEDIATELY TO THE CONTRACT ADMINISTRATOR / ARCHITECT. TO BE READ IN CONJUNCTION WITH ALL RELEVANT CONSULTANTS DRAWINGS AND INFORMATION. ALL EXISTING SITE, TREE AND BUILDING INFORMATION HAS BEEN COMPILED FROM DIFFERENT SOURCES.

Paul Cashin Architects

Chenocke Place
35 Southgate Street
Winchester, Hampshire
SO23 9EH

01962 623 521
www.paulcashinarchitects.co.uk

DRAWING TITLE Units 16-20

DRAWING REF 2407-plans-006

STATUS INFORMATION - NOT FOR CONSTRUCTION

SCALE

PROJECT TITLE NETLEY FIRS

CLIENT WILKES

ORIGIN 04/24

PROJECT NO. 2407