




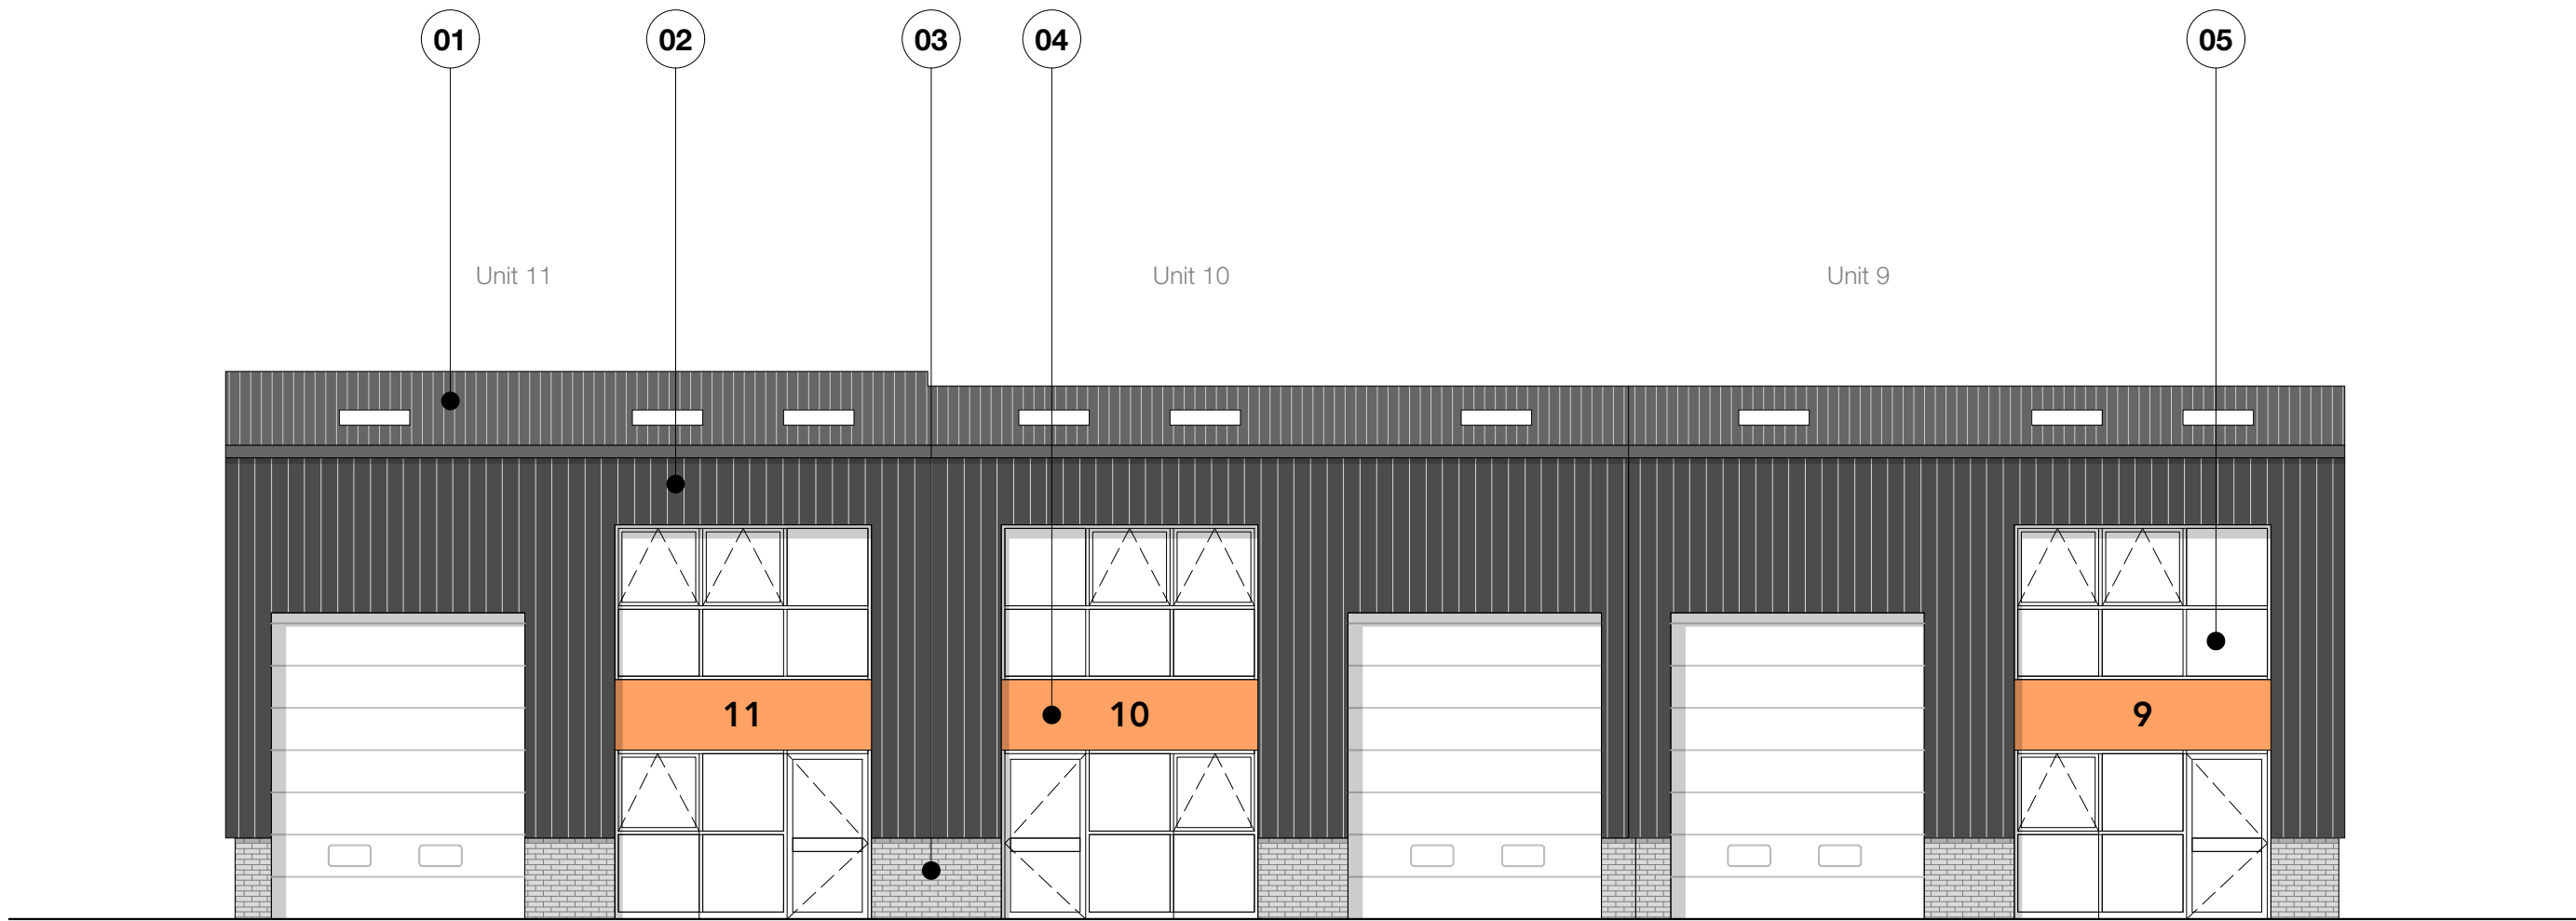



01 **FRONT ELEVATION**
Scale: 1:100

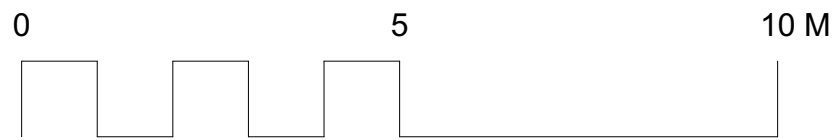



- 01 - METAL ROOF
- 02 - METAL CLADDING
- 03 - BRICK
- 04 - SPANDREL PANEL
- 05 - DOUBLE GLAZED ALUMINIUM WINDOWS

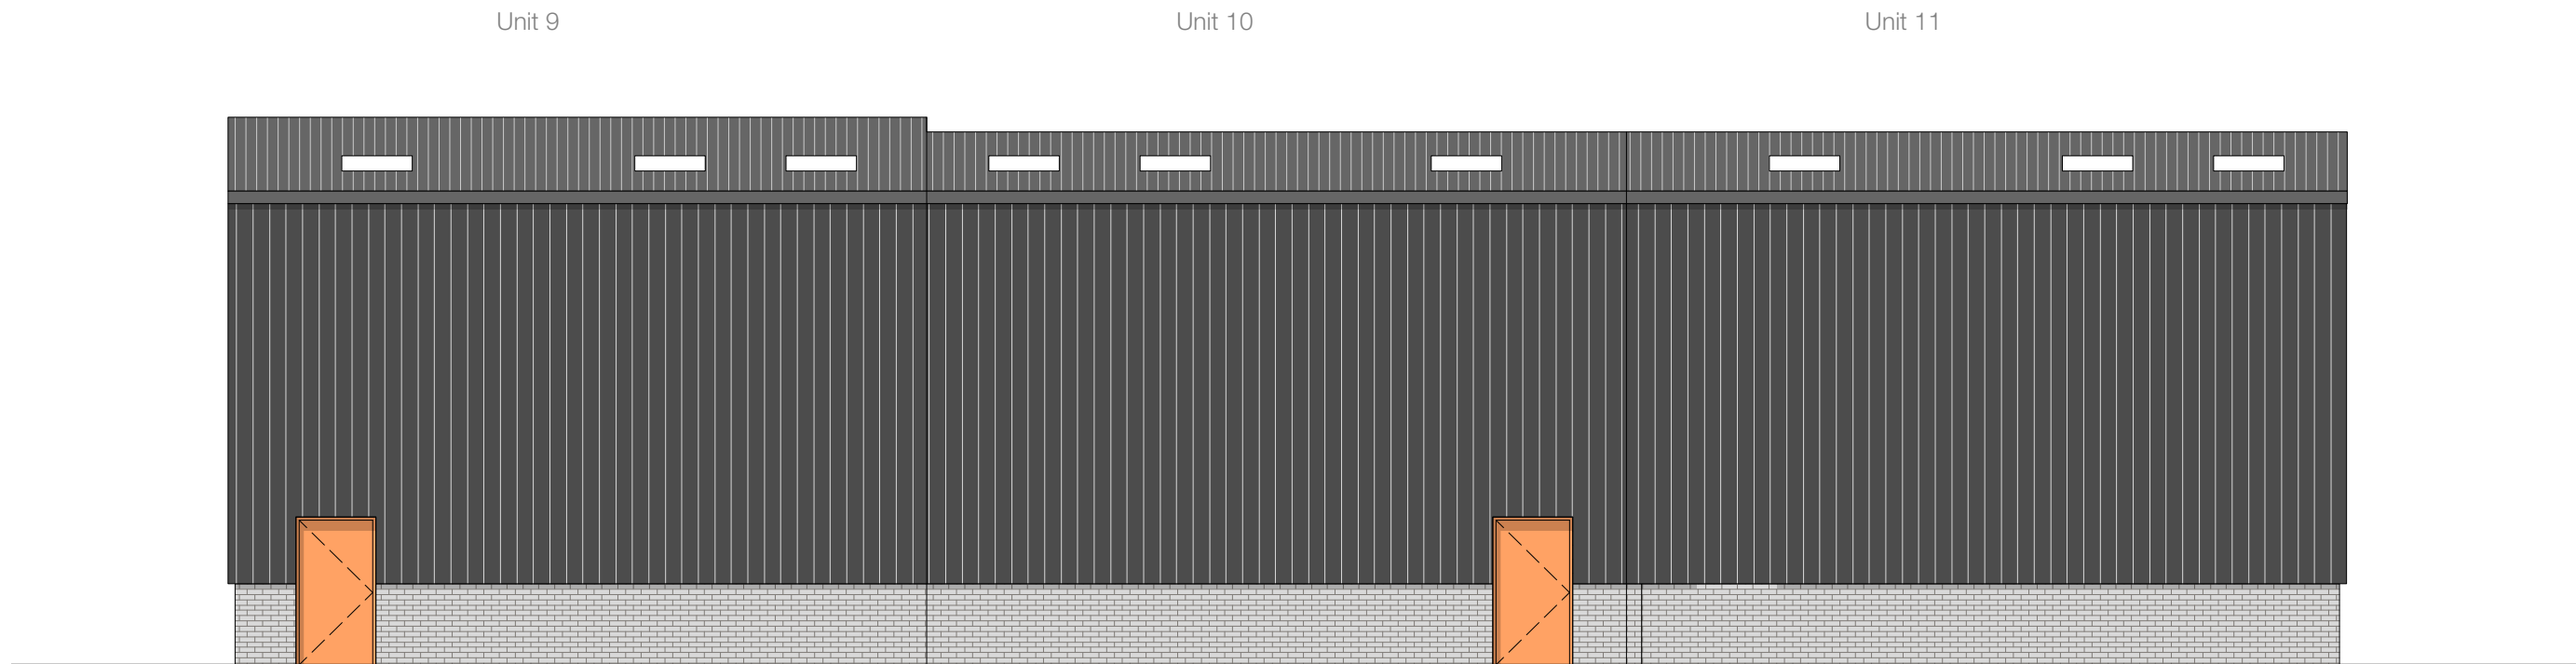


02 **REAR ELEVATION**
Scale: 1:100

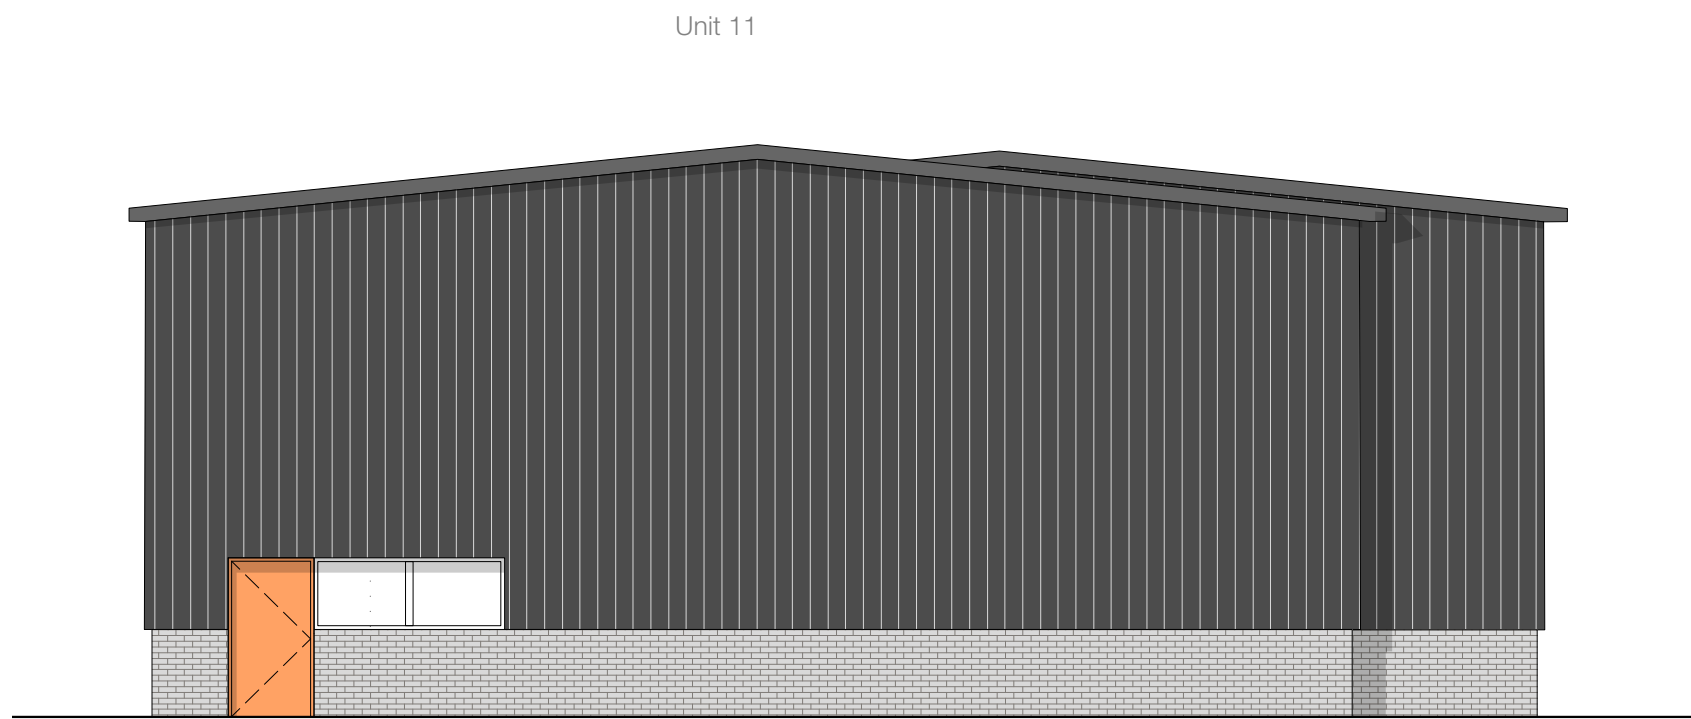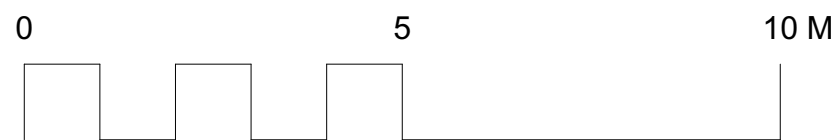

03 **SIDE ELEVATION**
Scale: 1:100

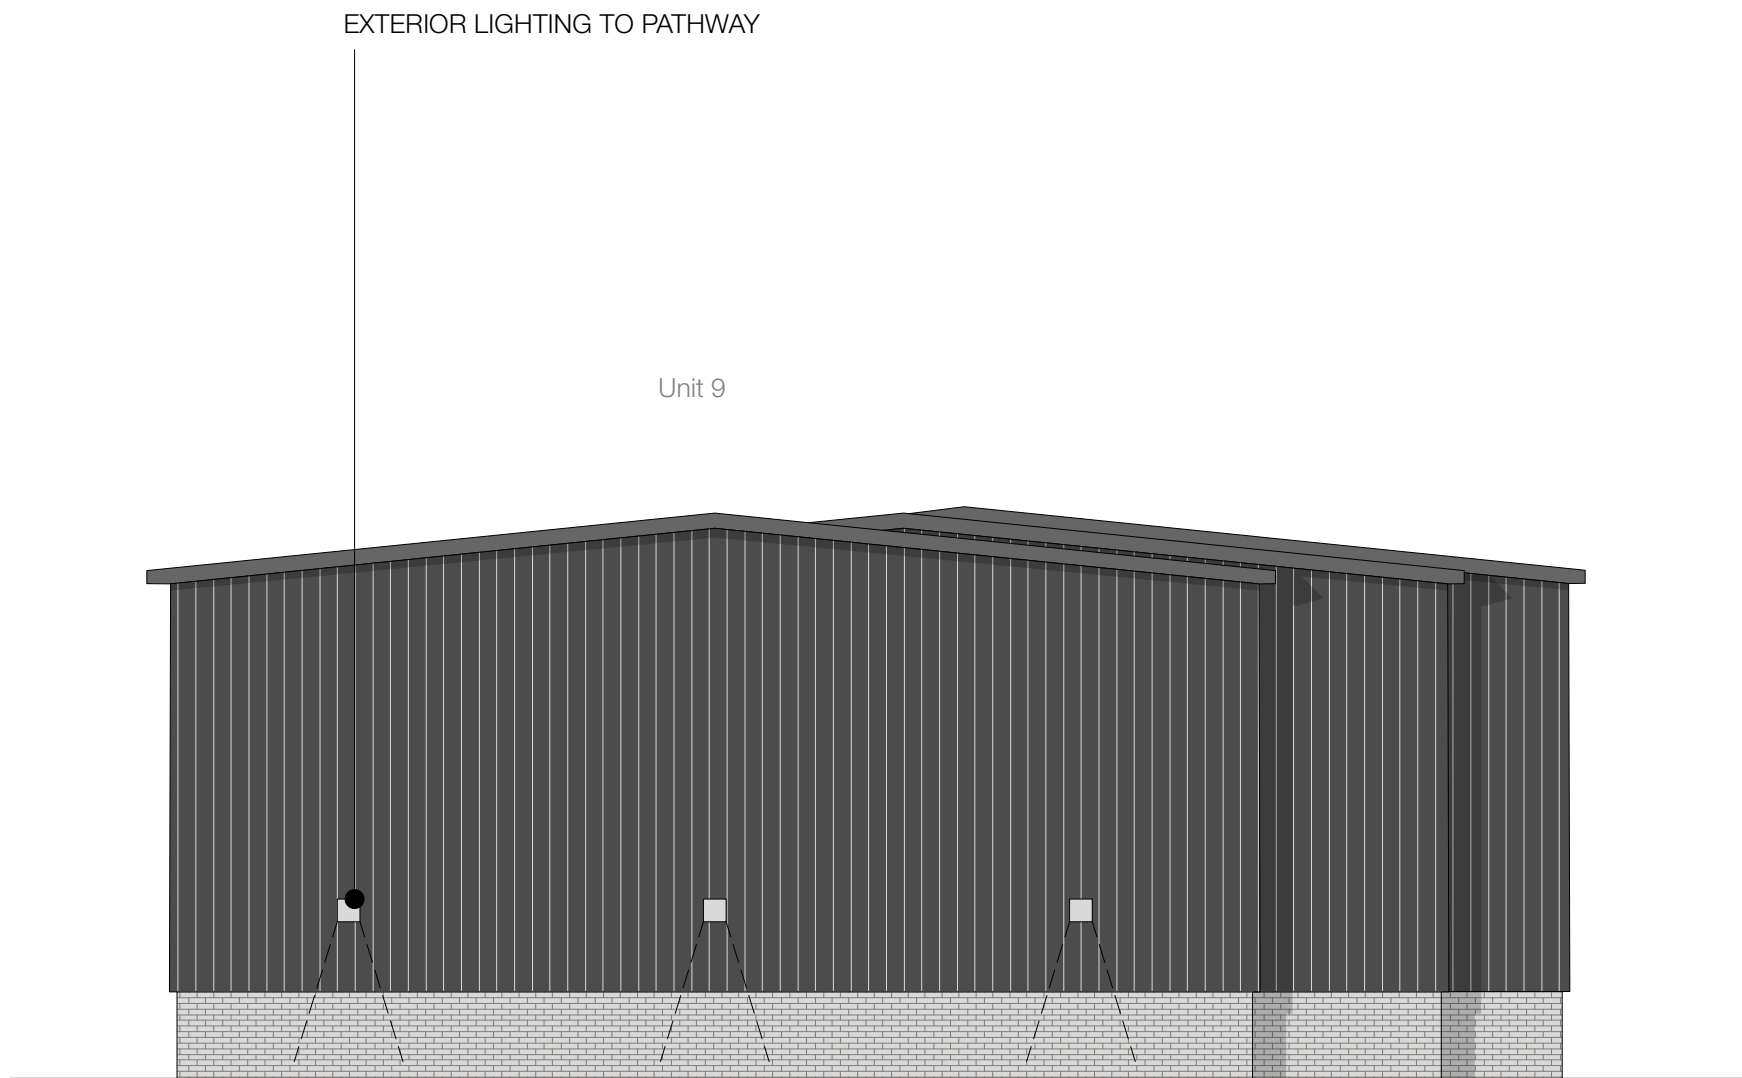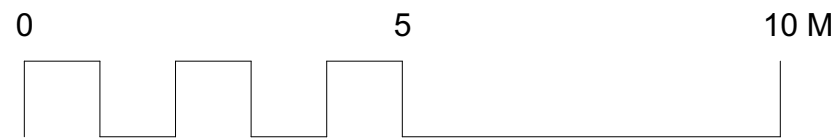

04 **SIDE ELEVATION**
Scale: 1:100

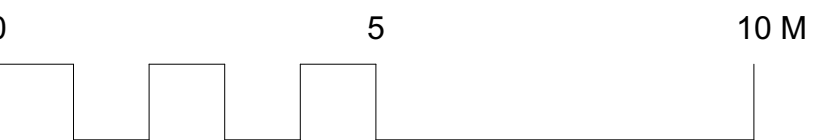

REV		DATE	NOTES	DRN	CHKD	GENERAL NOTES										Paul Cashin Architects		DRAWING TITLE	Units 9-11	PROJECT TITLE		NETLEY FIRS
1						THE CONTRACTOR IS RESPONSIBLE FOR THE CHECKING OF ALL SITE DIMENSIONS AND LEVELS.										Chenocke Place		DRAWING REF	2407-elevations-013	CLIENT	WILKES	
2						DISCREPANCIES TO BE REPORTED IMMEDIATELY TO THE CONTRACT ADMINISTRATOR / ARCHITECT.										35 Southgate Street						
3						TO BE READ IN CONJUNCTION WITH ALL RELEVANT CONSULTANTS DRAWINGS AND INFORMATION.										Winchester, Hampshire		STATUS	INFORMATION - NOT FOR CONSTRUCTION	ORIGIN	04/24	
4						ALL EXISTING SITE, TREE AND BUILDING INFORMATION HAS BEEN COMPILED FROM DIFFERENT SOURCES.										01962 623 521						
5																www.paulcashinarchitects.co.uk		SCALE		PROJECT NO.	2407	
6																						