



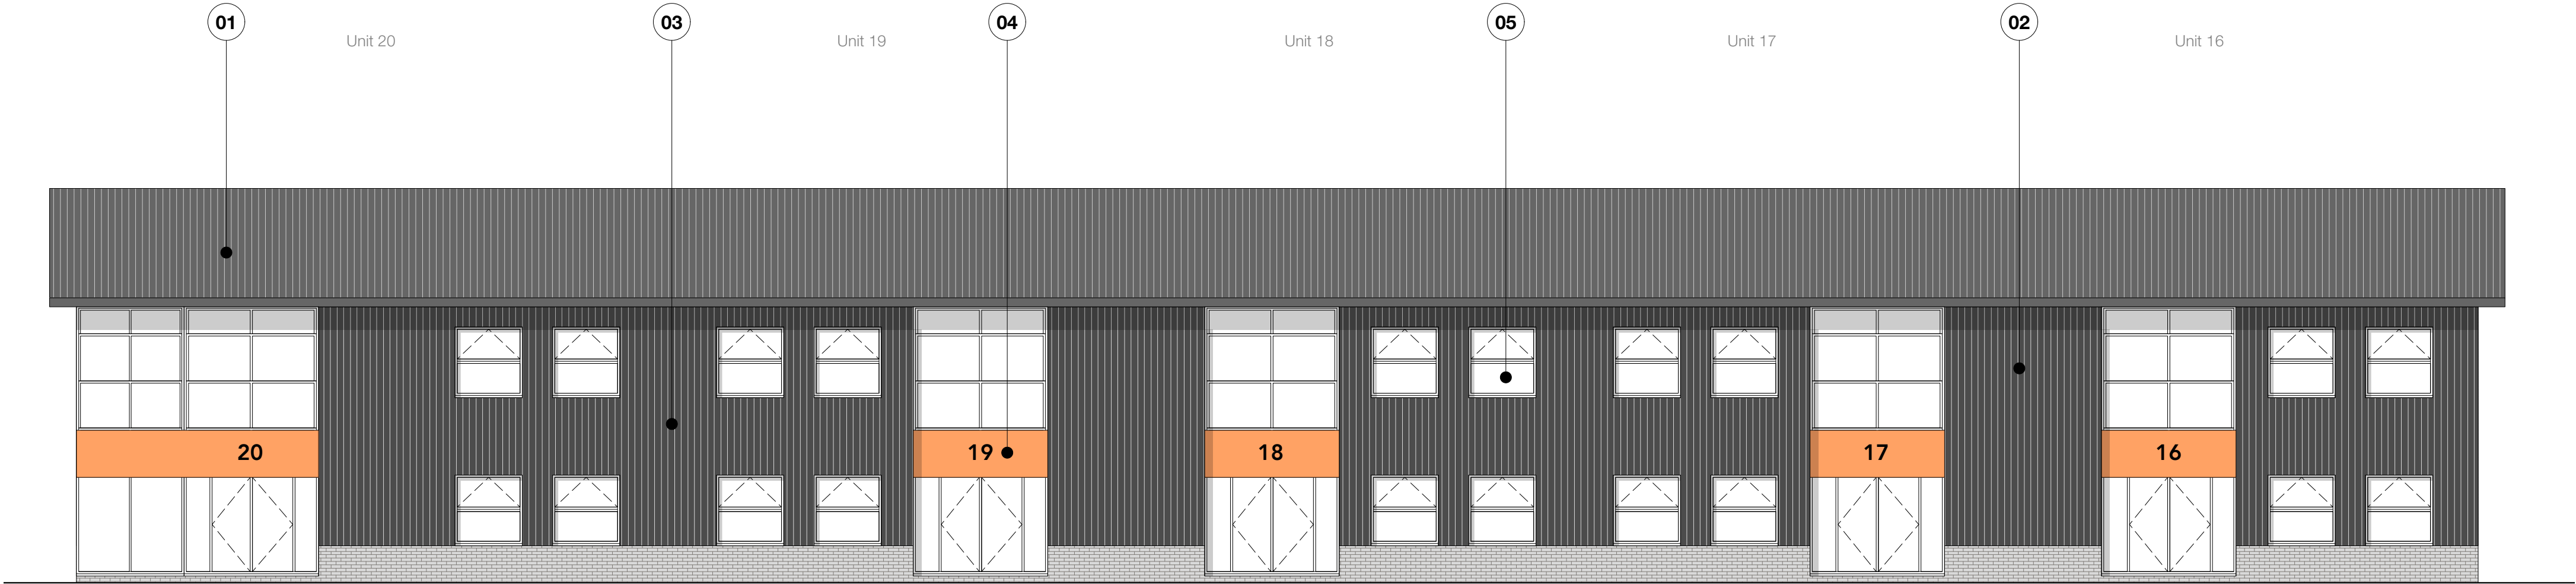



01 FRONT ELEVATION
Scale: 1:100

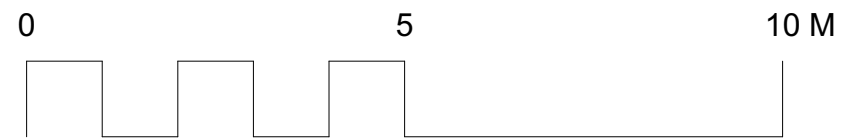



- 01 - METAL ROOF
- 02 - METAL CLADDING
- 03 - BRICK
- 04 - SPANDREL PANEL
- 05 - DOUBLE GLAZED ALUMINIUM WINDOWS




03 SIDE ELEVATION
Scale: 1:100

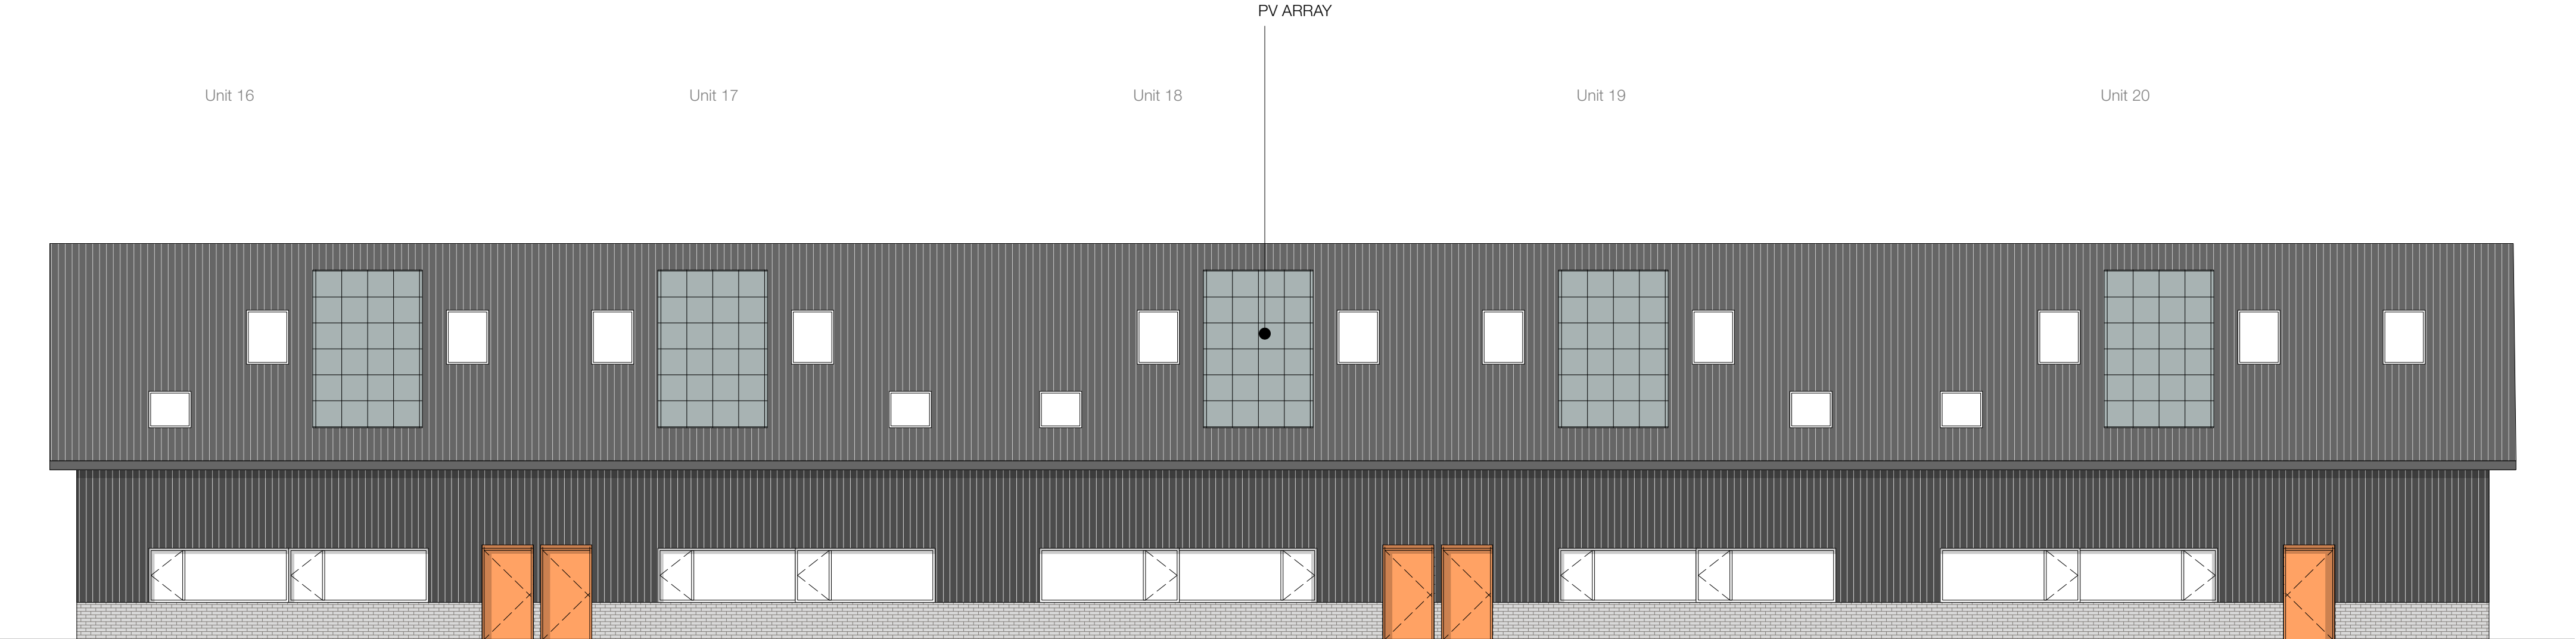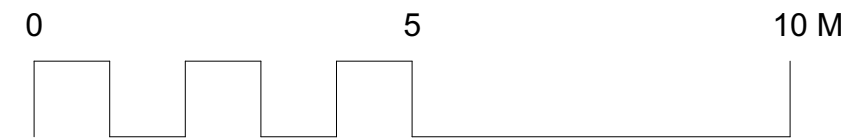

02 REAR ELEVATION
Scale: 1:100

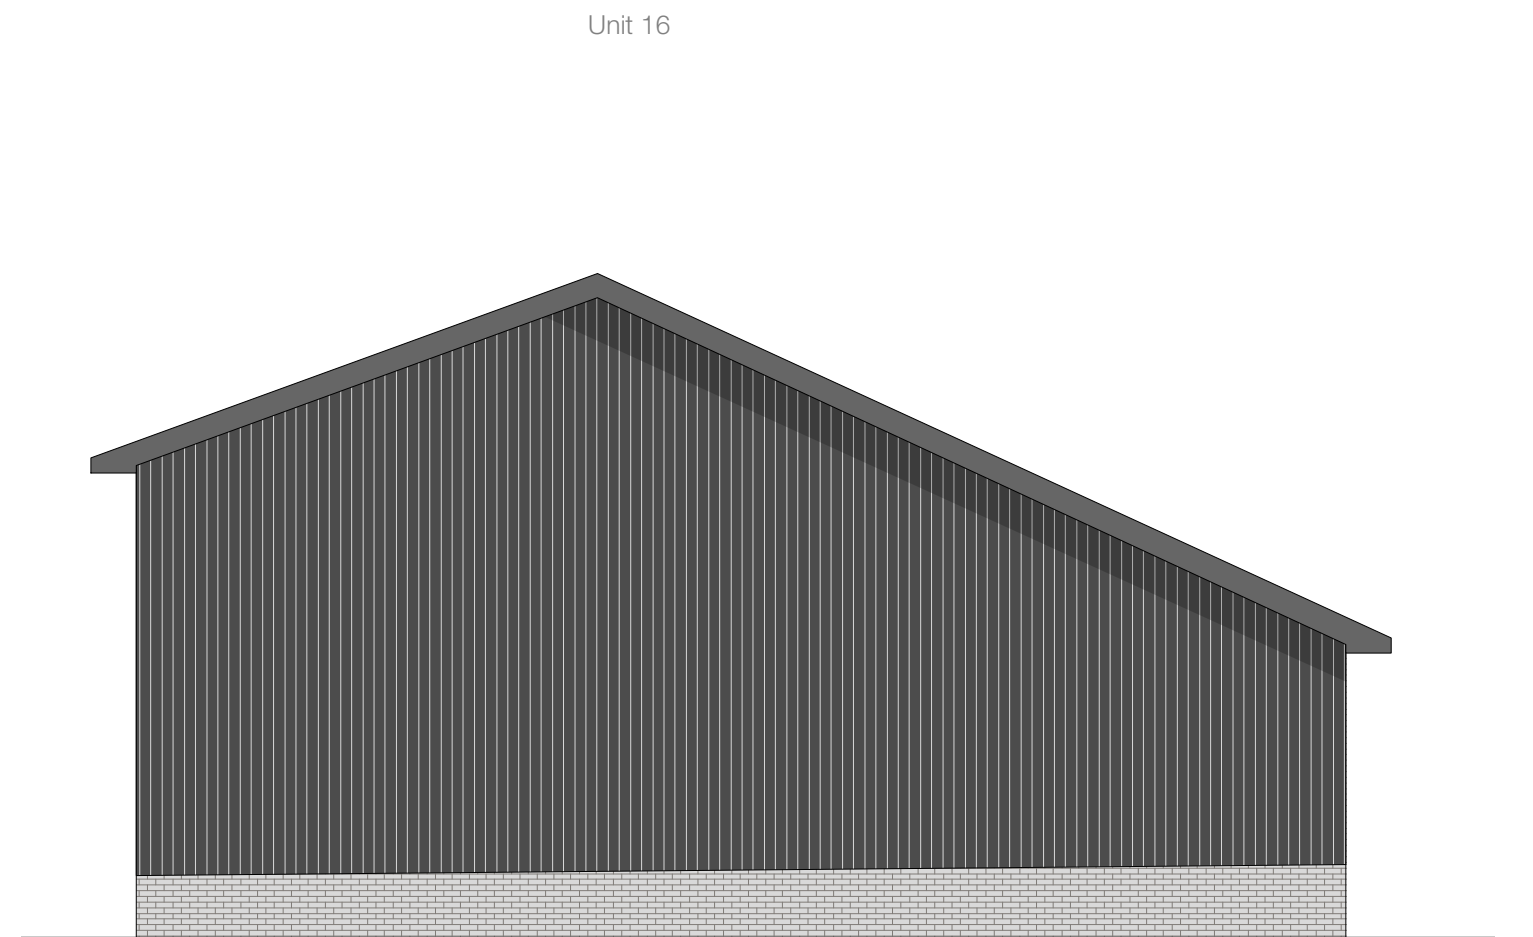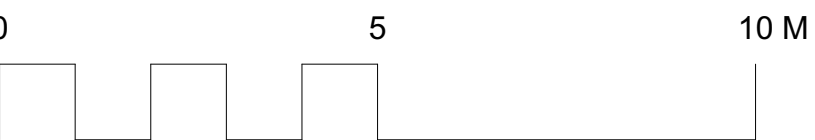

04 SIDE ELEVATION
Scale: 1:100

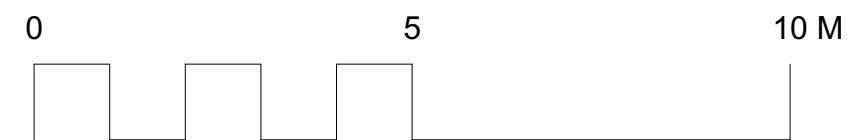

REV DATE NOTES DRN CHKD					GENERAL NOTES				Paul Cashin Architects				DRAWING TITLE Units 16-20		PROJECT TITLE NETLEY FIRS	
										Chernocke Place						
										35 Southgate Street						
										Winchester, Hampshire						
										SO20 8EH						
										01962 623 521						
										www.paulcashinarchitects.co.uk						
											</					