







01 **FRONT ELEVATION**
Scale: 1:100

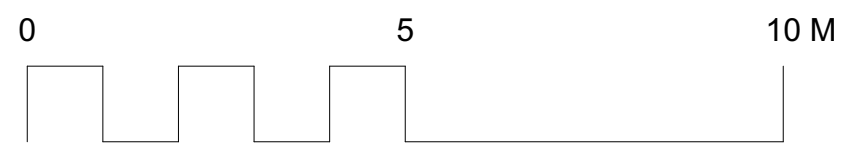



- 01 - METAL ROOF
02 - METAL CLADDING
03 - BRICK
04 - SPANDREL PANEL
05 - DOUBLE GLAZED ALUMINIUM WINDOWS
06 - CORNER WINDOWS

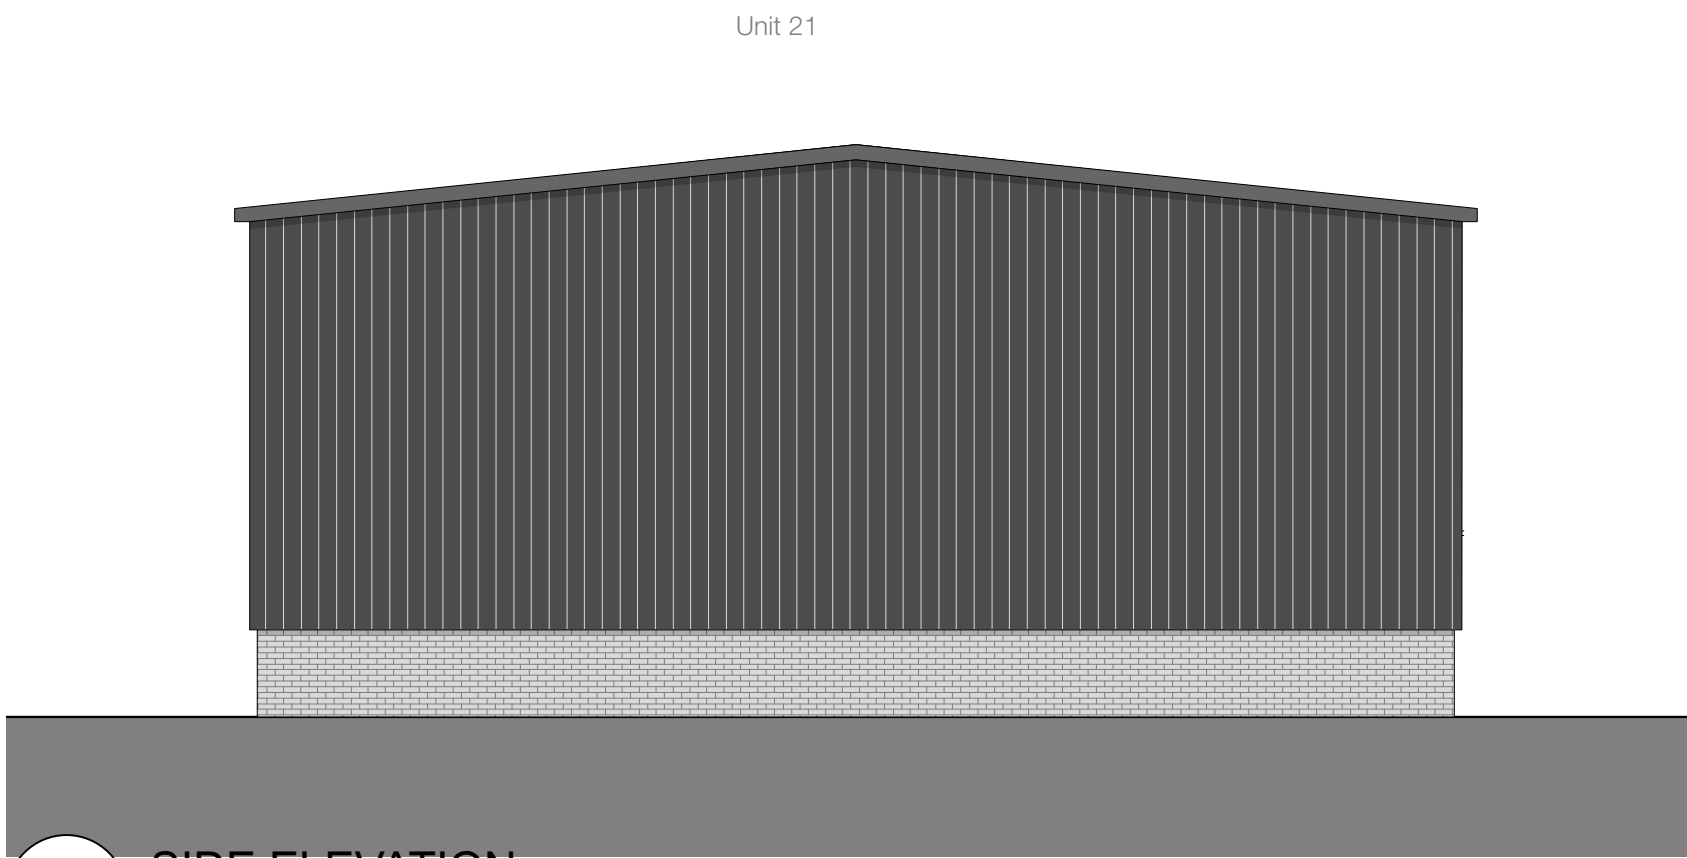


03 **SIDE ELEVATION**
Scale: 1:100

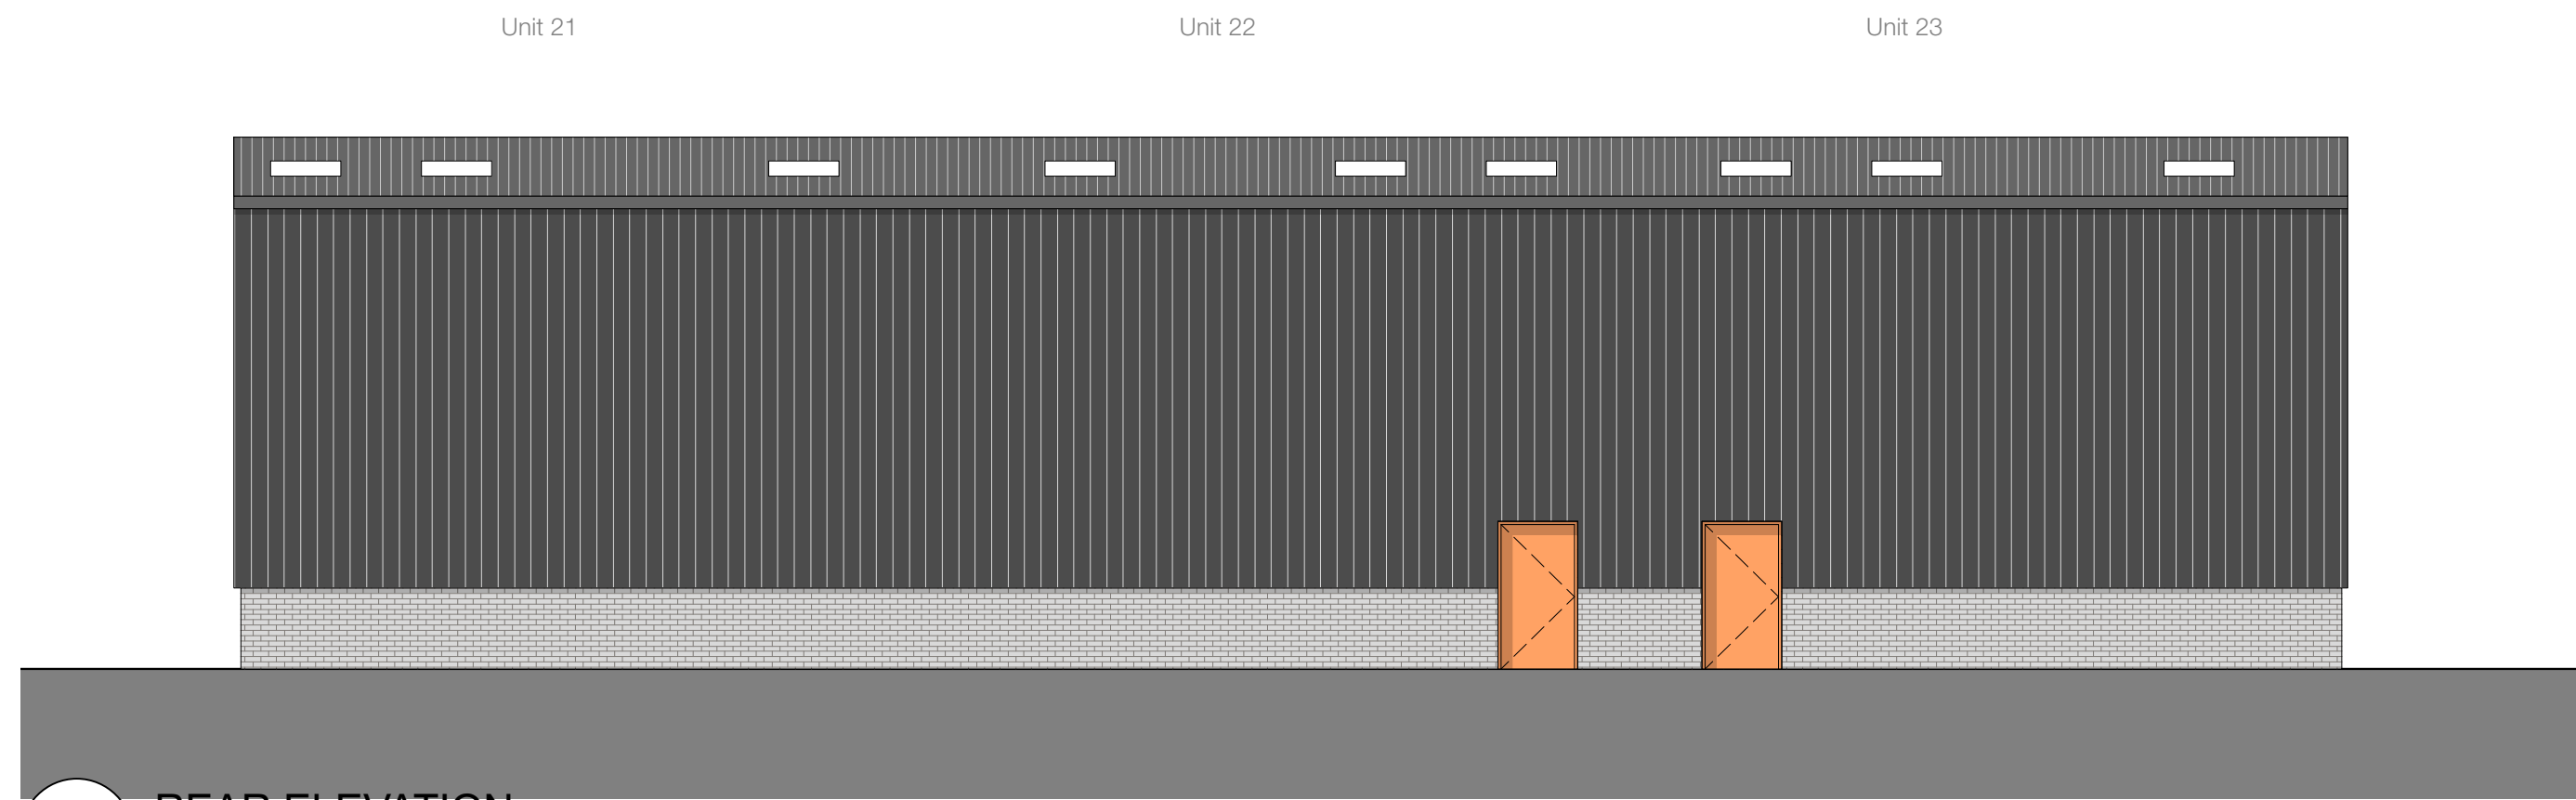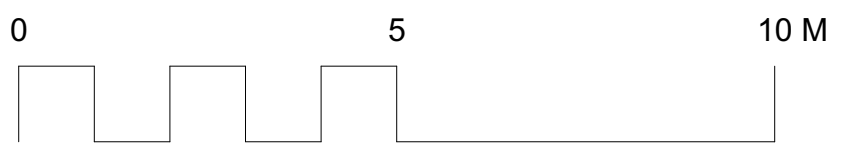

02 **REAR ELEVATION**
Scale: 1:100

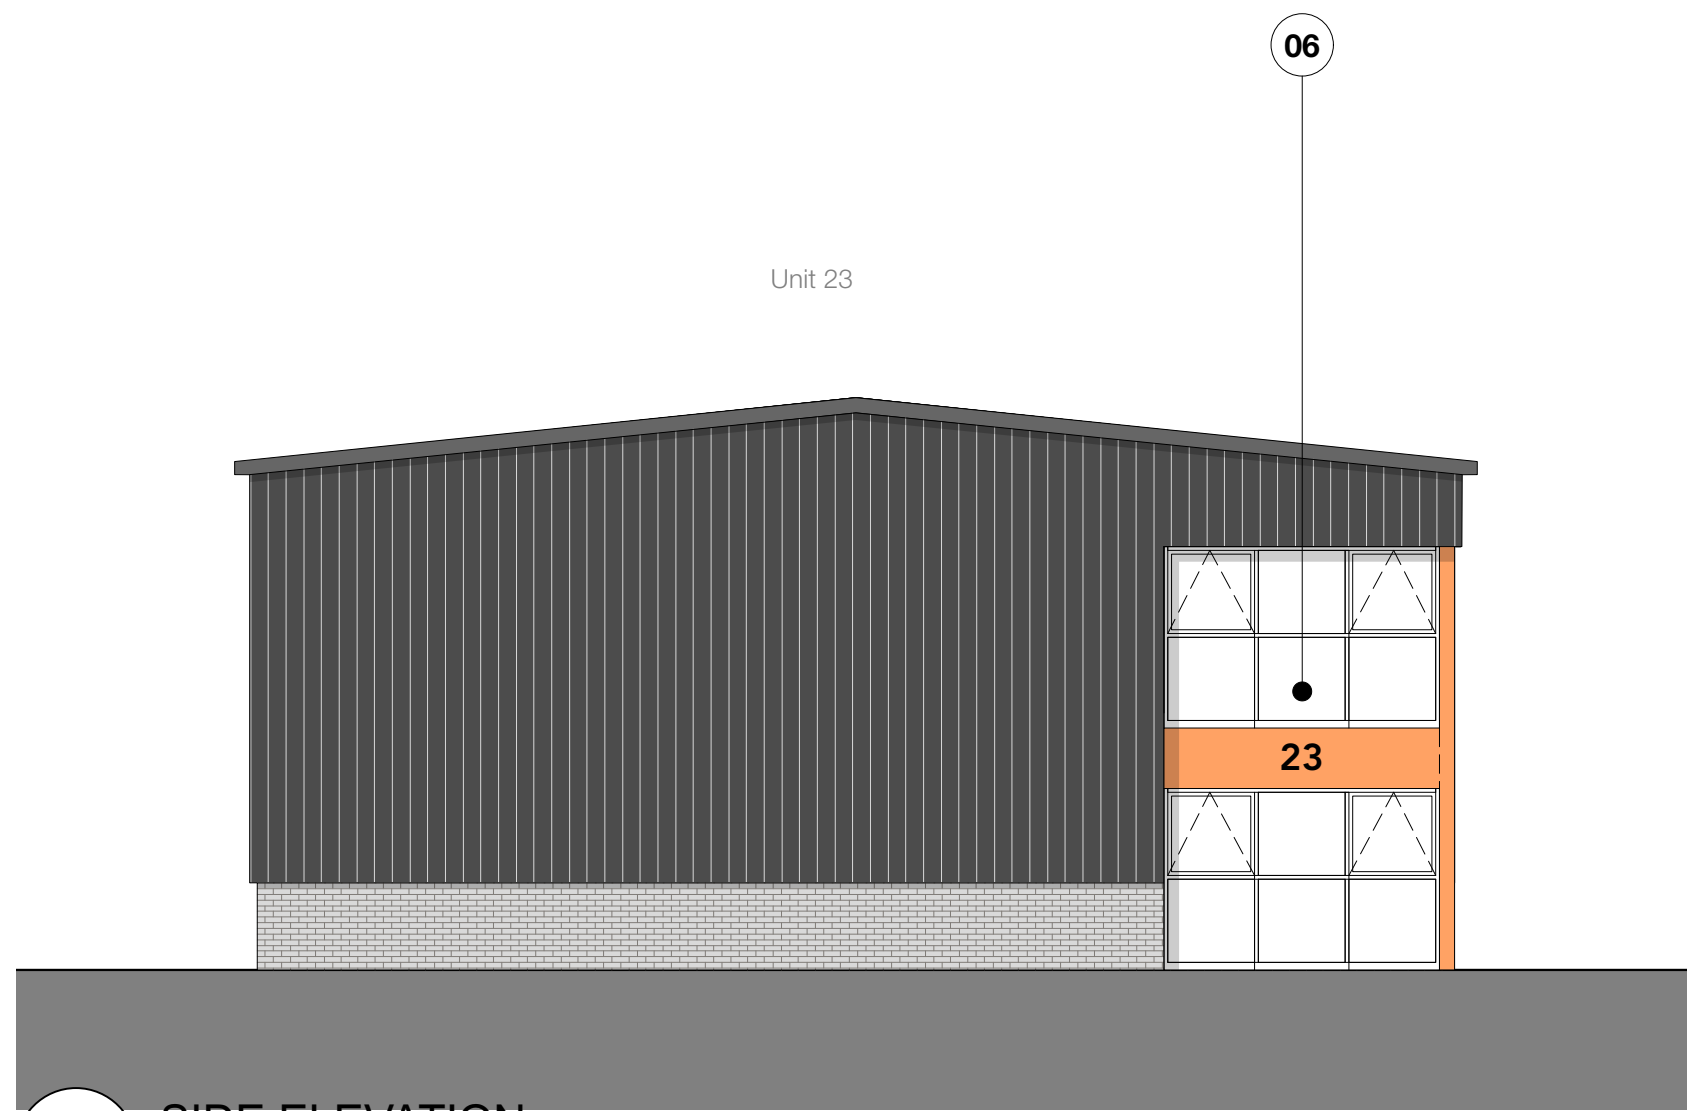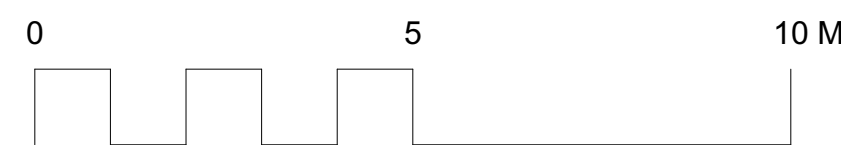

04 **SIDE ELEVATION**
Scale: 1:100

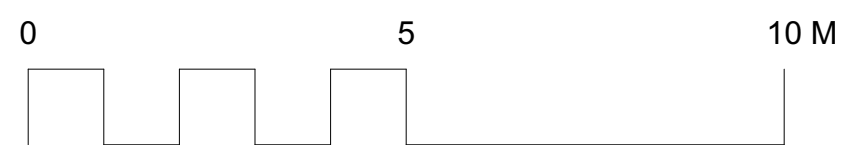

REV					DATE	NOTES	DRN	CHKD	GENERAL NOTES										Paul Cashin Architects				DRAWING TITLE				Units 21-23				PROJECT TITLE				NETLEY FIRS			
									THE CONTRACTOR IS RESPONSIBLE FOR THE CHECKING OF ALL SITE DIMENSIONS AND LEVELS.										Chenocke Place				DRAWING REF				2407-elevations-016				CLIENT				WILKES			
									DISCREPANCIES TO BE REPORTED IMMEDIATELY TO THE CONTRACT ADMINISTRATOR / ARCHITECT.										35 Southgate Street				STATUS				INFORMATION - NOT FOR CONSTRUCTION				ORIGIN				04/24			
									TO BE READ IN CONJUNCTION WITH ALL RELEVANT CONSULTANTS DRAWINGS AND INFORMATION.										Winchester, Hampshire				SCALE								PROJECT NO.				2407			
									ALL EXISTING SITE, TREE AND BUILDING INFORMATION HAS BEEN COMPILED FROM DIFFERENT SOURCES.										01962 623 521																			
																			www.paulcashinarchitects.co.uk																			
</																																						