




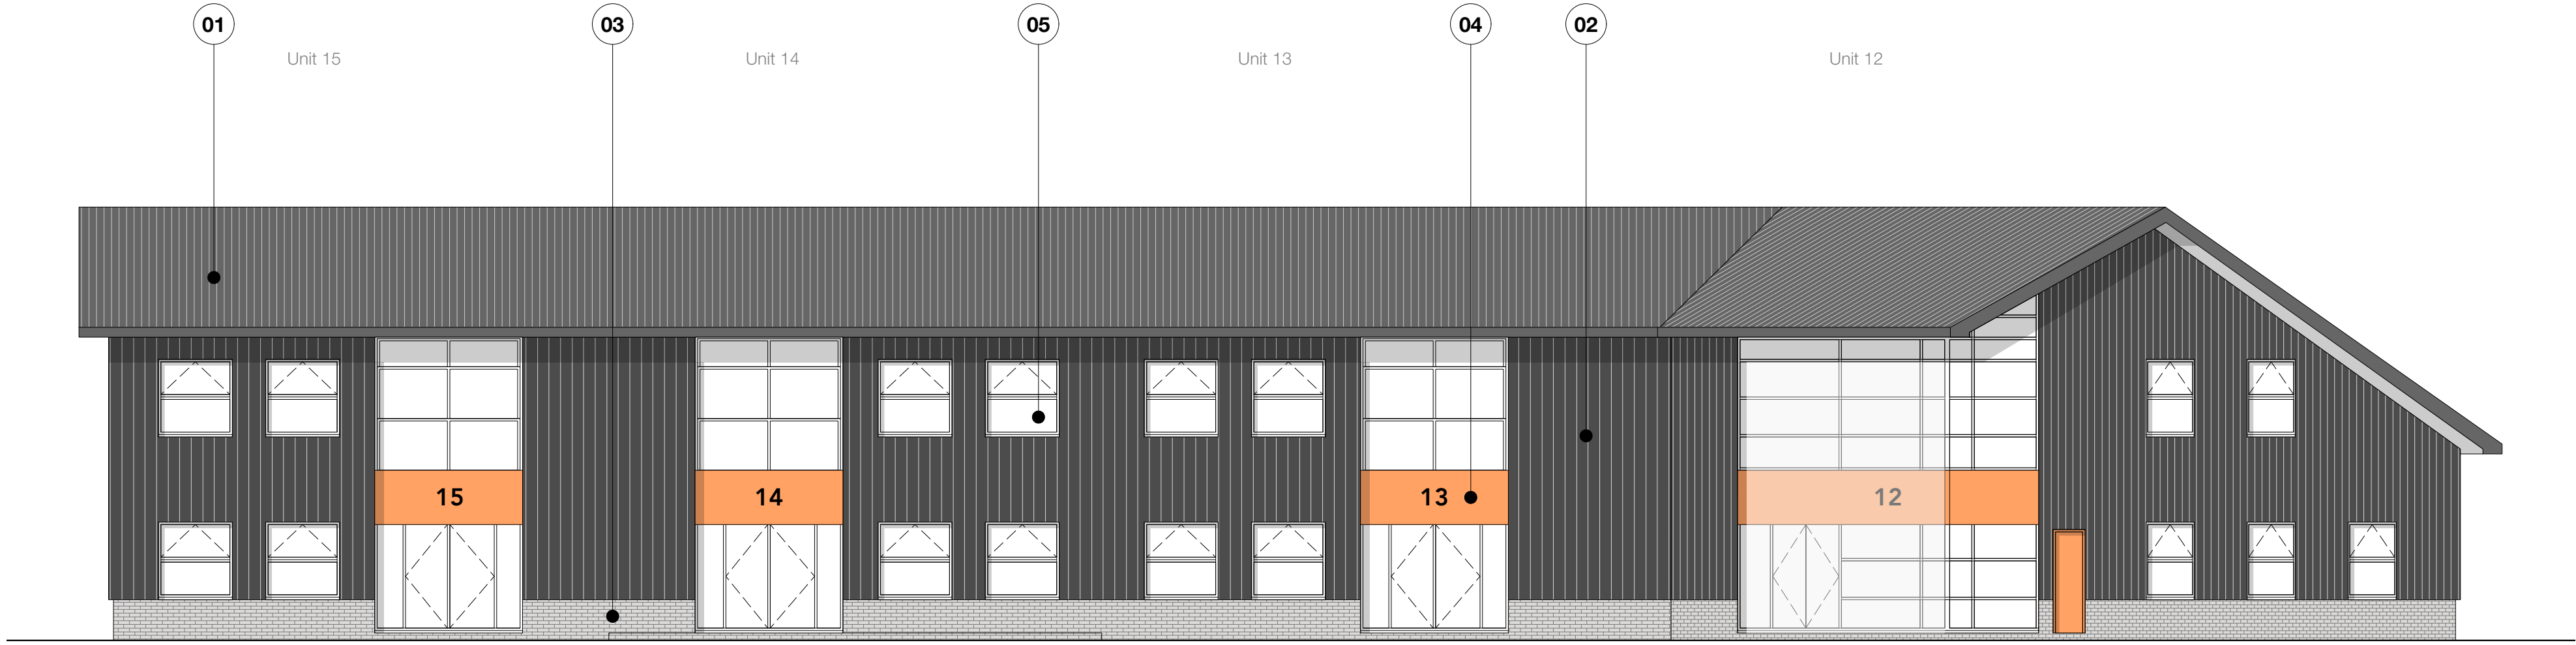



01 **FRONT ELEVATION**
Scale: 1:100

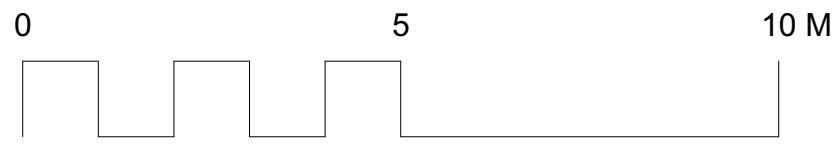



- 01 - METAL ROOF
02 - METAL CLADDING
03 - BRICK
04 - SPANDREL PANEL
05 - DOUBLE GLAZED ALUMINIUM WINDOWS

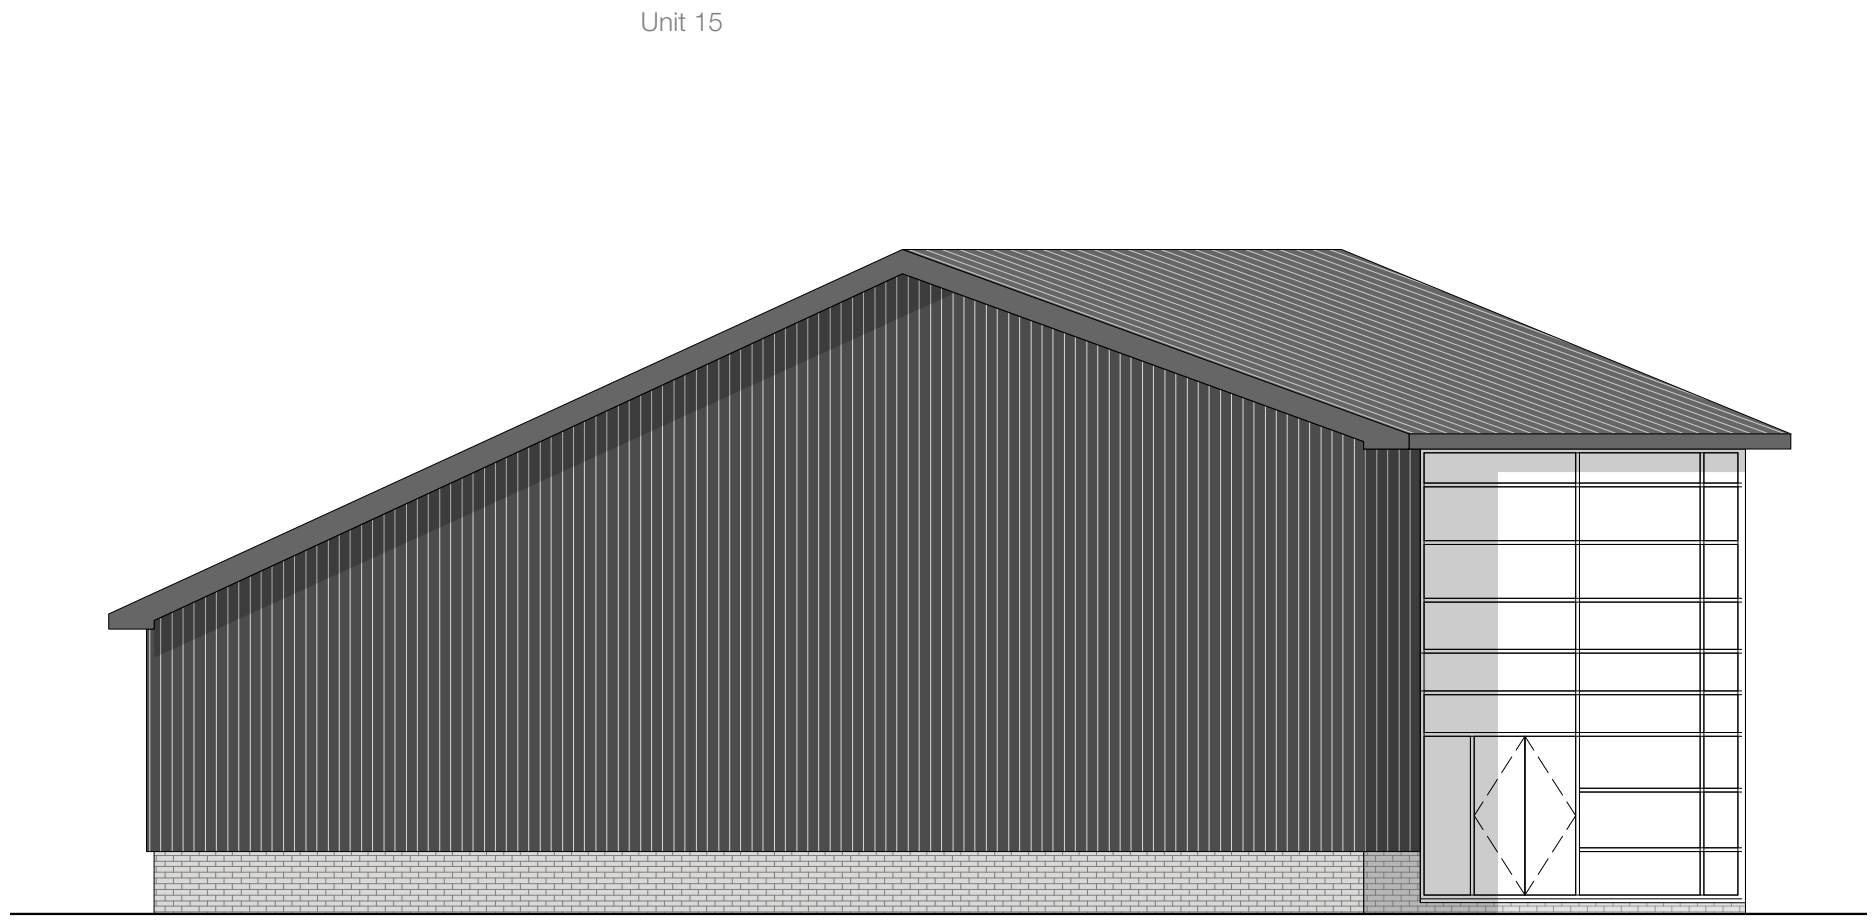


03 **SIDE ELEVATION**
Scale: 1:100

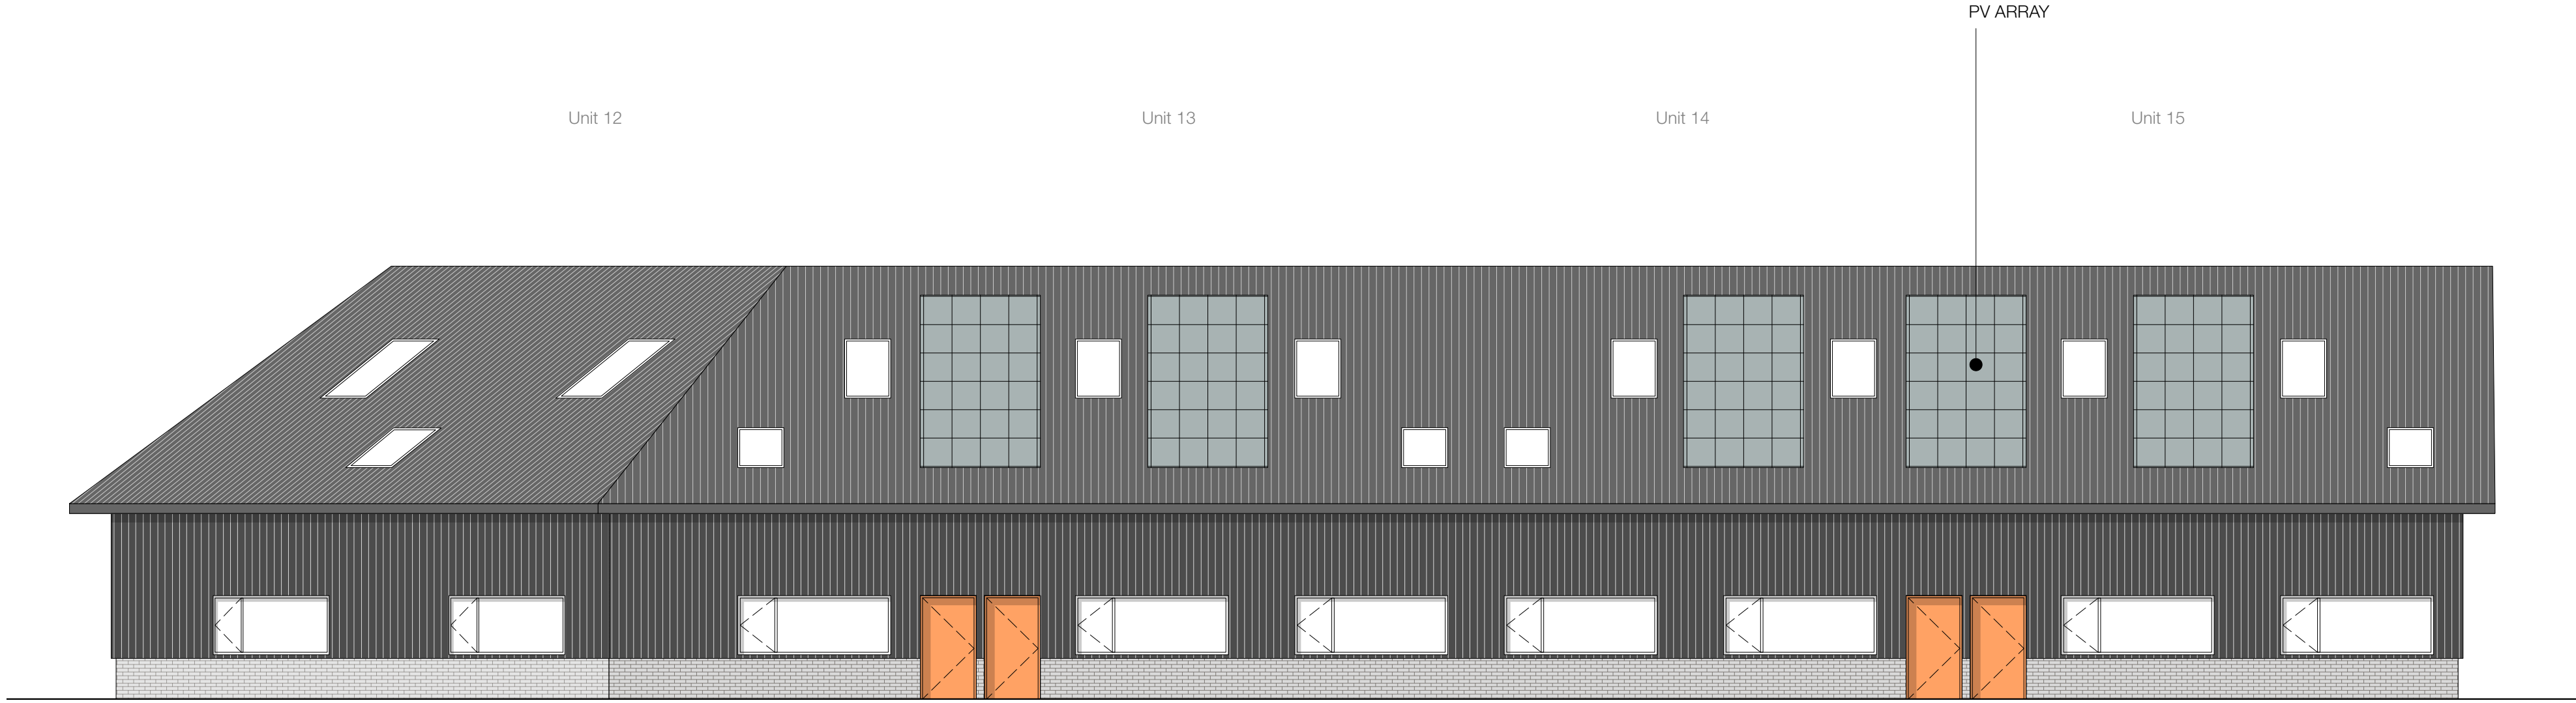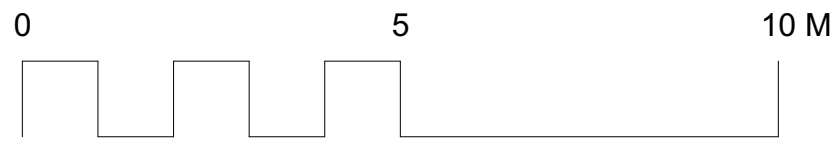

02 **REAR ELEVATION**
Scale: 1:100

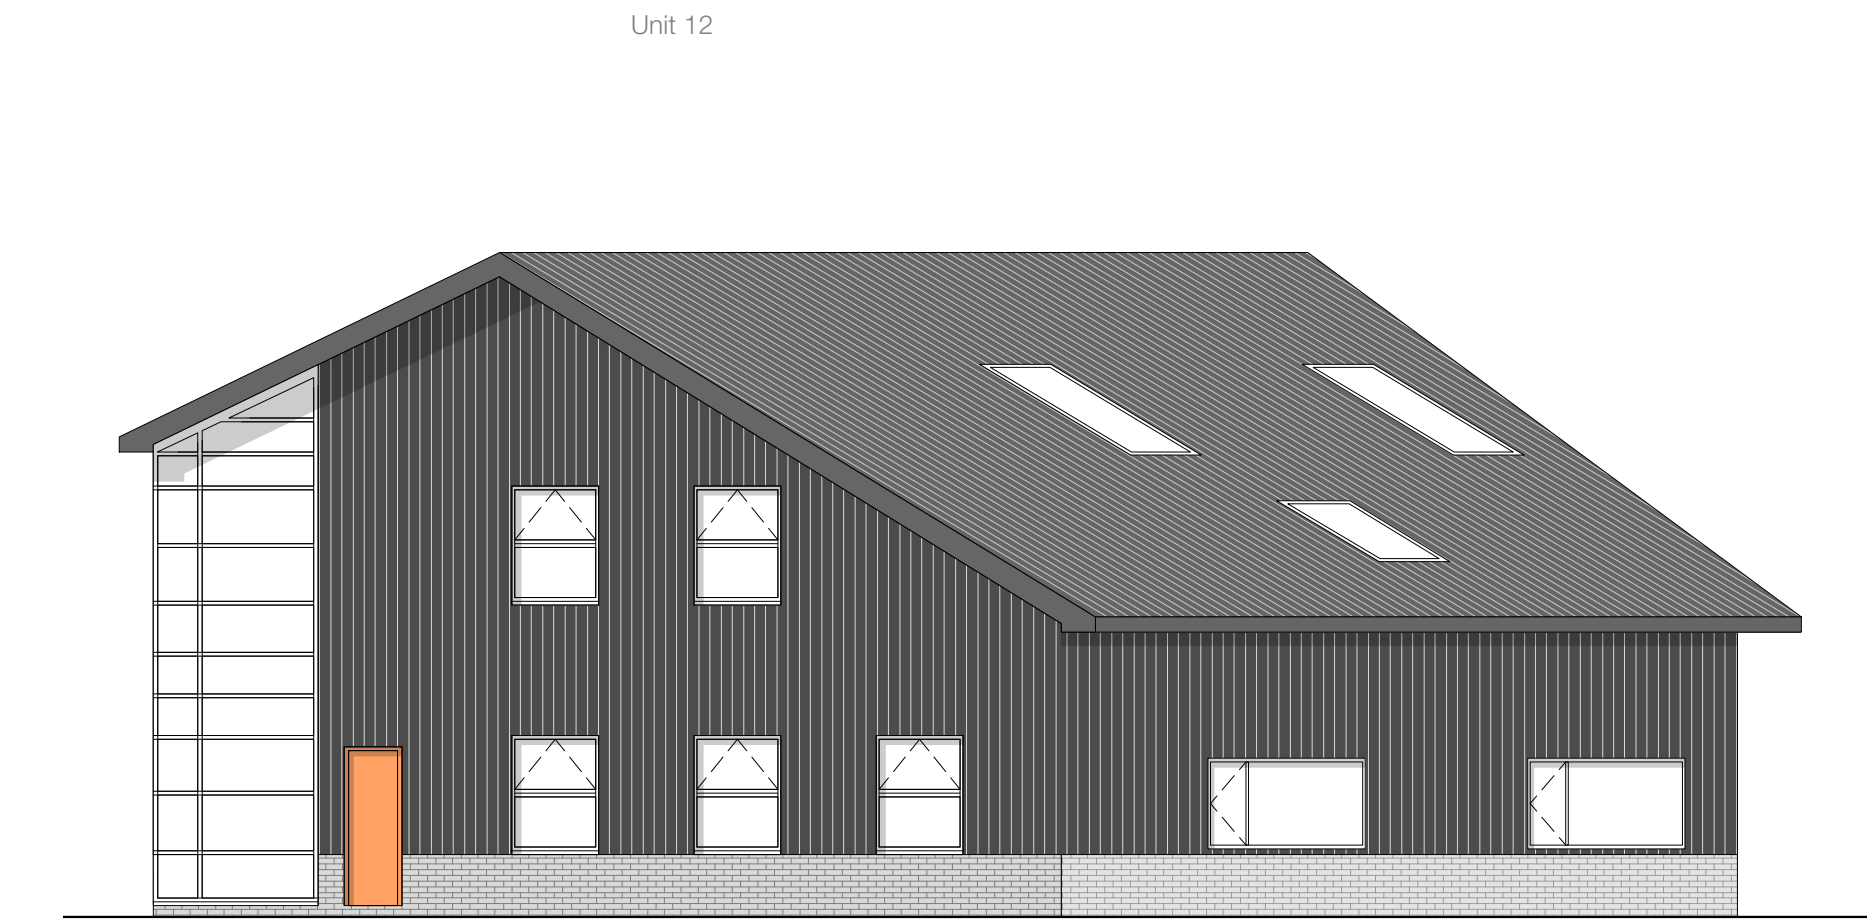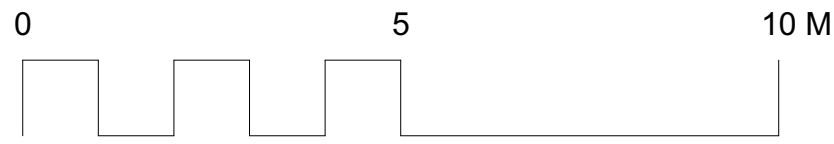

04 **SIDE ELEVATION**
Scale: 1:100

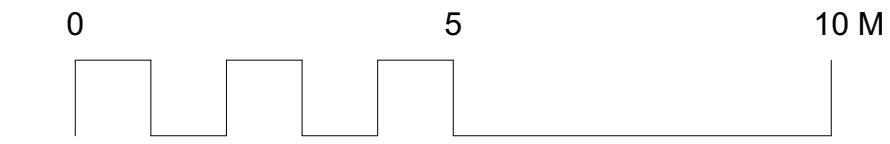

REV					DATE					NOTES					DRN					CHKD					GENERAL NOTES										Paul Cashin Architects										DRAWING TITLE										Units 12-15										PROJECT TITLE										NETLEY FIRS									
																									THE CONTRACTOR IS RESPONSIBLE FOR THE CHECKING OF ALL SITE DIMENSIONS AND LEVELS.										Chernock Place										DRAWING REF										2407-elevations-014										CLIENT										WILKES									
																									DISCREPANCIES TO BE REPORTED IMMEDIATELY TO THE CONTRACT ADMINISTRATOR / ARCHITECT.										35 Southgate Street										STATUS										INFORMATION - NOT FOR CONSTRUCTION										ORIGIN										04/24									
																									TO BE READ IN CONJUNCTION WITH ALL RELEVANT CONSULTANTS DRAWINGS AND INFORMATION.										Winchester, Hampshire										SCALE																				PROJECT NO.										2407									
																									ALL EXISTING SITE, TREE AND BUILDING INFORMATION HAS BEEN COMPILED FROM DIFFERENT SOURCES.										SO23 9EH	
																																			01962 623 521	
																																			www.paulcashinarchitects.co.uk	