







01 **FRONT ELEVATION**
Scale: 1:100

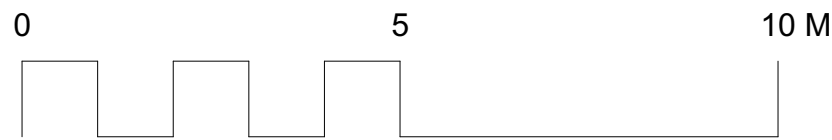



- 01 - METAL ROOF
- 02 - METAL CLADDING
- 03 - BRICK
- 04 - SPANDREL PANEL
- 05 - DOUBLE GLAZED ALUMINIUM WINDOWS
- 06 - CORNER WINDOWS

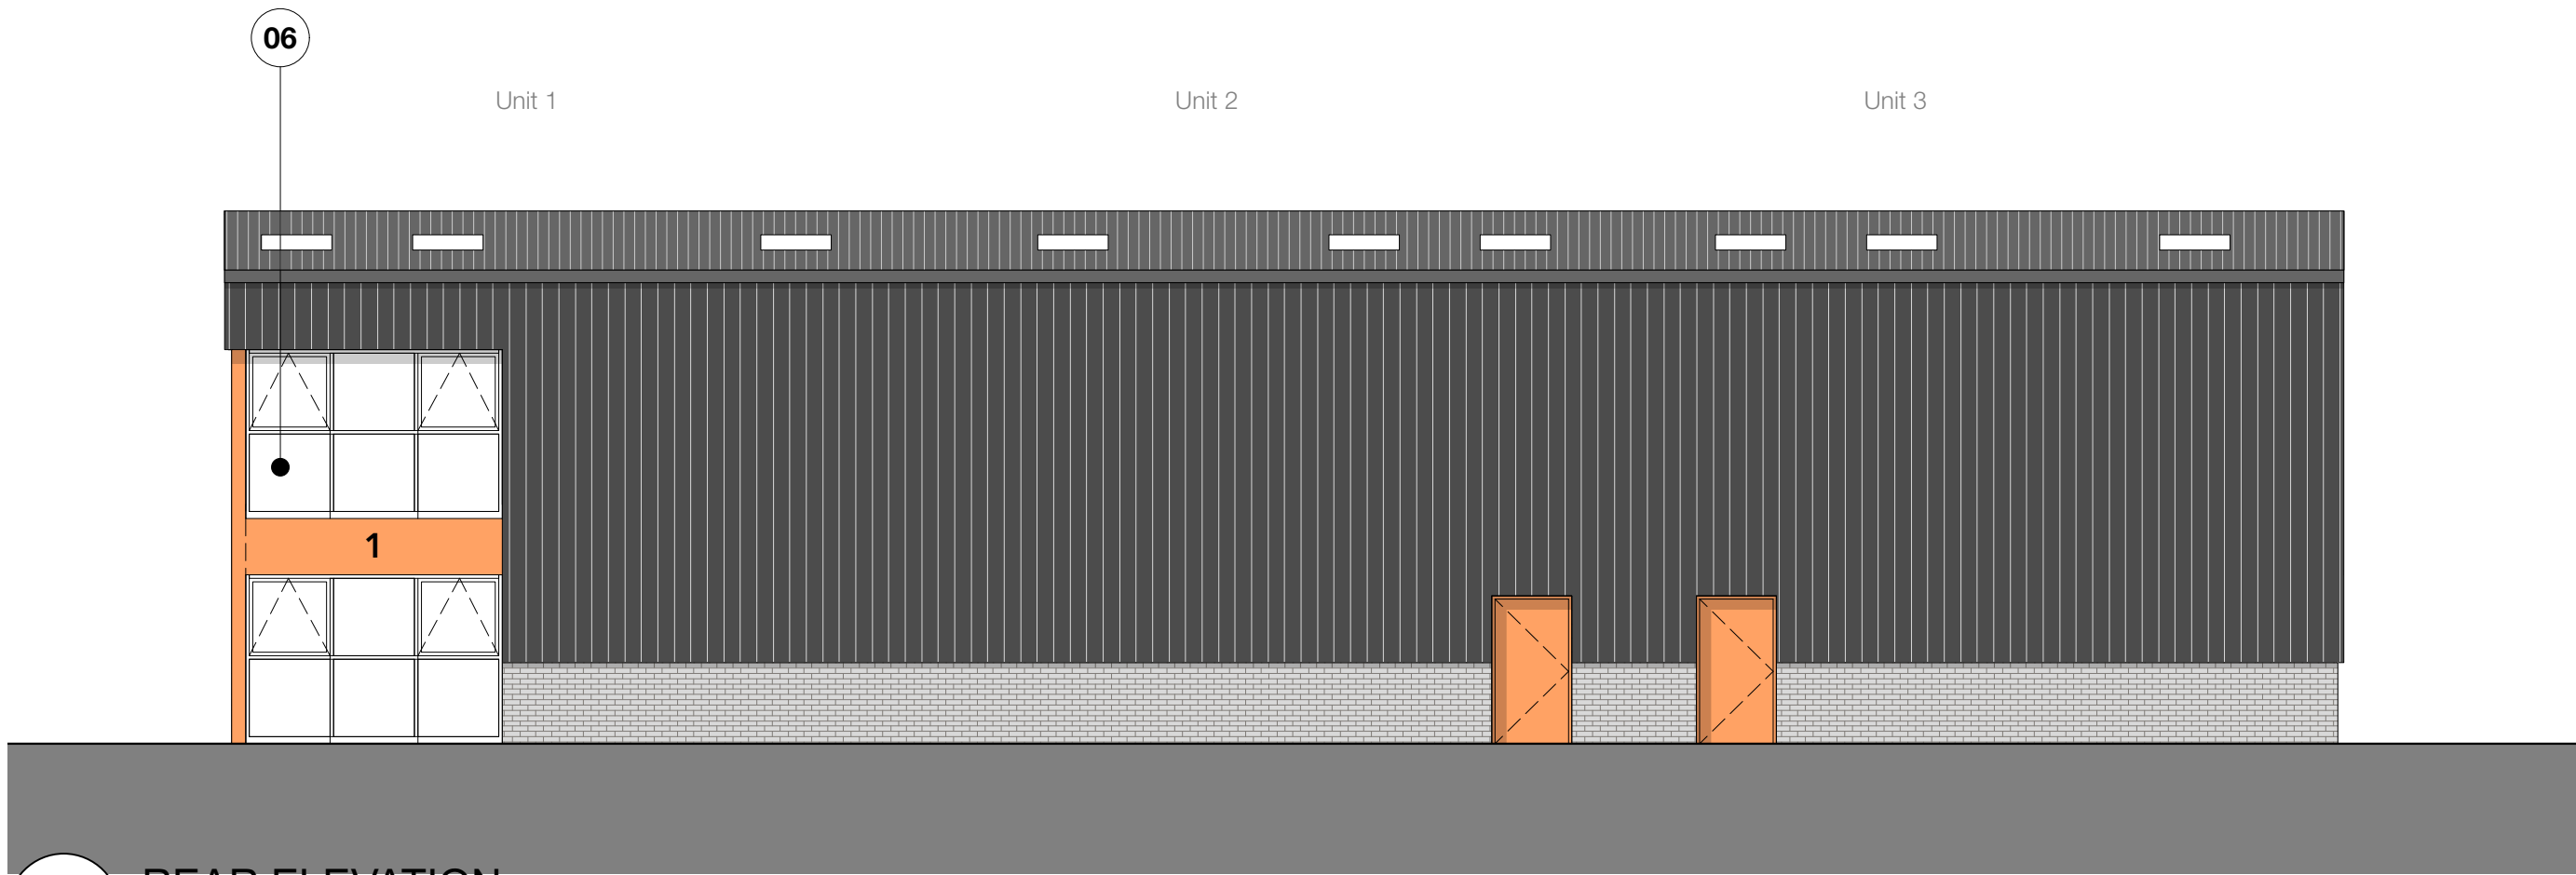


02 **REAR ELEVATION**
Scale: 1:100

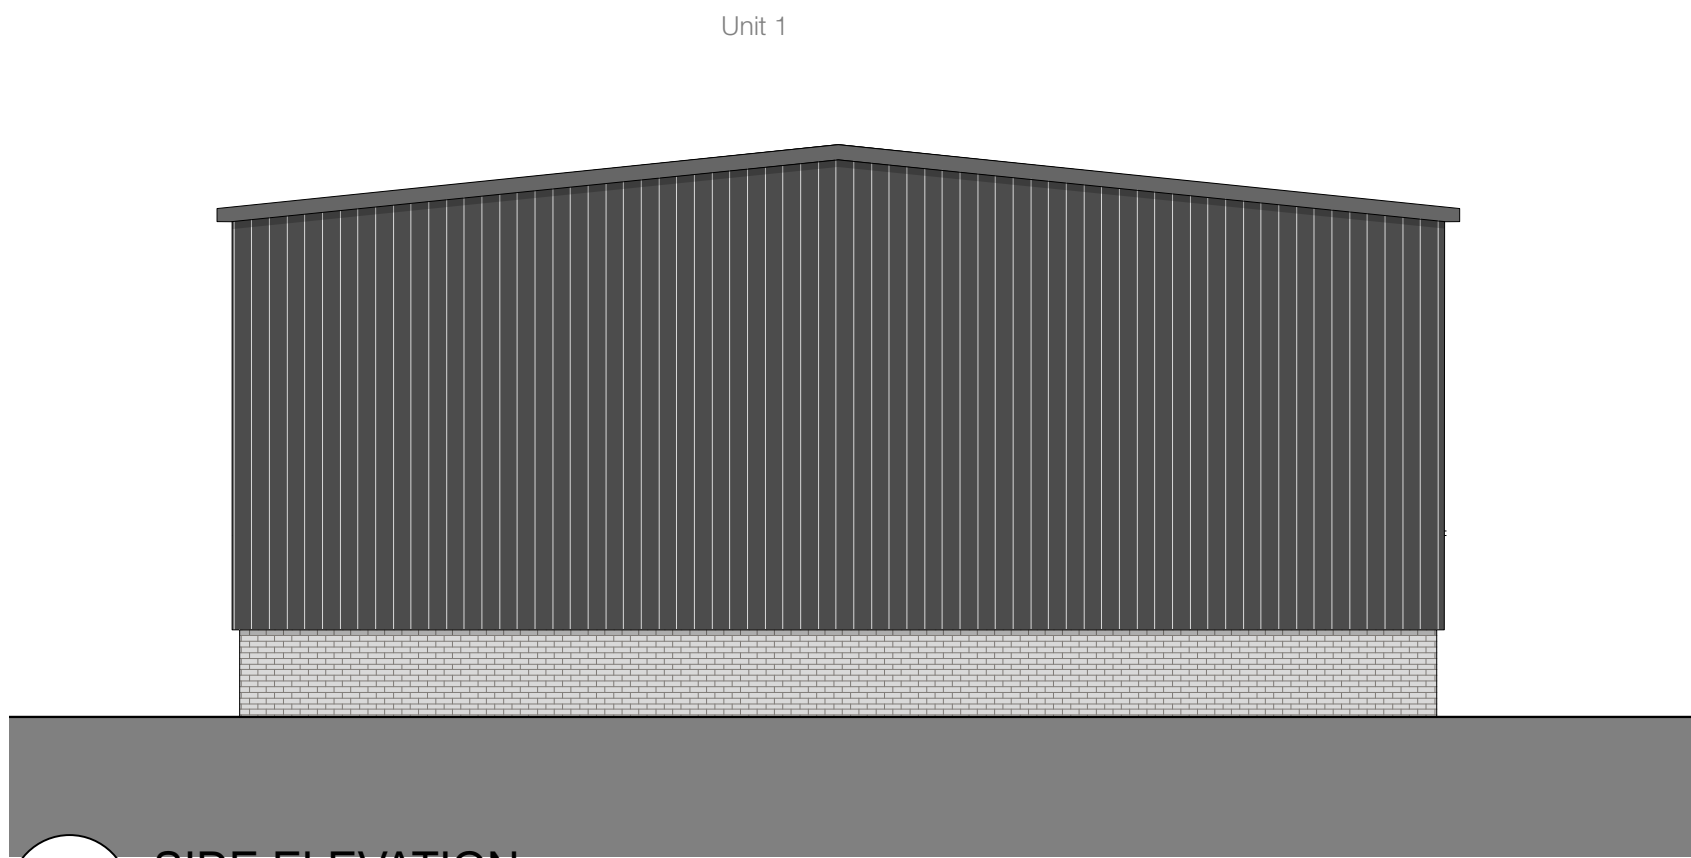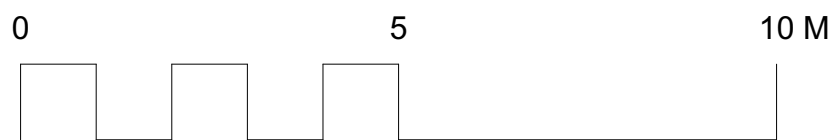

03 **SIDE ELEVATION**
Scale: 1:100

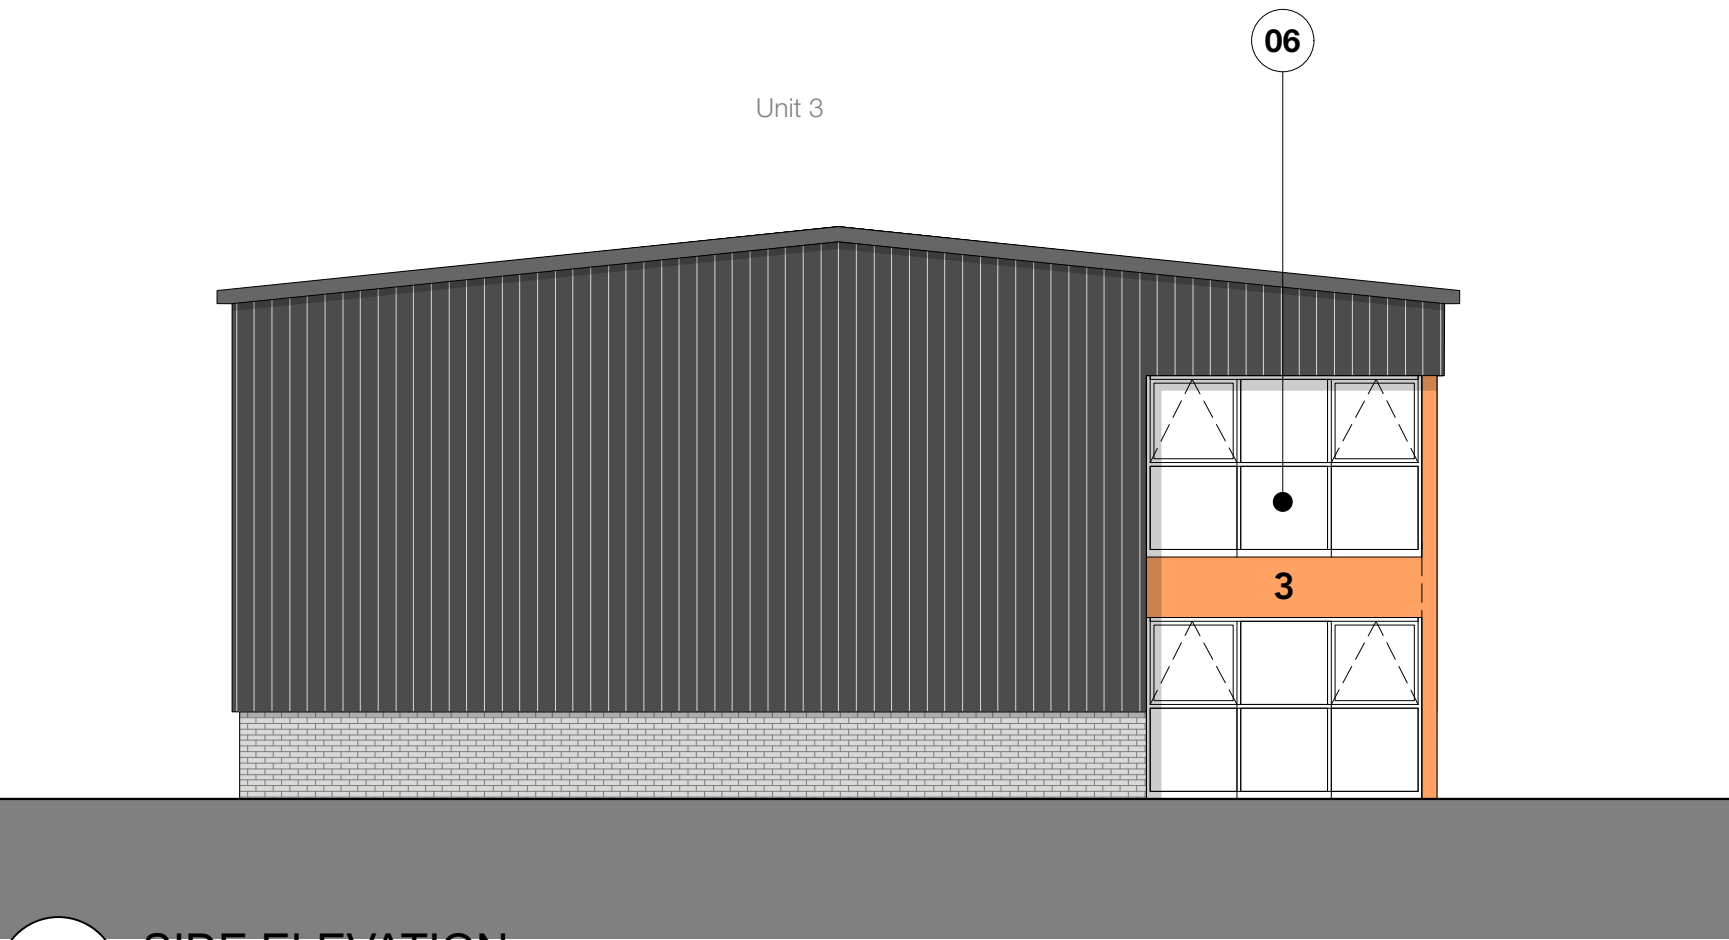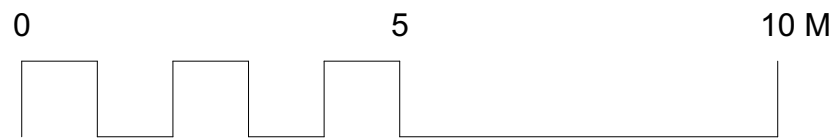

04 **SIDE ELEVATION**
Scale: 1:100

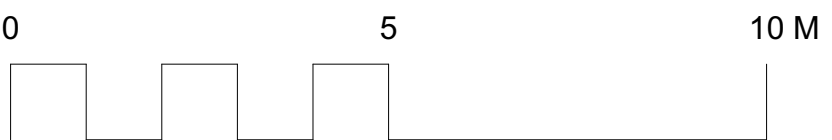

REV					DATE	NOTES	DRN	CHKD	GENERAL NOTES										Paul Cashin Architects				DRAWING TITLE		Units 1-3		PROJECT TITLE		NETLEY FIRS					
---					---	---	---	---	THE CONTRACTOR IS RESPONSIBLE FOR THE CHECKING OF ALL SITE DIMENSIONS AND LEVELS.										Chenocke Place				DRAWING REF		2407-elevations-010		CLIENT		WILKES					
---					---	---	---	---	DISCREPANCIES TO BE REPORTED IMMEDIATELY TO THE CONTRACT ADMINISTRATOR / ARCHITECT.										35 Southgate Street				STATUS		INFORMATION - NOT FOR CONSTRUCTION		ORIGIN		04/24					
---					---	---	---	---	TO BE READ IN CONJUNCTION WITH ALL RELEVANT CONSULTANTS DRAWINGS AND INFORMATION.										01962 623 521				SCALE				PROJECT NO.		2407					
---					---	---	---	---	ALL EXISTING SITE, TREE AND BUILDING INFORMATION HAS BEEN COMPILED FROM DIFFERENT SOURCES.										www.paulcashinarchitects.co.uk															
---					---	---	---	---																										
---					---	---	---	---																										
