


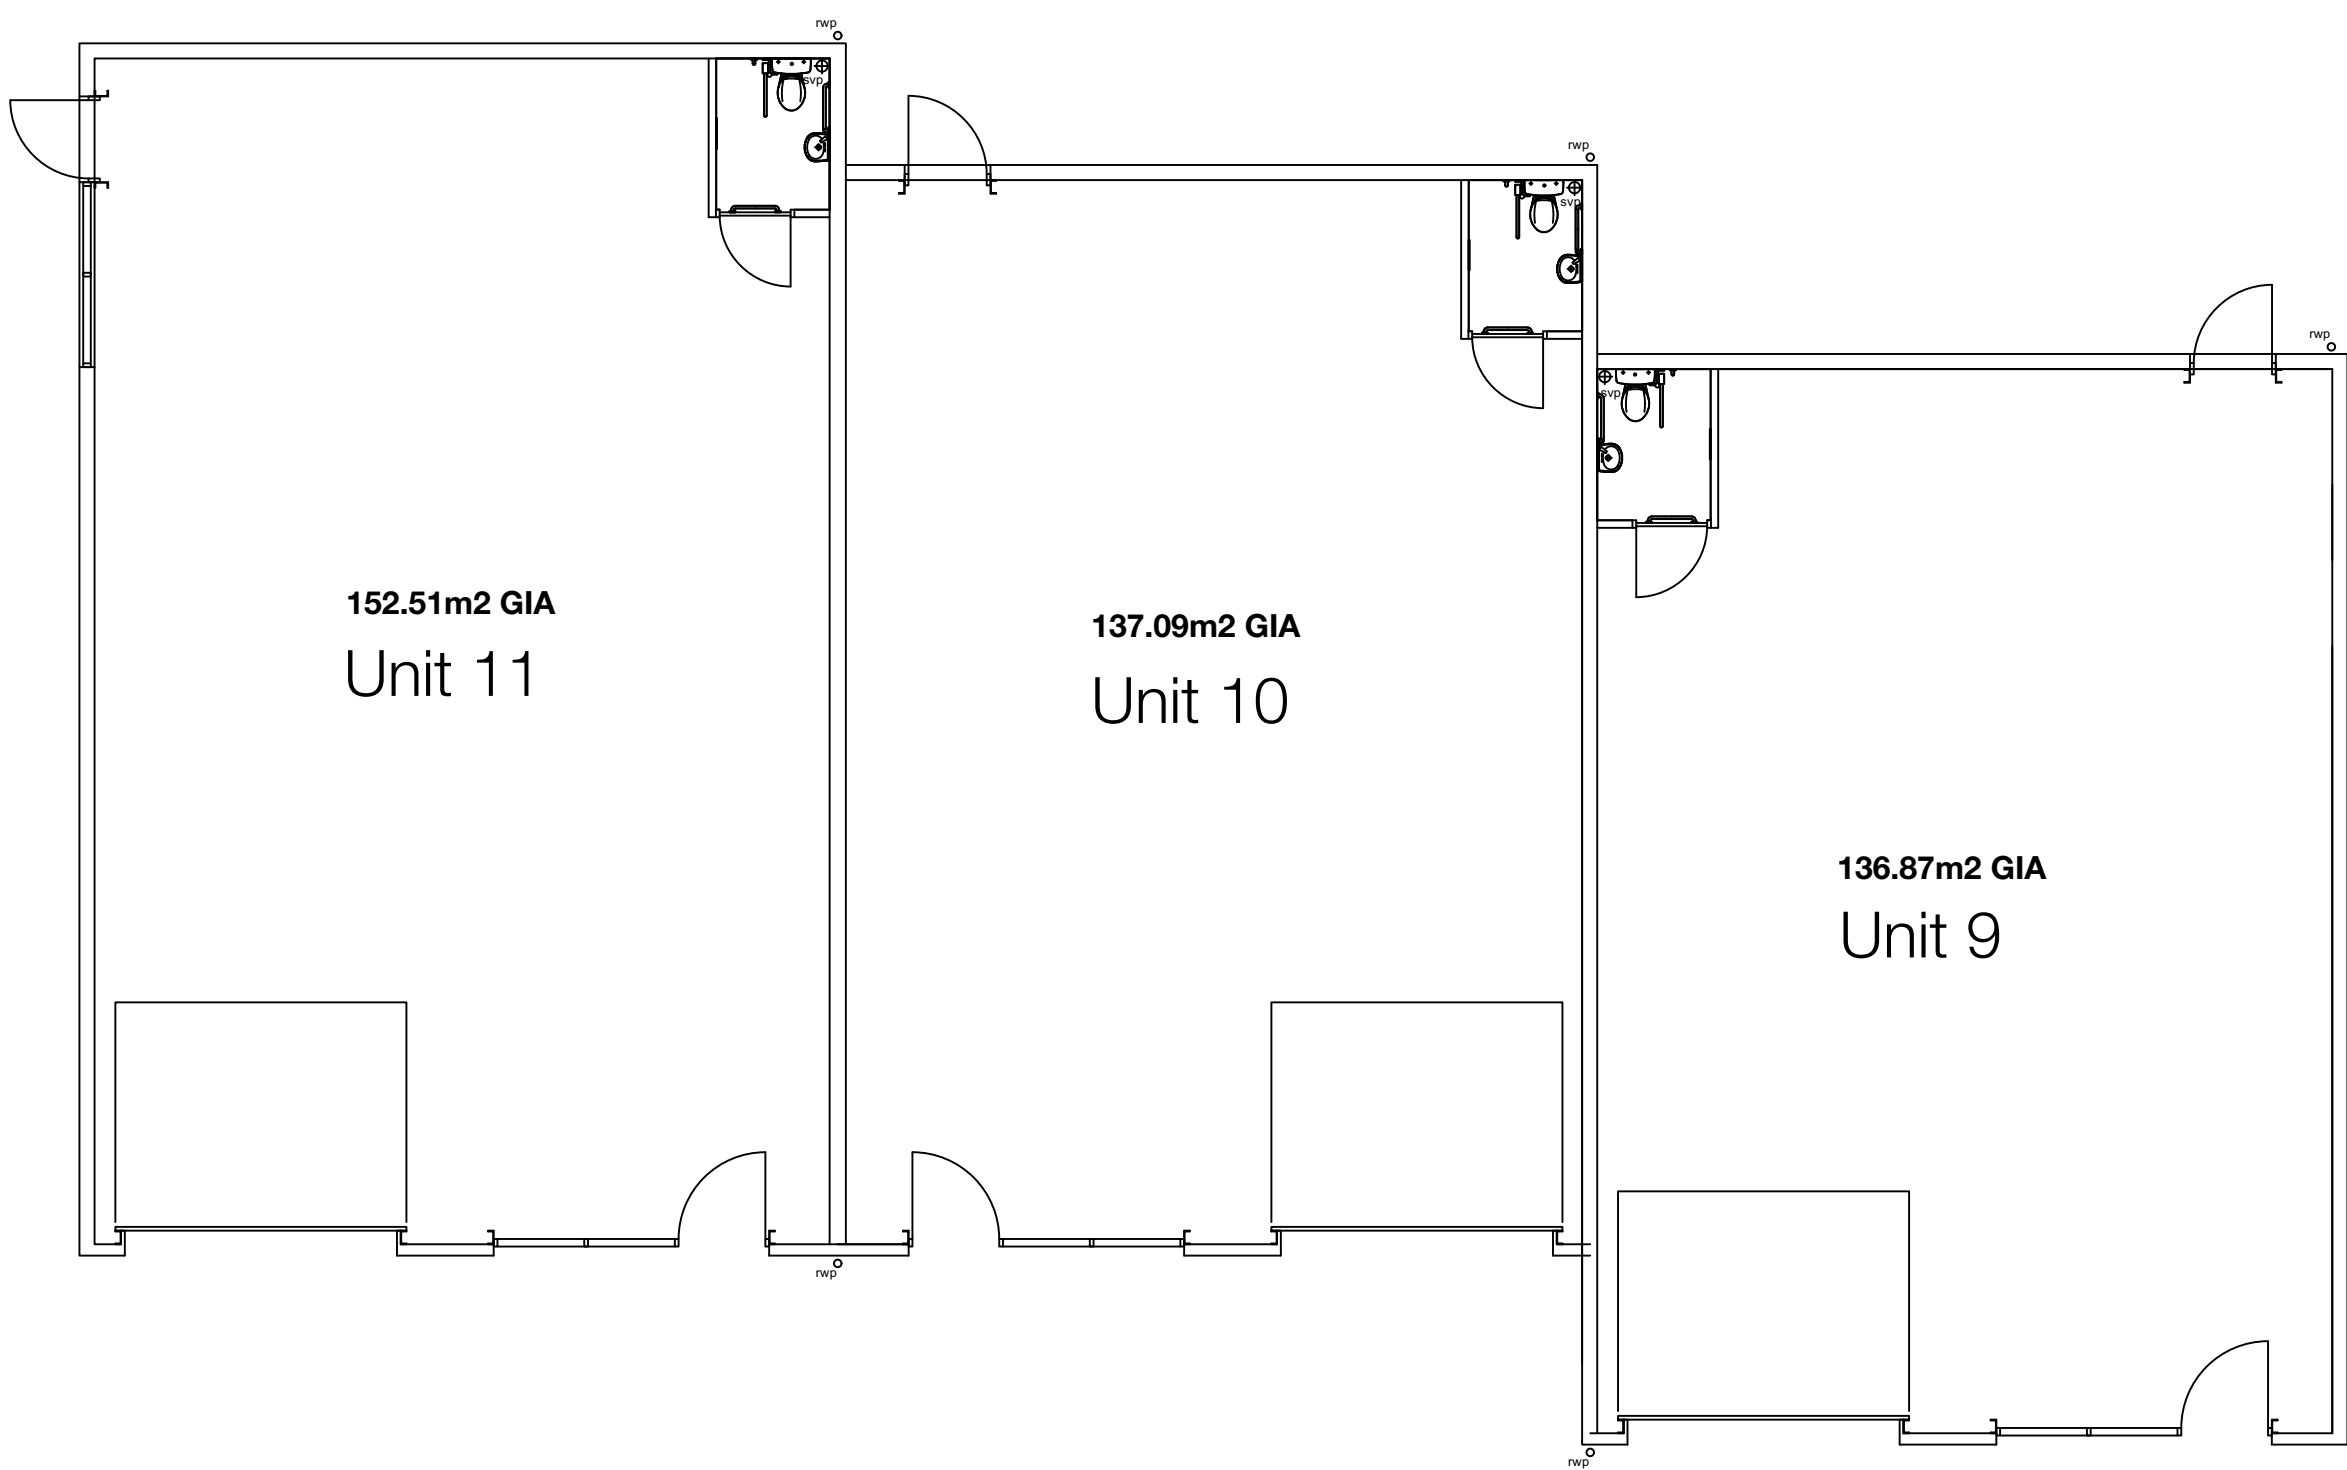


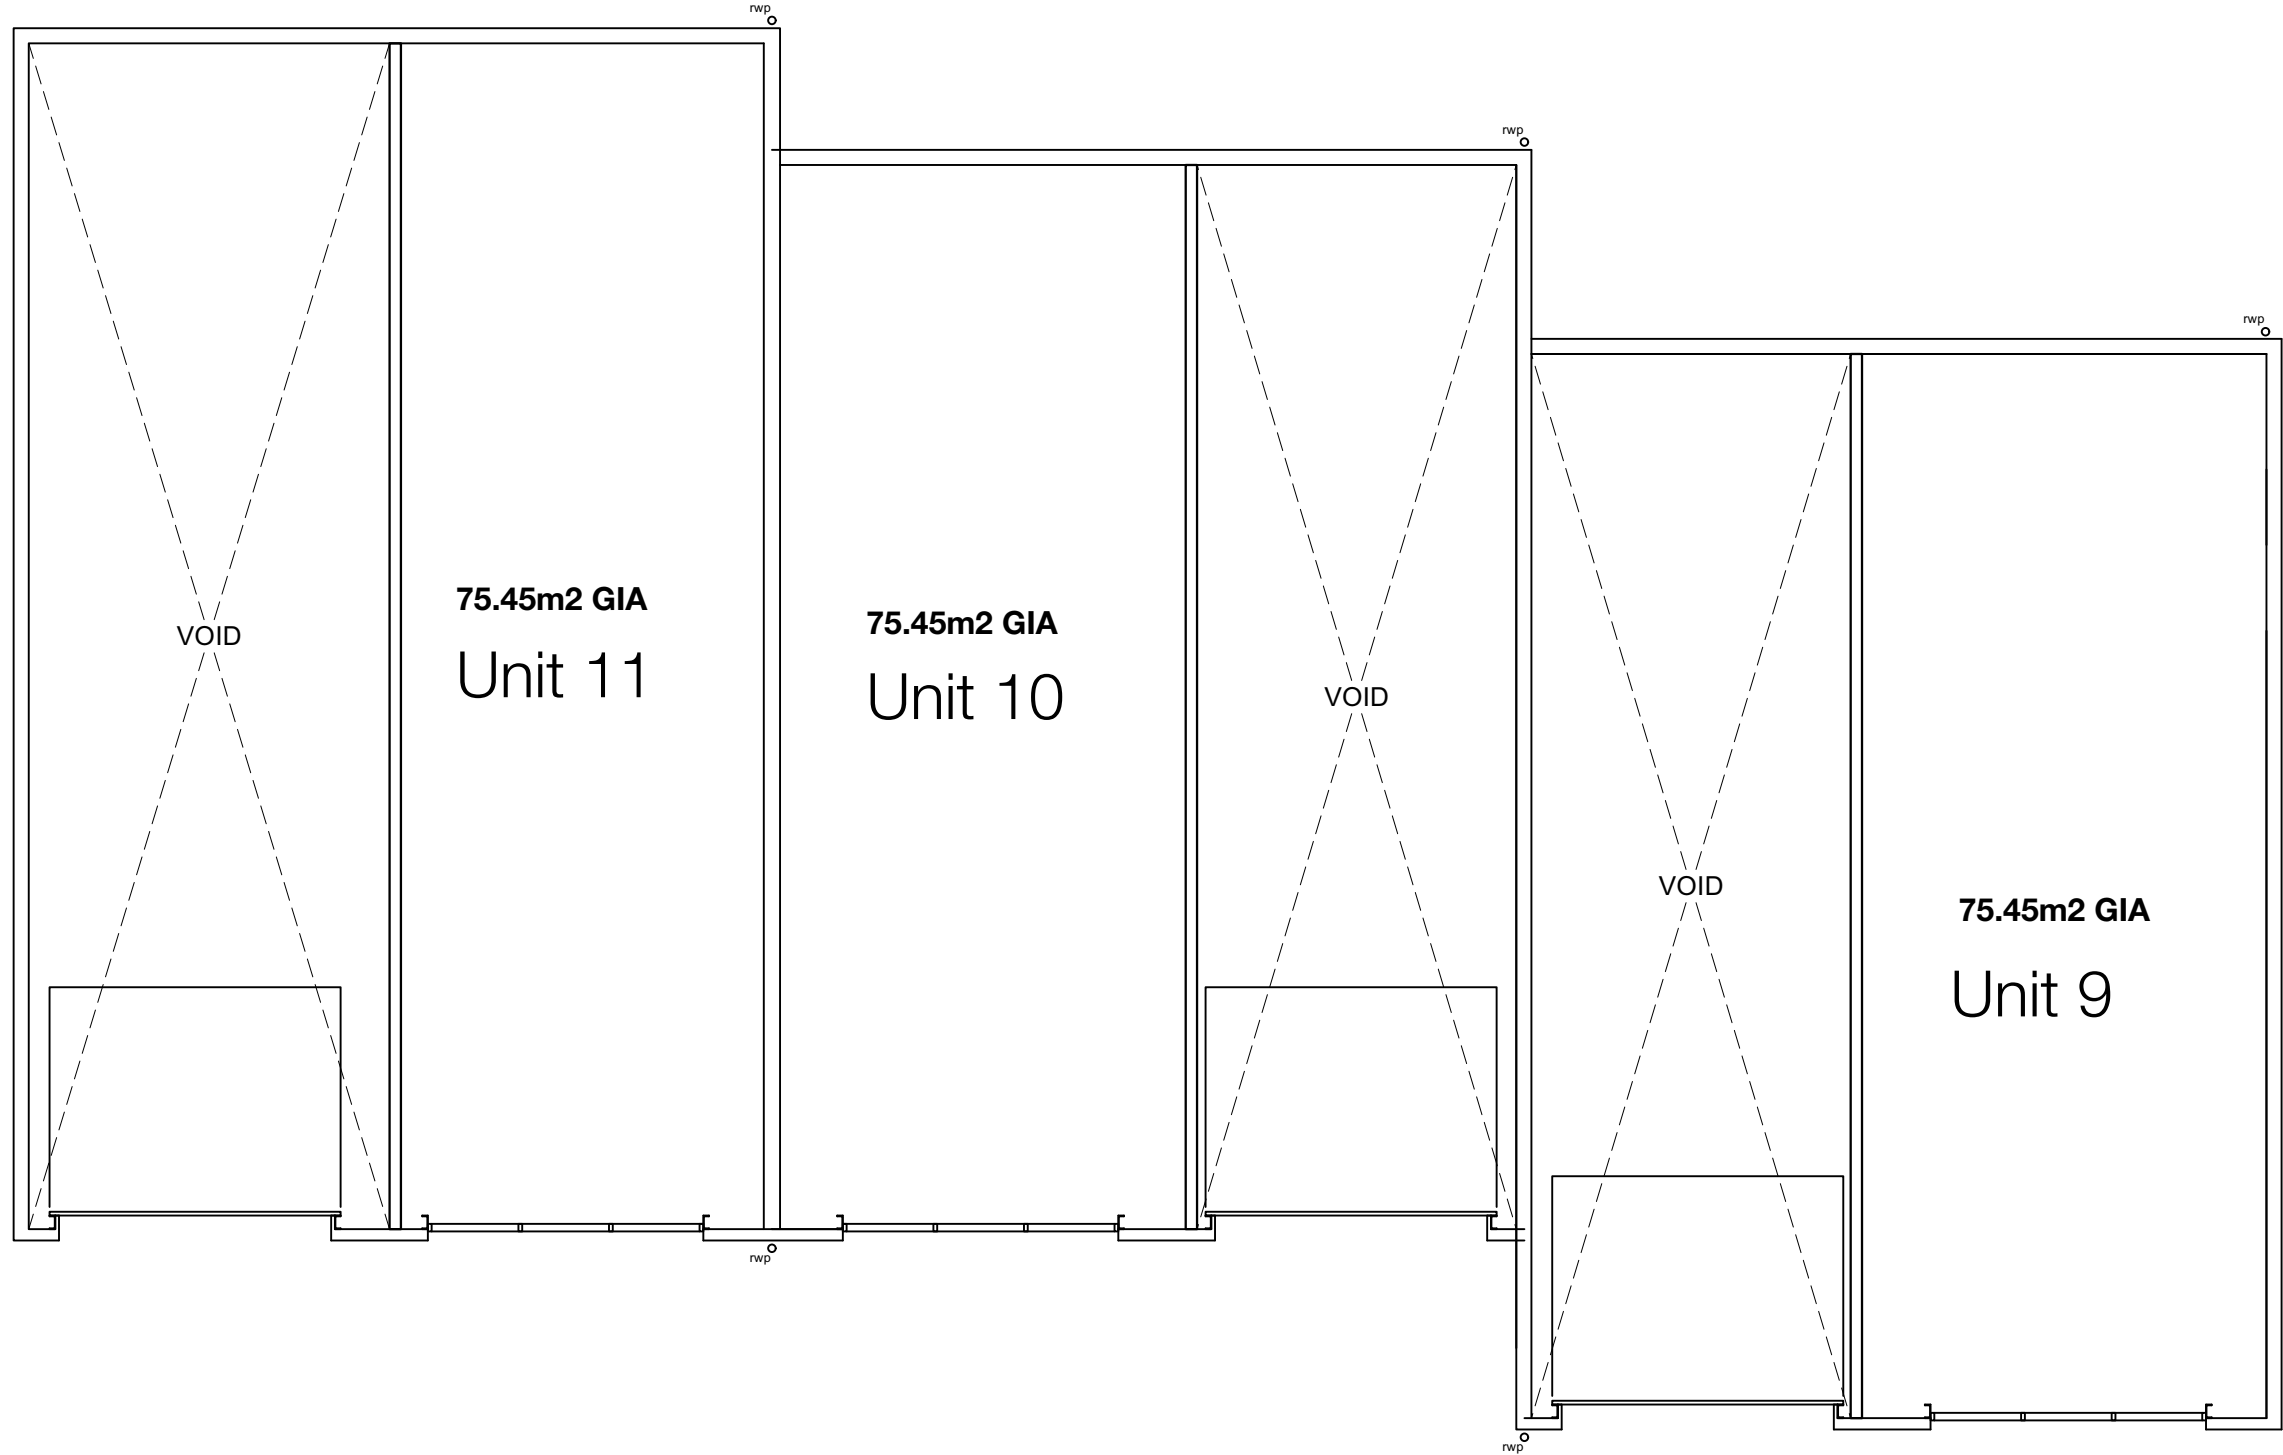

01 GROUND FLOOR PLANS
Scale: 1:100

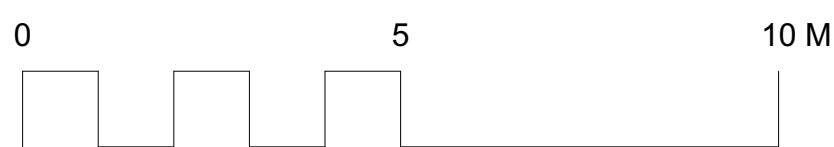

02 FIRST FLOOR PLANS
Scale: 1:100

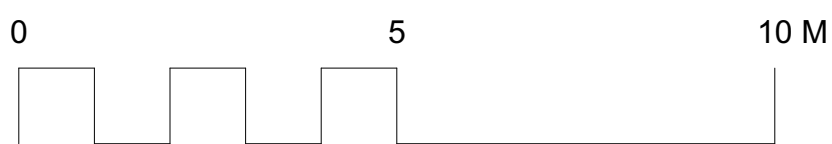

REV	DATE	NOTES	DRN	CHKD	GENERAL NOTES				Paul Cashin Architects		DRAWING TITLE	Units 9-11	PROJECT TITLE	NETLEY FIRS
									Chenocke Place		DRAWING REF	2407-plans-004	CLIENT	WILKES
									35 Southgate Street		STATUS	INFORMATION - NOT FOR CONSTRUCTION	ORIGIN	04/24
									Winchester, Hampshire		SCALE		PROJECT NO.	2407
									01962 623 521					
									www.paulcashinarchitects.co.uk					