


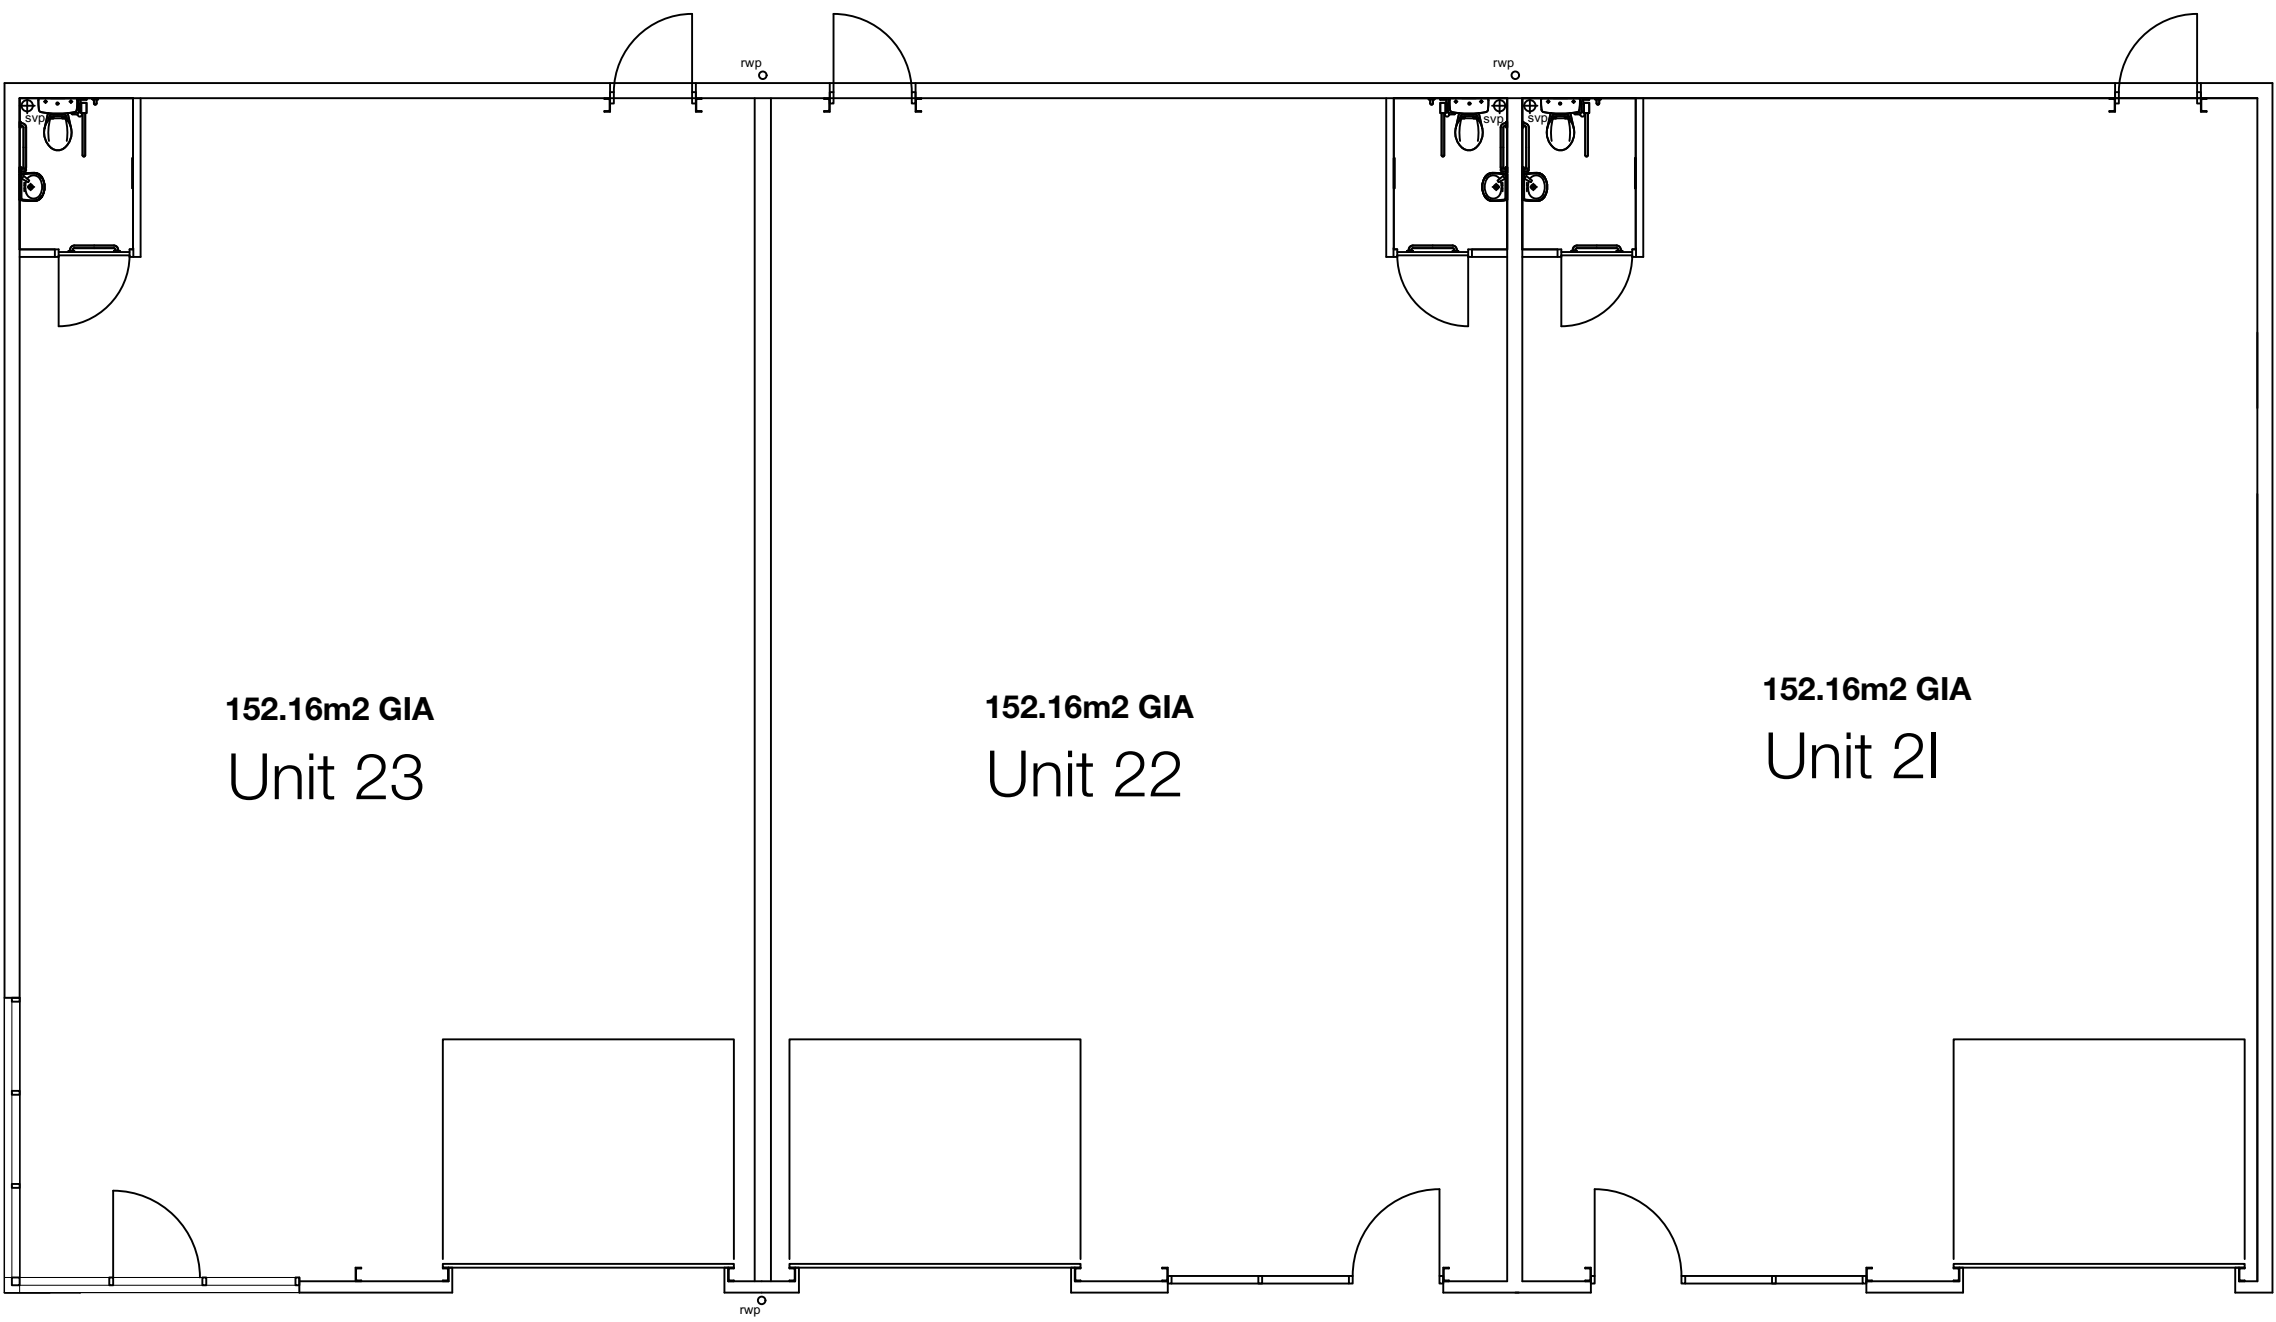


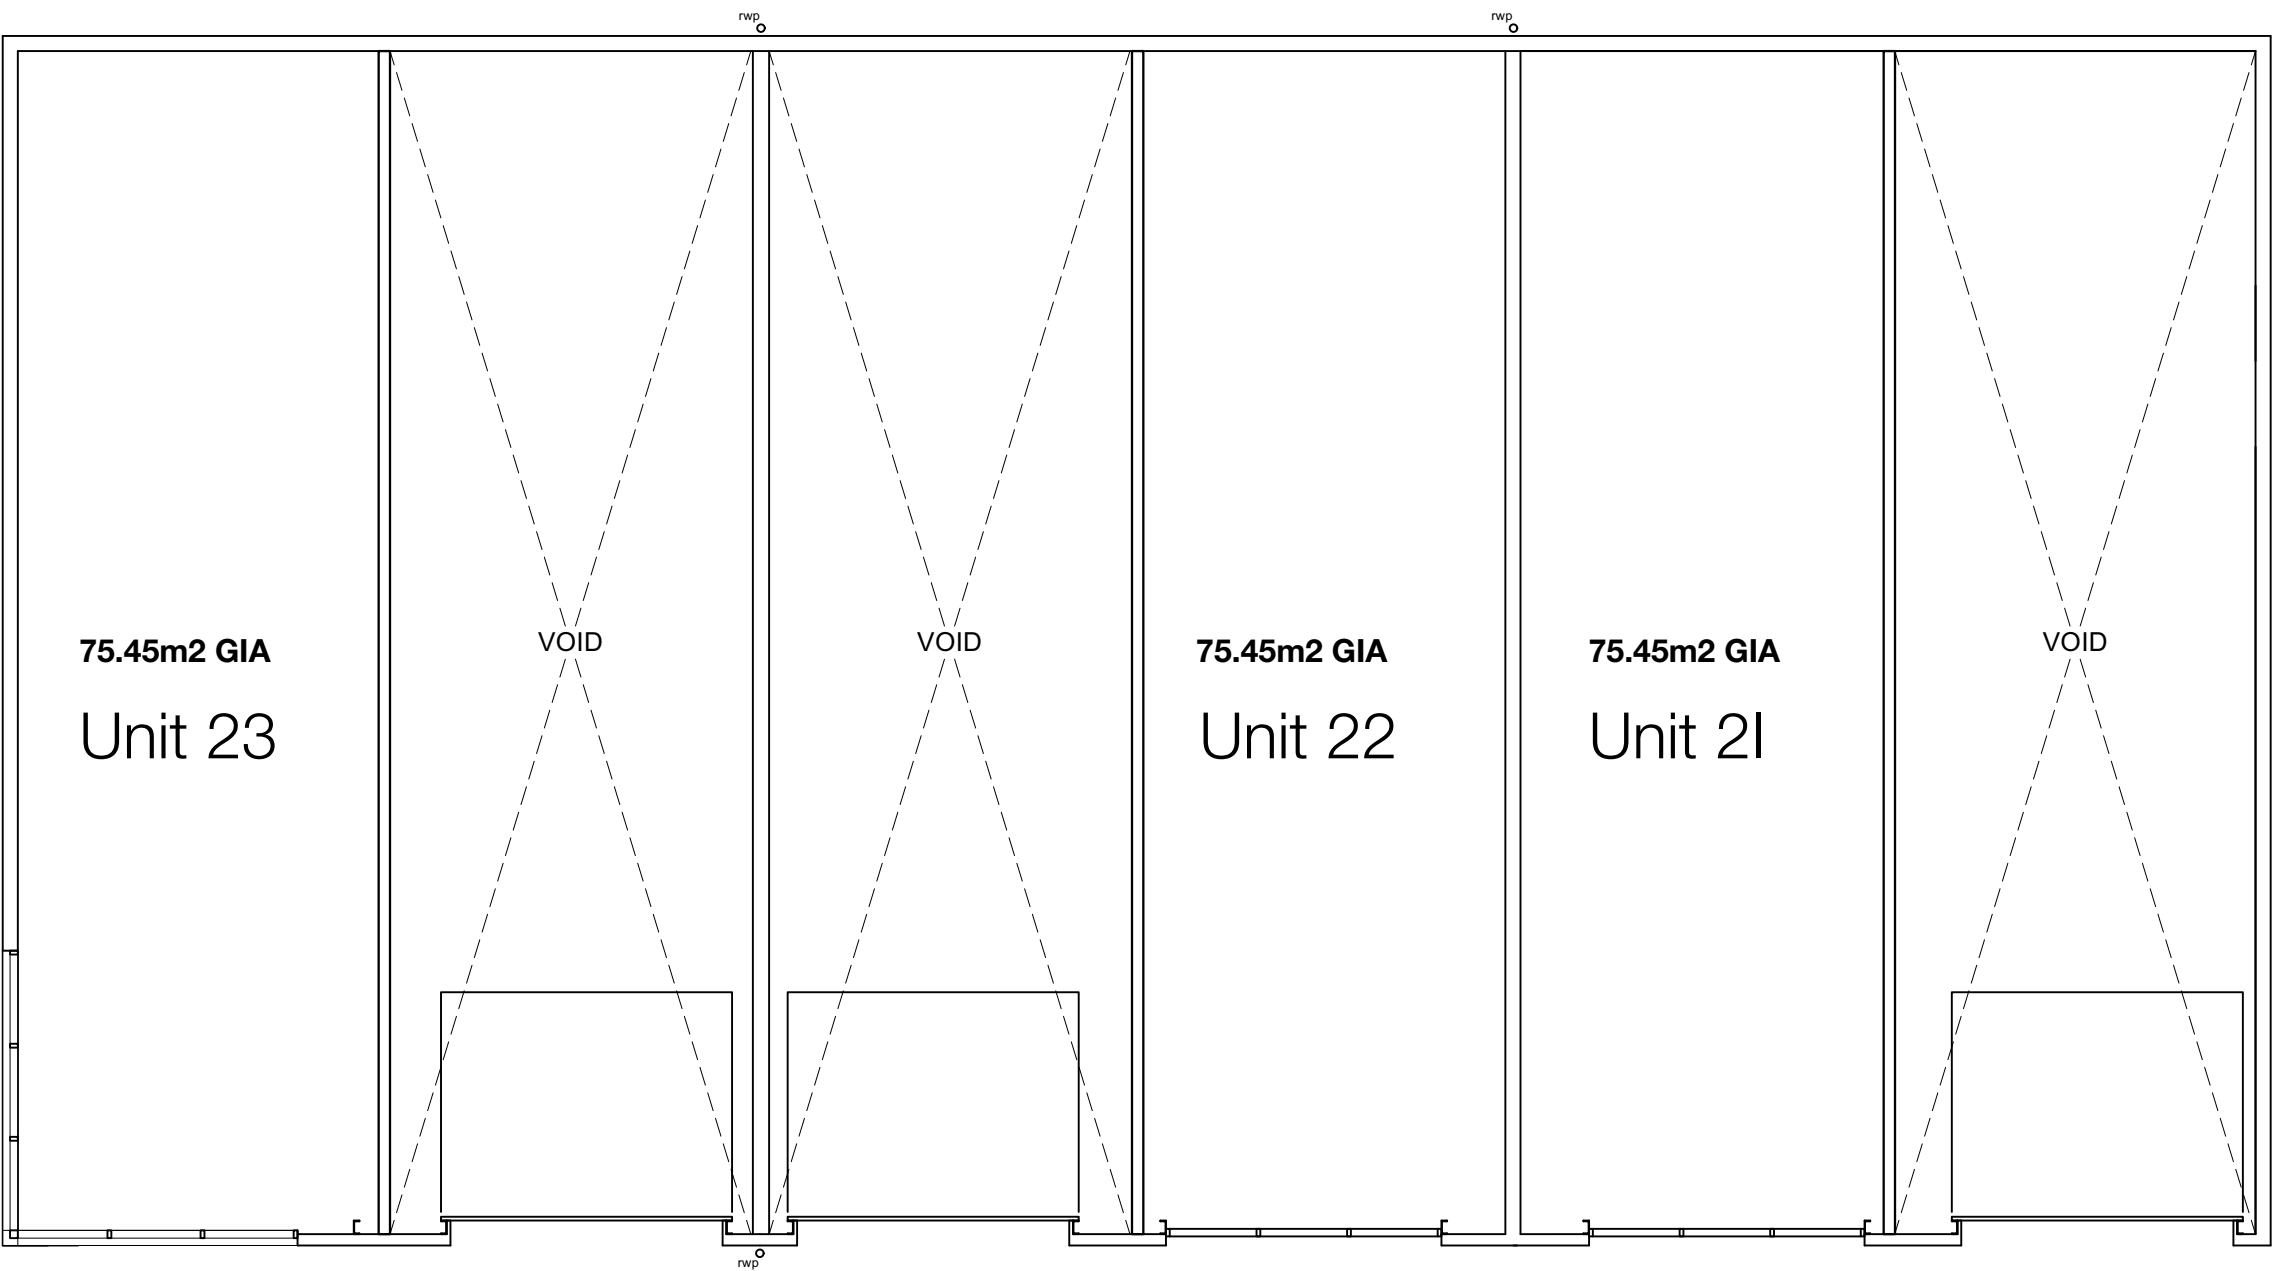

01 **GROUND FLOOR PLANS**
Scale: 1:100

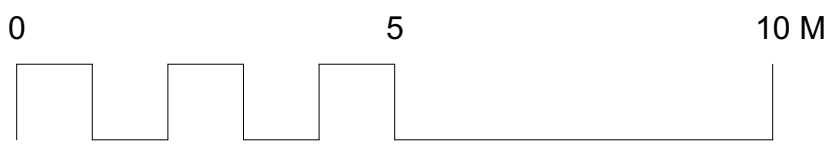

02 **FIRST FLOOR PLANS**
Scale: 1:100

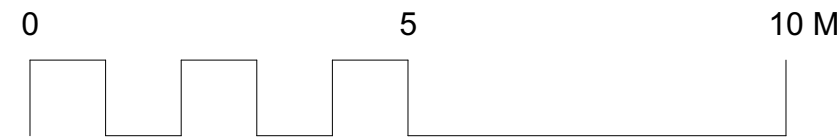

REV	DATE	NOTES	DRN	CHKD	GENERAL NOTES				Paul Cashin Architects		DRAWING TITLE	PROJECT TITLE	
					THE CONTRACTOR IS RESPONSIBLE FOR THE CHECKING OF ALL SITE DIMENSIONS AND LEVELS.				Chenocke Place		Units 21-23	NETLEY FIRS	
					DISCREPANCIES TO BE REPORTED IMMEDIATELY TO THE CONTRACT ADMINISTRATOR / ARCHITECT.				35 Southgate Street		DRAWING REF	CLIENT	
					TO BE READ IN CONJUNCTION WITH ALL RELEVANT CONSULTANTS DRAWINGS AND INFORMATION.				Winchester, Hampshire		2407-plans-007	WILKES	
					ALL EXISTING SITE, TREE AND BUILDING INFORMATION HAS BEEN COMPILED FROM DIFFERENT SOURCES.				01962 623 521		STATUS	ORIGIN	
									www.paulcashinarchitects.co.uk		INFORMATION - NOT FOR CONSTRUCTION	04/24	
											SCALE	PROJECT NO.	
												2407	