




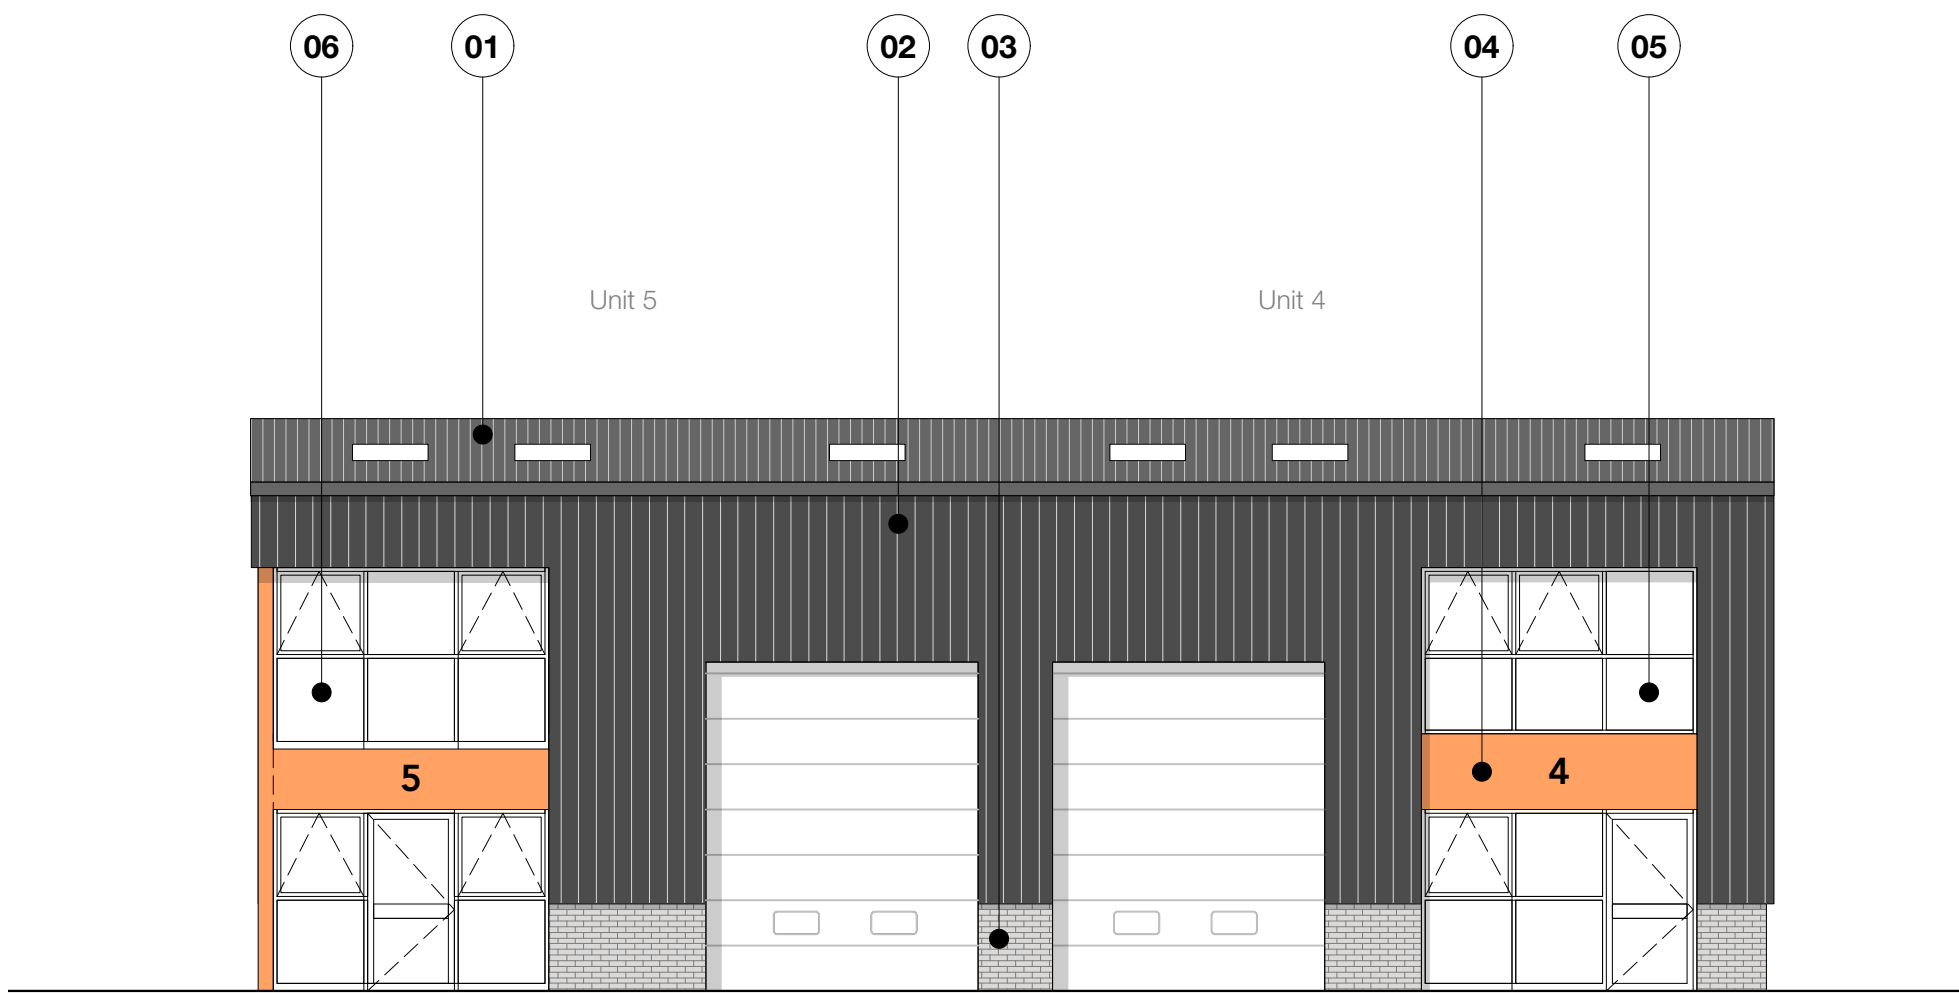



01 FRONT ELEVATION
Scale: 1:100

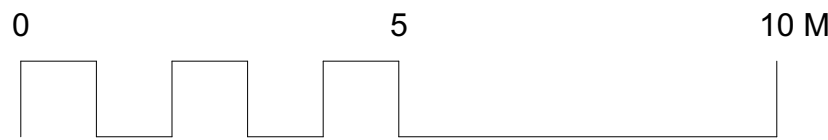



- 01 - METAL ROOF
- 02 - METAL CLADDING
- 03 - BRICK
- 04 - SPANDREL PANEL
- 05 - DOUBLE GLAZED ALUMINIUM WINDOWS
- 06 - CORNER WINDOWS

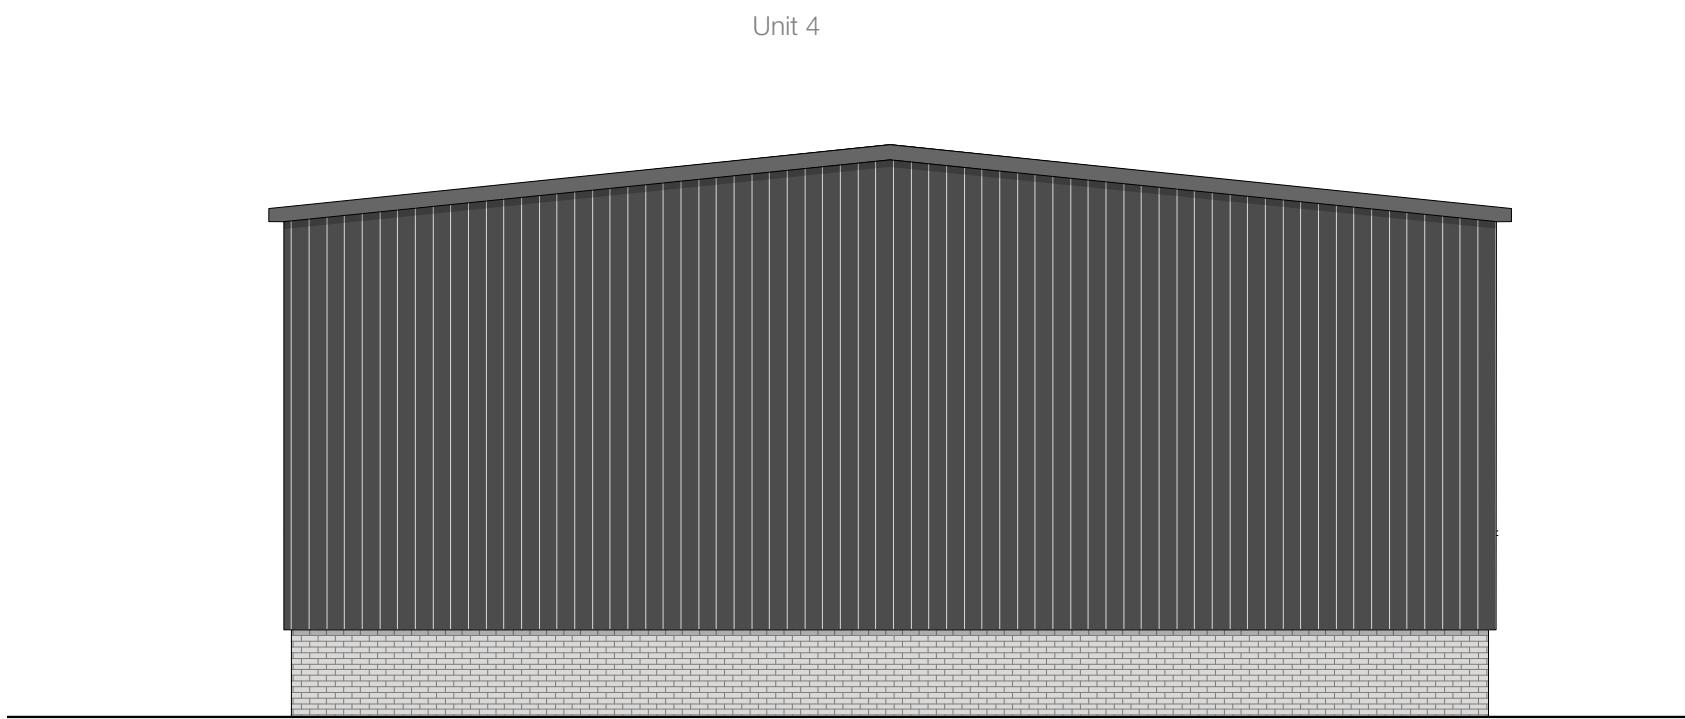


03 SIDE ELEVATION
Scale: 1:100

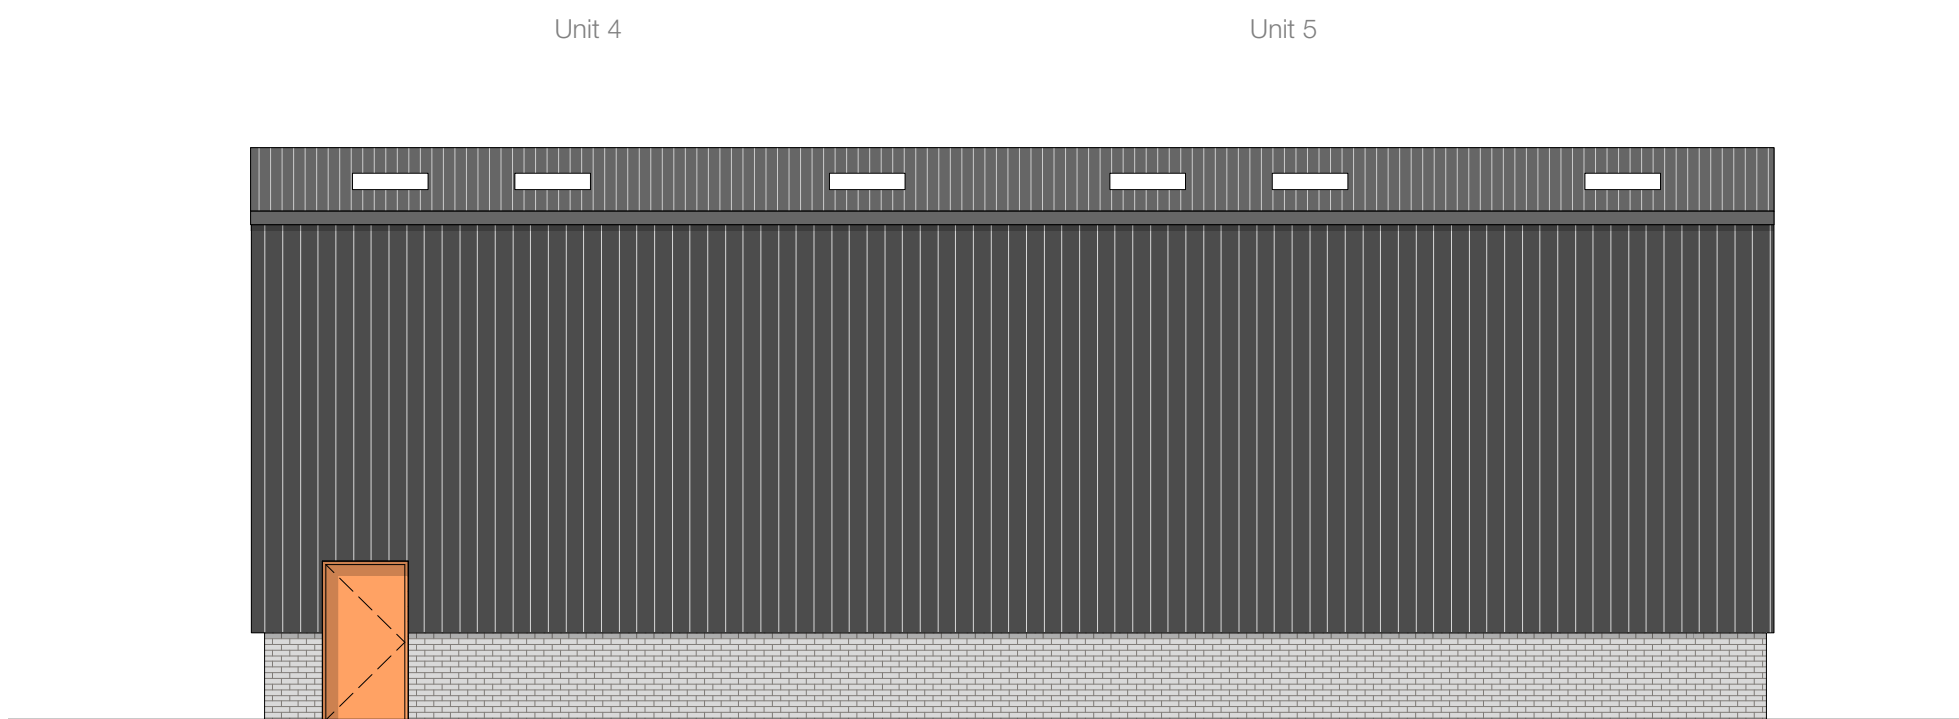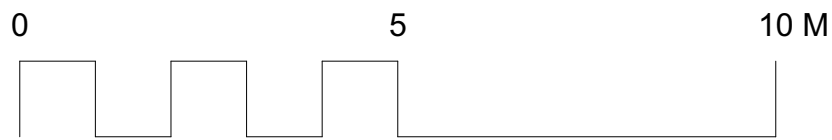

02 REAR ELEVATION
Scale: 1:100

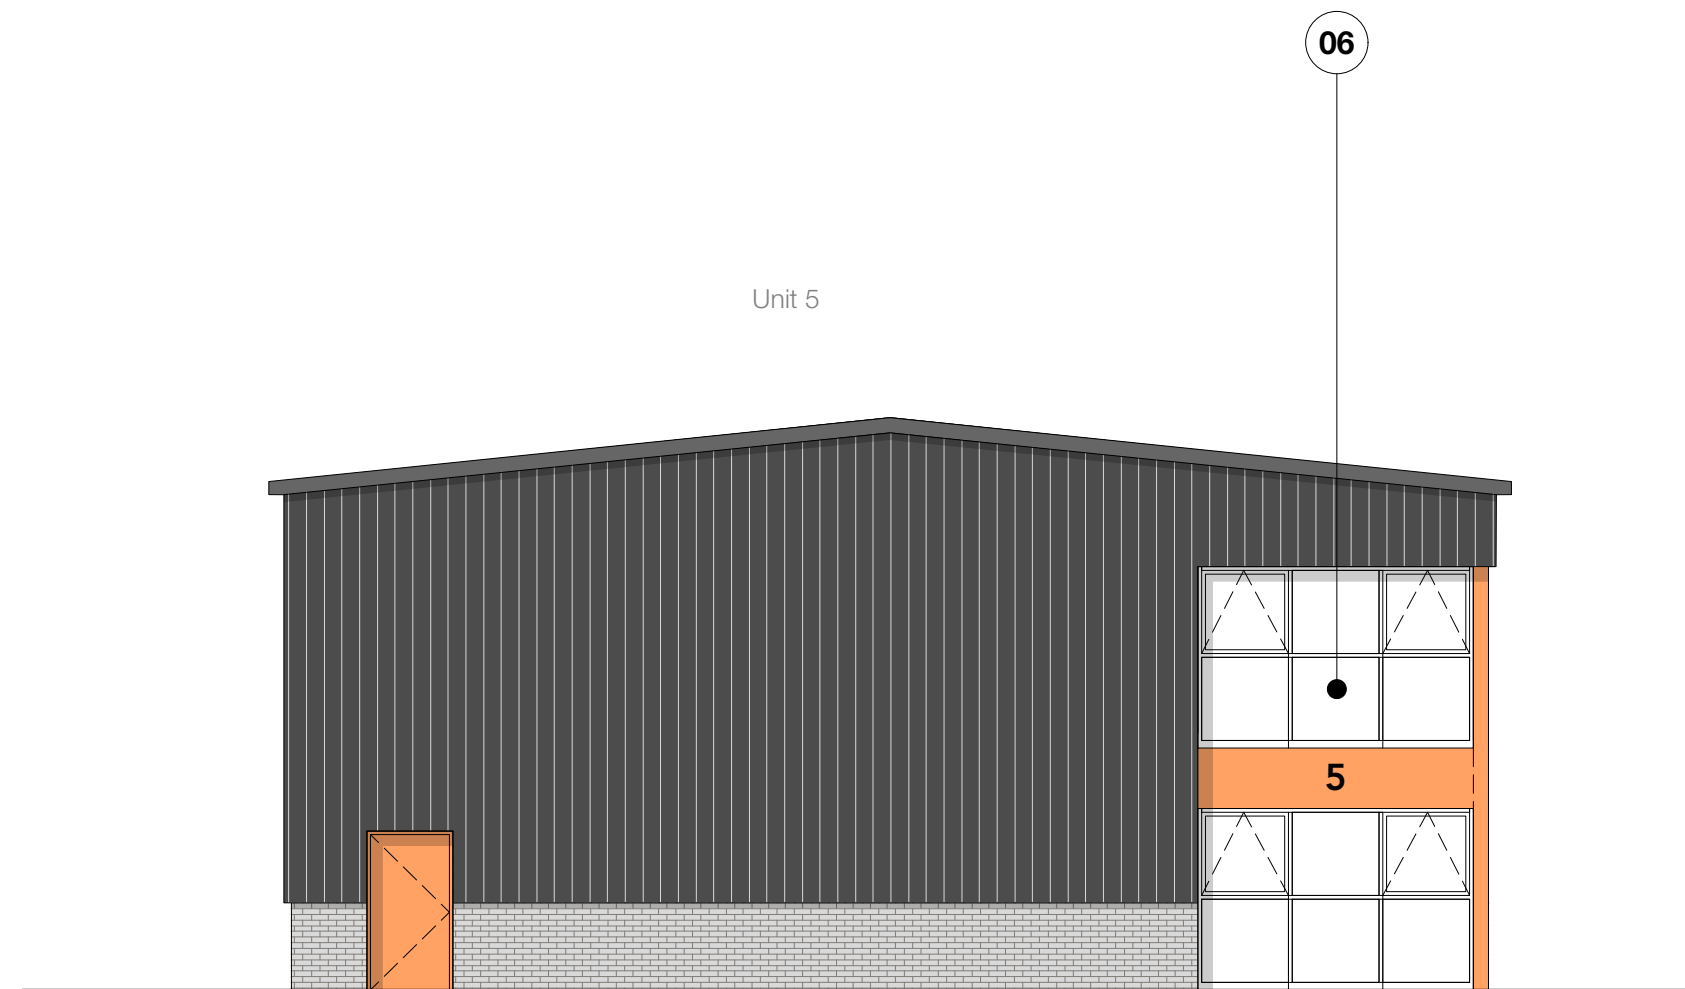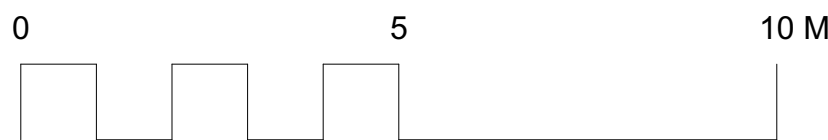

04 SIDE ELEVATION
Scale: 1:100

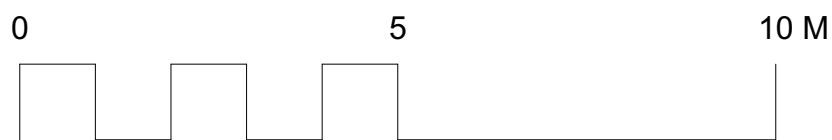

REV	DATE	NOTES	DRN	CHKD					GENERAL NOTES		Paul Cashin Architects		DRAWING TITLE	Units 4-5	PROJECT TITLE	NETLEY FIRS
									THE CONTRACTOR IS RESPONSIBLE FOR THE CHECKING OF ALL SITE DIMENSIONS AND LEVELS.		Chernocke Place		DRAWING REF		CLIENT	
									DISCREPANCIES TO BE REPORTED IMMEDIATELY TO THE CONTRACT ADMINISTRATOR / ARCHITECT.		35 Southgate Street		STATUS		WILKES	
									TO BE READ IN CONJUNCTION WITH ALL RELEVANT CONSULTANTS DRAWINGS AND INFORMATION.		Winchelsea, Hampshire		SCALE		ORIGIN	
									ALL EXISTING SITE, TREE AND BUILDING INFORMATION HAS BEEN COMPILED FROM DIFFERENT SOURCES.		01962 623 521		INFORMATION - NOT FOR CONSTRUCTION		PROJECT NO.	
											www.paulcashinarchitects.co.uk				2407	