
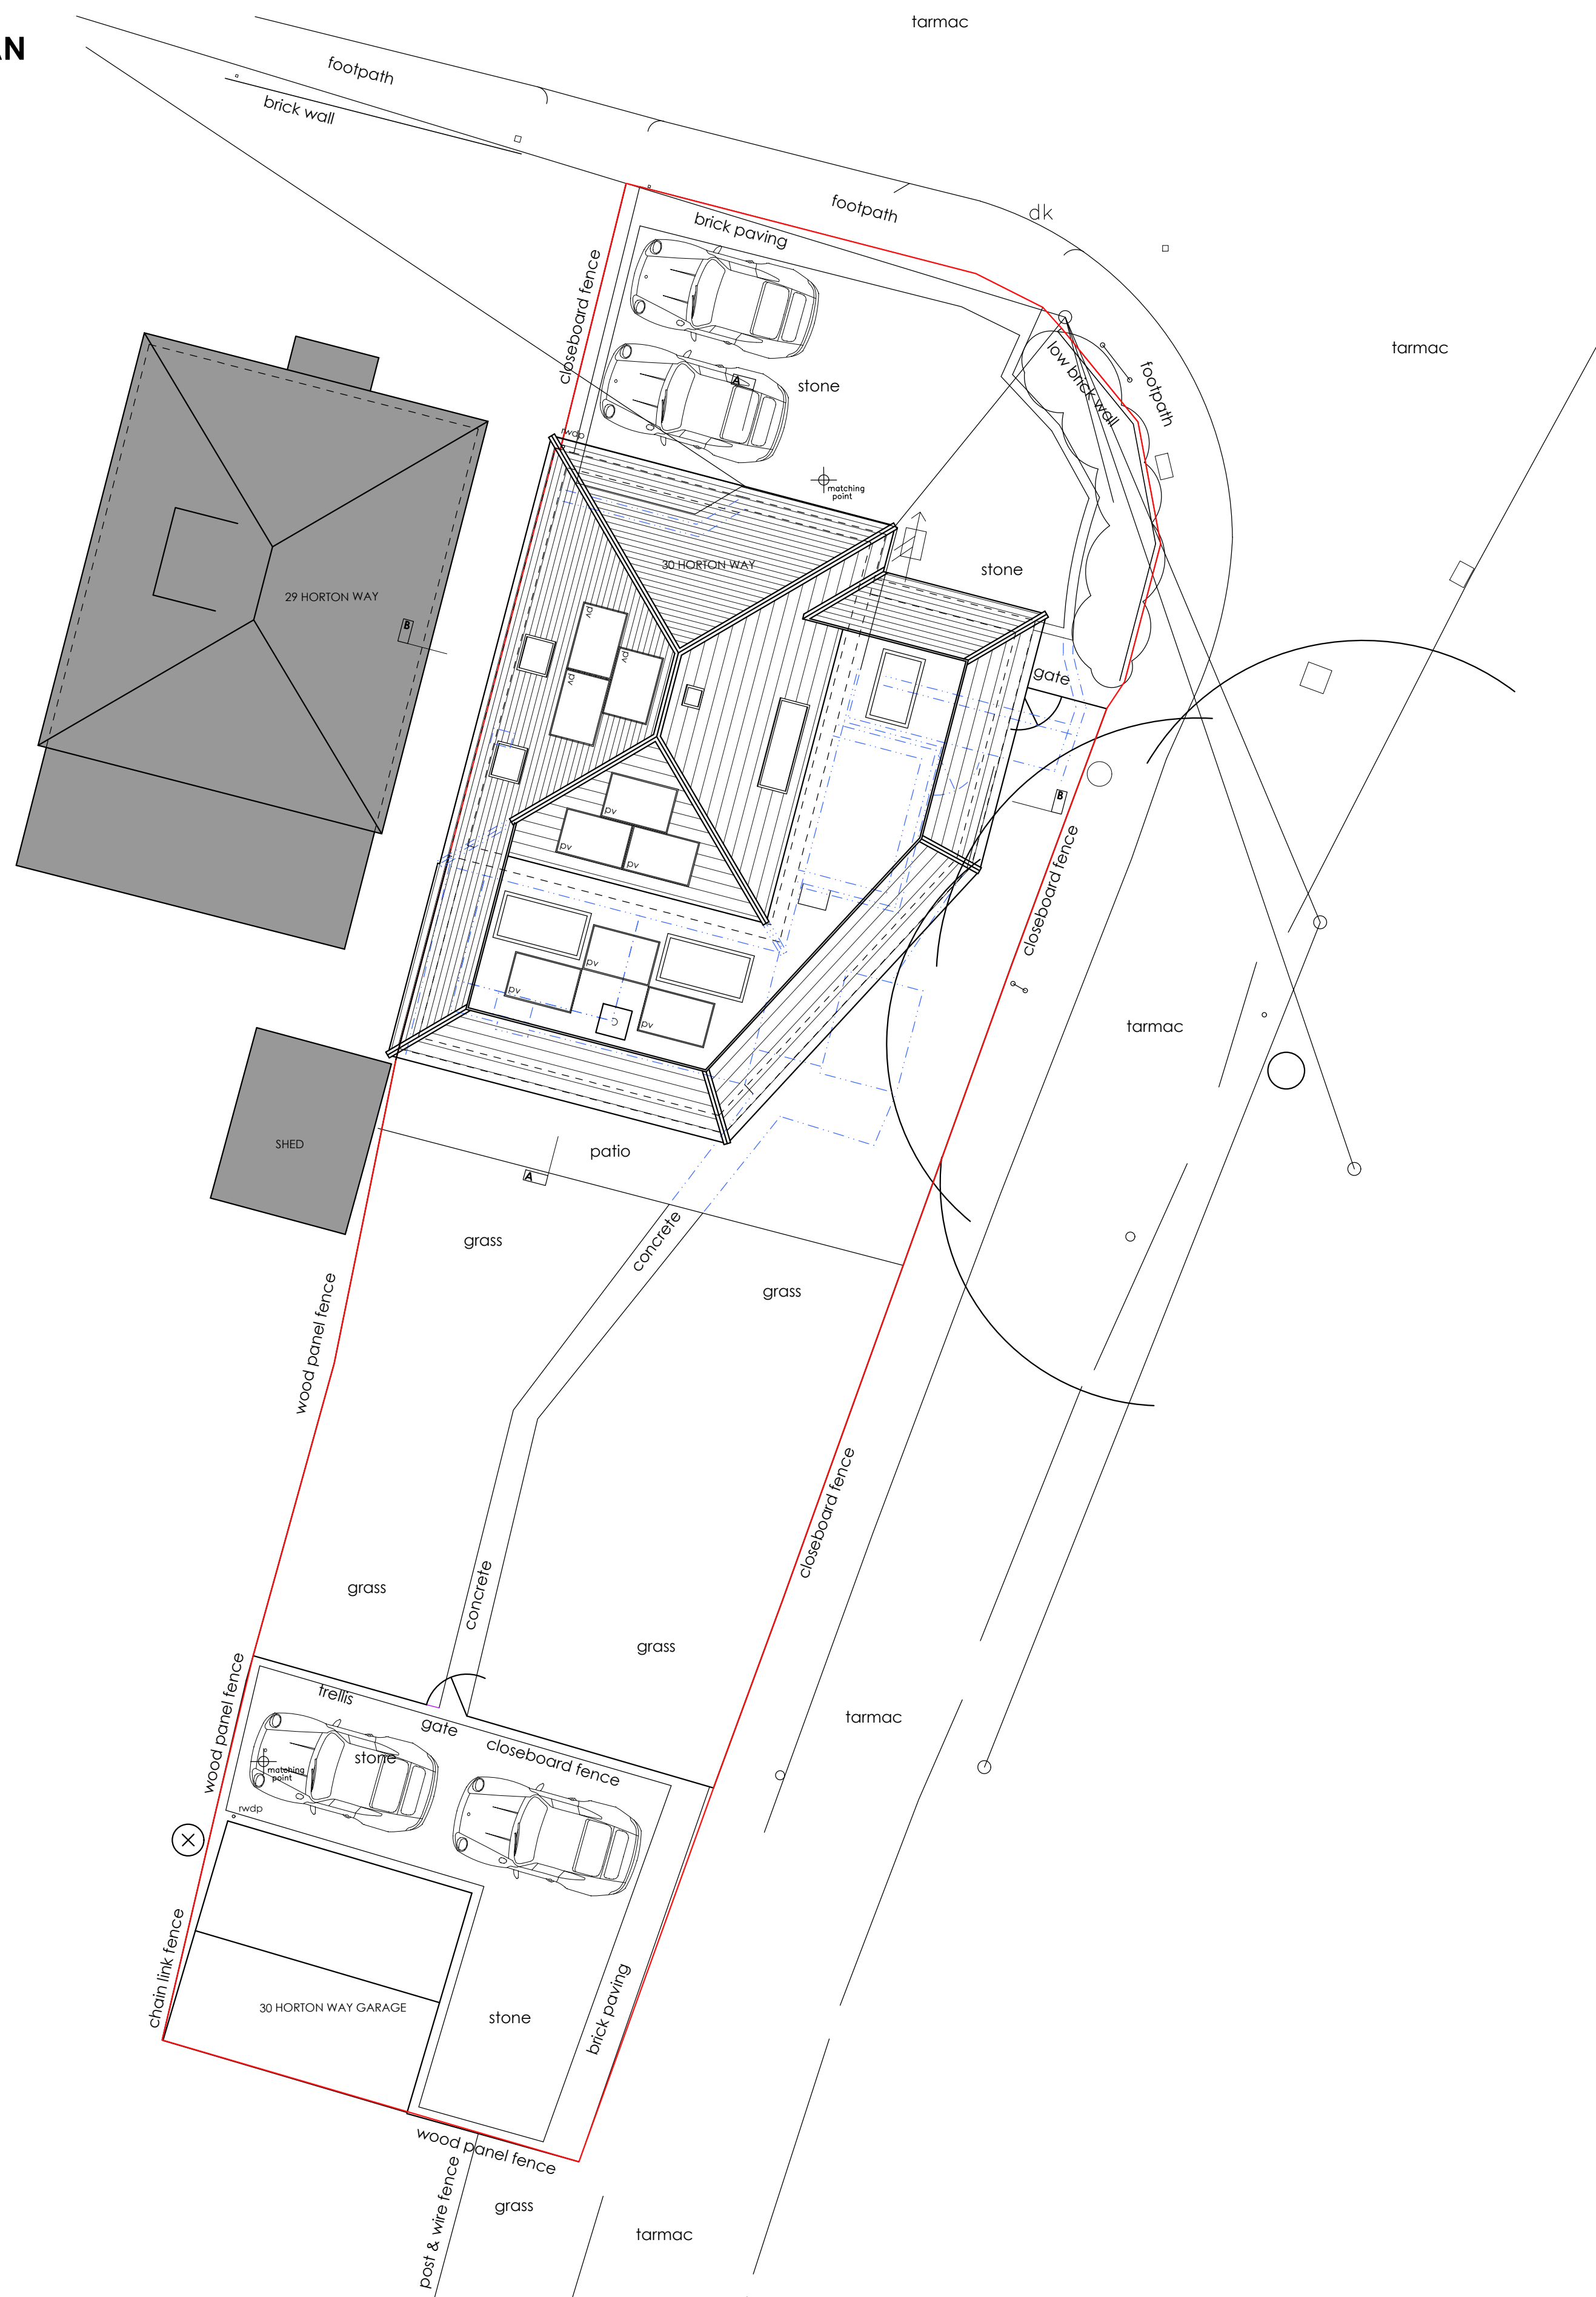


EXISTING SITE LAYOUT/ BLOCK PLAN & ROOF PLAN

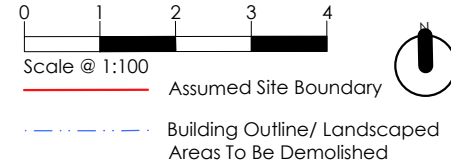

WGADD

WHITE + GRAYARCHITECTURE / DESIGN / DEVELOP LTD
159 Chamberlayne Road, Eastleigh, SOUTHAMPTON,
SO50 5JG.

16 Truleigh Drive, Portslade, BRIGHTON, BN41 2YQ.

Telephone STEVEN (SOUTHAMPTON) 07909961007,
MARTIN (BRIGHTON) 07788175278

Email whiteandgray@wgadd.co.uk
Website www.wgadd.co.uk

Project Title

30 Horton Way, Bishopstoke, SO50 8LU

Drawing Title

Proposed Site Layout/ Block Plan & Roof Plan.

Drawing No

WG210 101-04

Issue Status

PLANNING ISSUE

Revision

P01

Scale

1:100 @A1

Date

June 2024

This drawing has been produced for planning purposes only do not use for any other reason without prior consent of WGADD LTD, this drawing is copyright.