



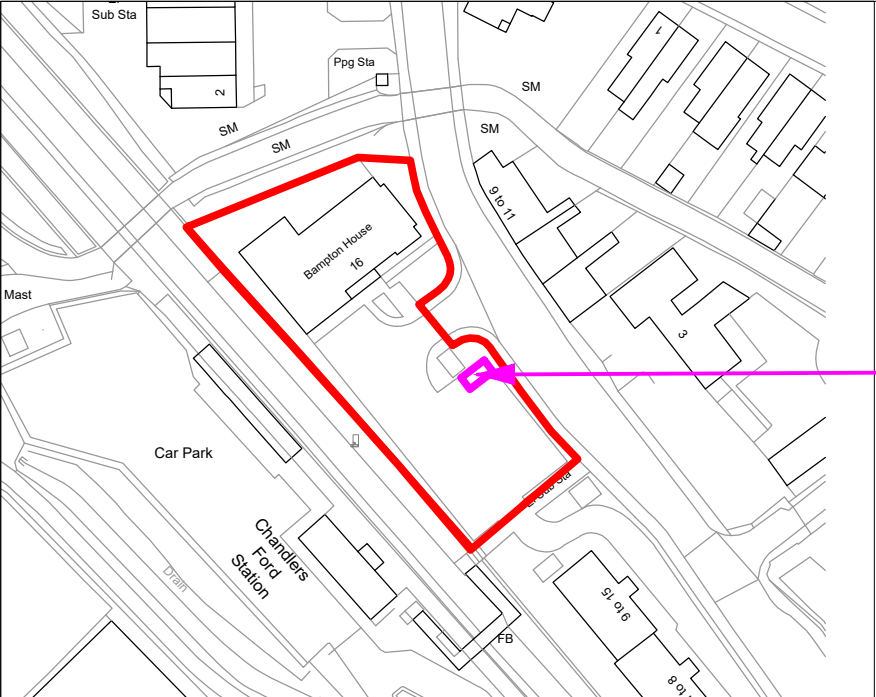


1:1250 LOCATION PLAN

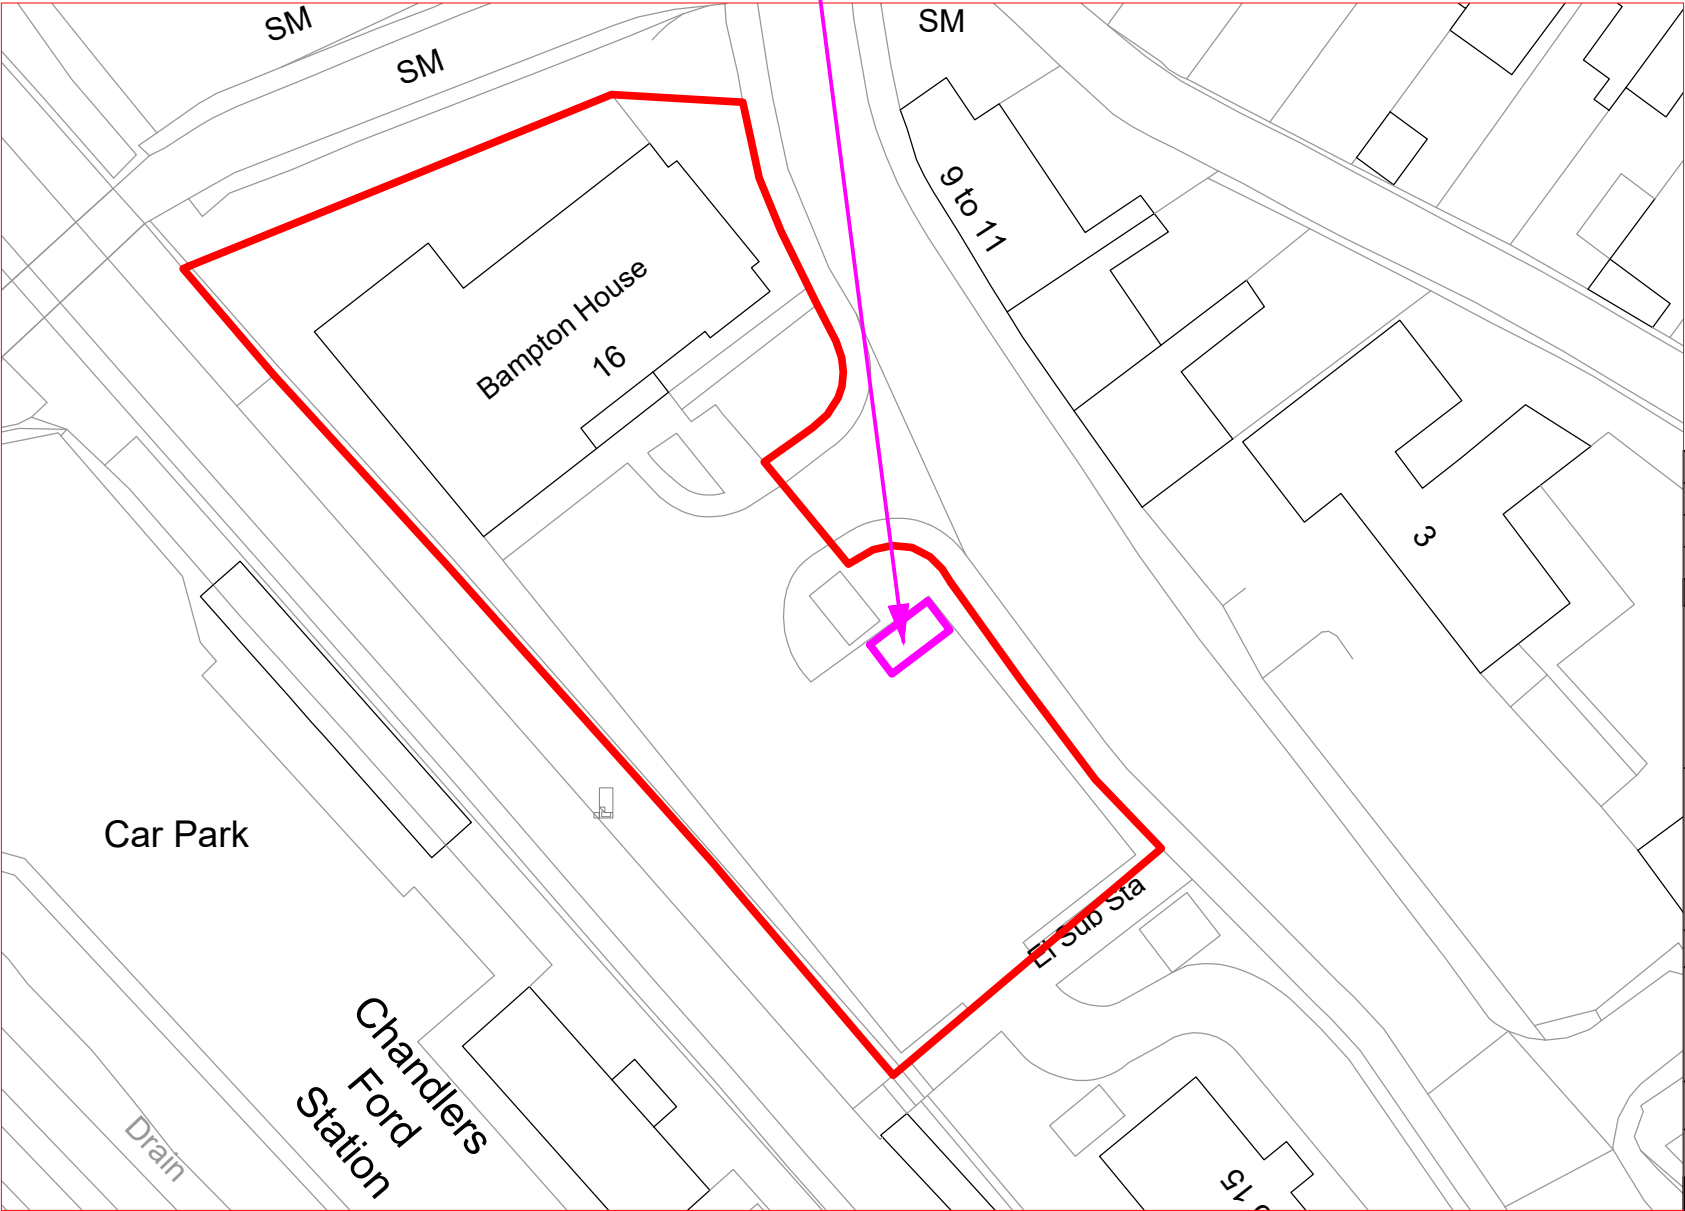

1:500 SITE PLAN

PROPOSED BIN STORE LOCATION

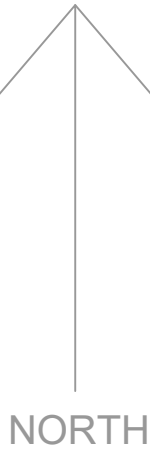

Rev	Date	Revision	Details (Amended by)	Approved by
Project				
BAMPTON COURT				
Drawing Title				
LOCATION PLAN @1:1250				
SITE PLAN @ 1:500				
Date 07/06/2024		Scale SEE ABOVE @ A3		
DEPARTMENTAL SECTION :				
Design/Survey by		Drawn by	Checked by	
MPB		MPB	MPB	
Drawing No				Revision
BCBS-S&L				
SURVEY		DESIGN		WORKING DRAWING
FEASIBILITY		TENDER		AS-BUILT
INFORMATION		CONTRACT		A. I.