



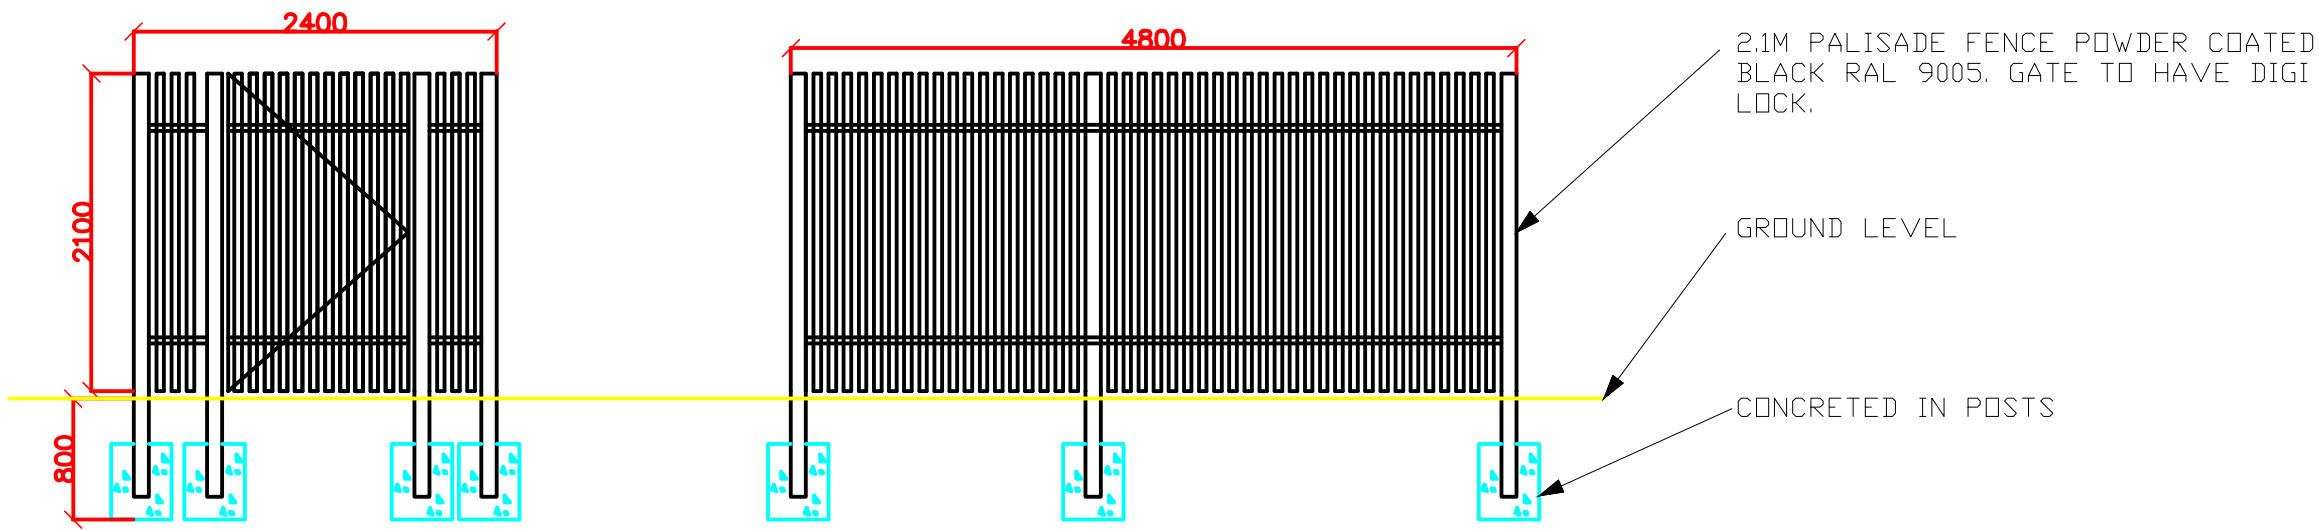

EAST ELEVATION (W/GATE)

NORTH ELEVATION

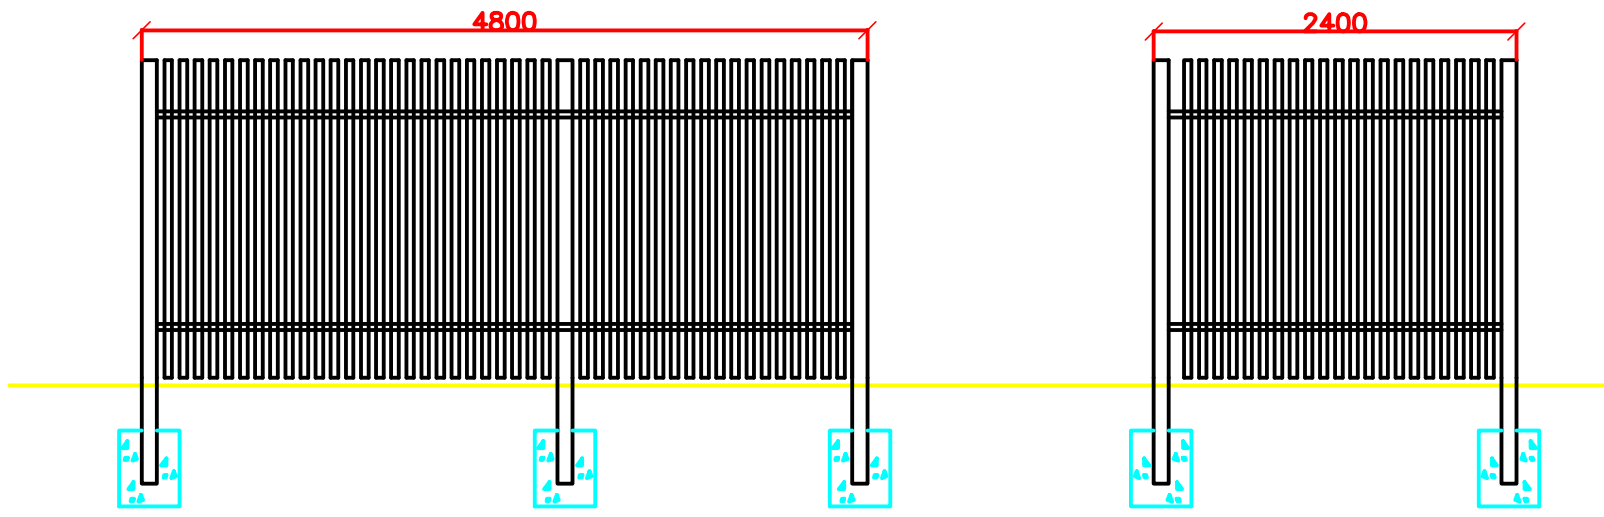


SOUTH ELEVATION

WEST ELEVATION

SPACE FOR 3 EURO BINS WITH ACCESS TO EACH BIN.

SPACE FOR 3 EURO BINS WITH ACCESS TO EACH BIN.

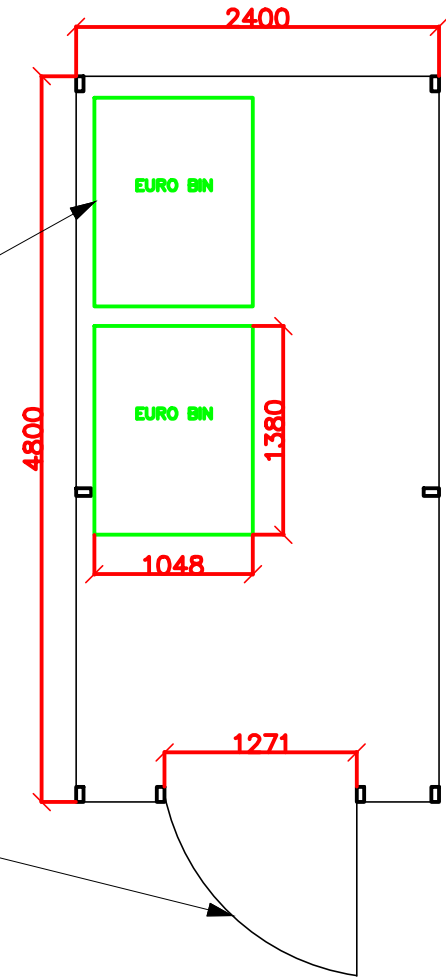

Rev	Date	Revision Details (Amended by)		Approved by
Project				
BAMPTON COURT				
Drawing Title				
PROPOSED NEW BIN STORE				
Date	05/06/24		Scale	1:50 @A3
DEPARTMENTAL SECTION :				
Design/Survey by		Drawn by	Checked by	
MPB		MPB	MPB	
Drawing No				Revision
BCBS01				
SURVEY		DESIGN	*	WORKING DRAWING
FEASIBILITY		TENDER		AS-BUILT
INFORMATION		CONTRACT		A. I.