



key

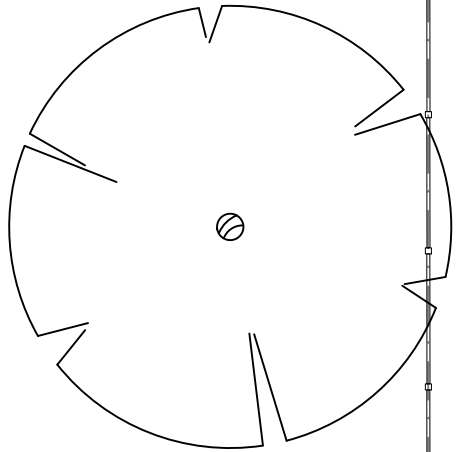


proposed
new wall



1 proposed ground floor plan
scale 1:100 @ A3

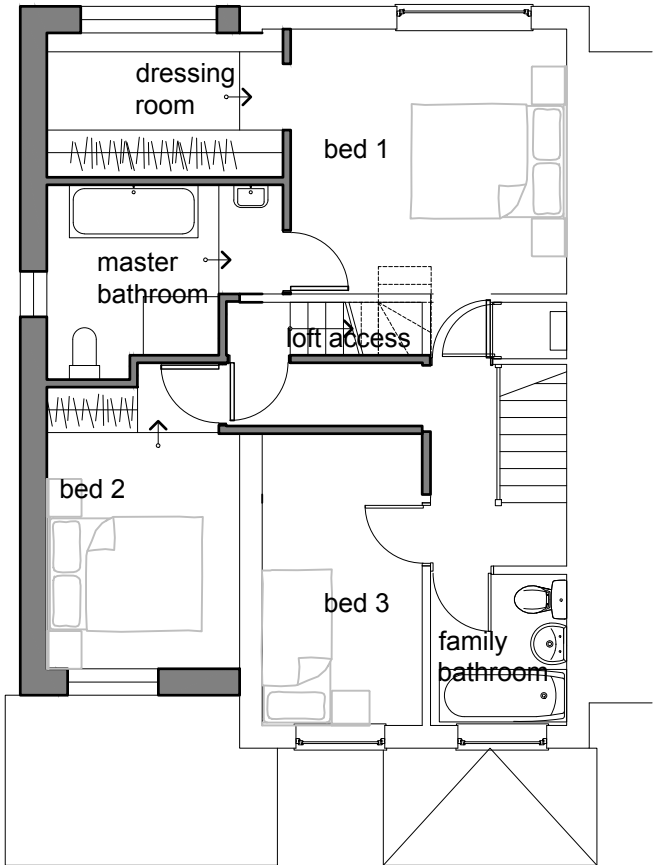


2 proposed first floor plan
scale 1:100 @ A3

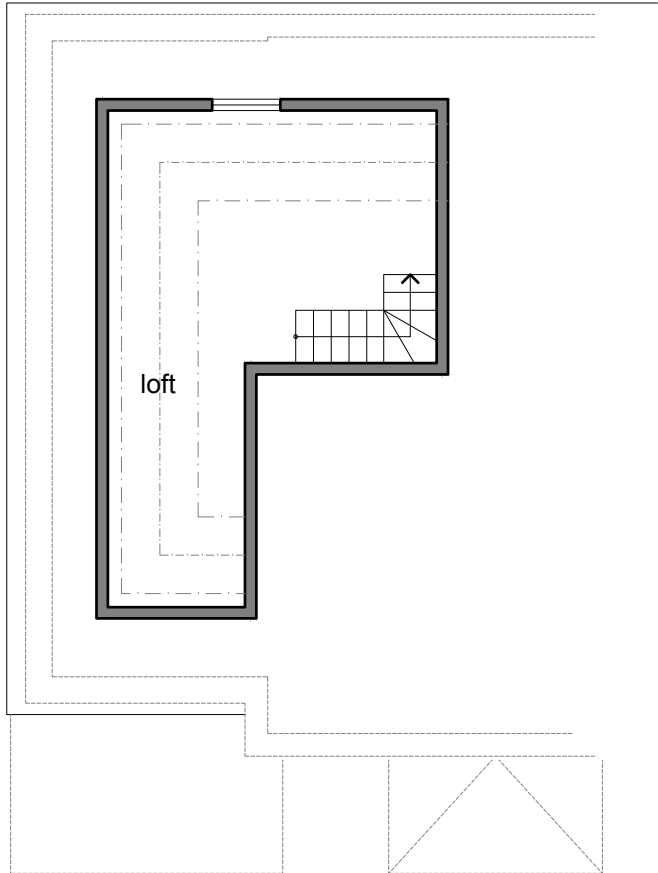

3 proposed loft plan
scale 1:100 @ A3
planning

this drawing is not for
construction
this drawing is the
property of:
dwell design

revisions
a/07.06.2024/updated proposal shown
b/07.06.2024/updated proposal shown

 

scale
1:100 @ A3

job name
103 havendale

date
february 24

job number
24012

drawing number
(pl)05

drawing name
proposed floor plans

status
planning

revision
b

dwell design
ltd