



notes:

- 1. at least 2x 2.4 x 4.8m parking spaces here
- 2. allocated parking space here also

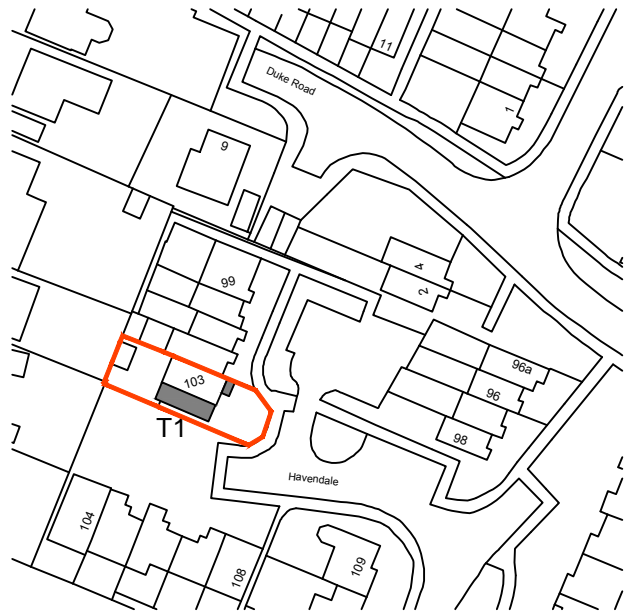

Ordnance Survey, (c) Crown Copyright 2024. All rights reserved.  
Licence number 100022432

1 proposed site plan  
scale 1:1250 @ A3

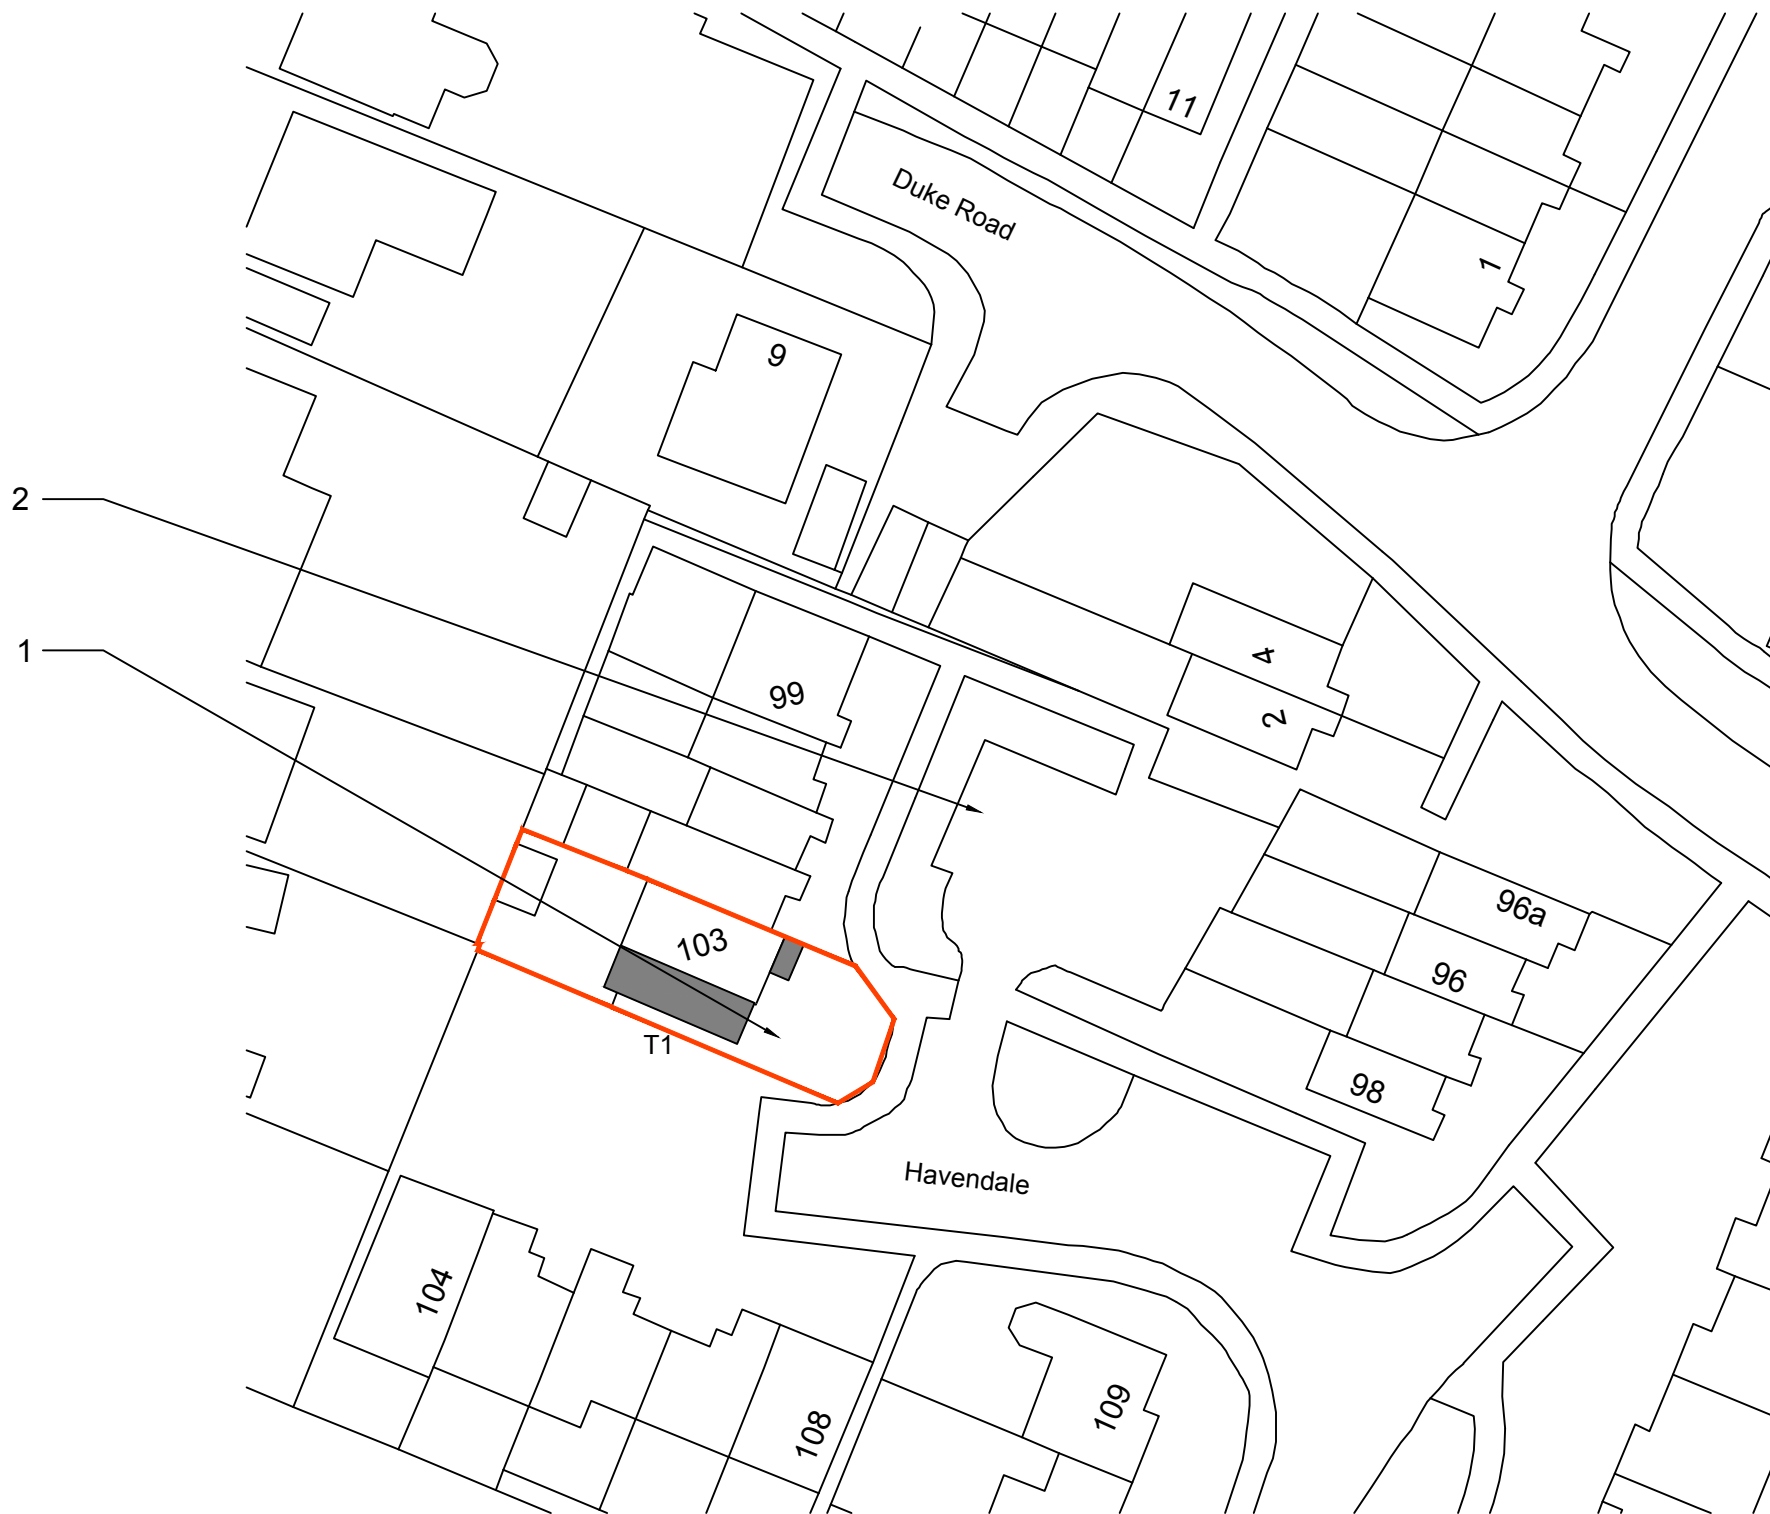

Ordnance Survey, (c) Crown Copyright 2024. All rights reserved.  
Licence number 100022432

2 proposed site plan  
scale 1:500 @ A3

planning


this drawing is not for  
construction  
this drawing is the  
property of:  
dwell design

revisions


a/16.04.2024/road names shown  
b/07.06.2024/minor update  
c/07.06.2024/minor update  
d/07.06.2024/minor update

scale bars

1:1250

 

1:500

 

scale

1:1250/ 1:500  
@ A3

date

february 24

job name

103 havendale

job number

24012

drawing number

(pl)04

drawing name

proposed site plans

status

planning

revision

d

dwell design  
ltd