




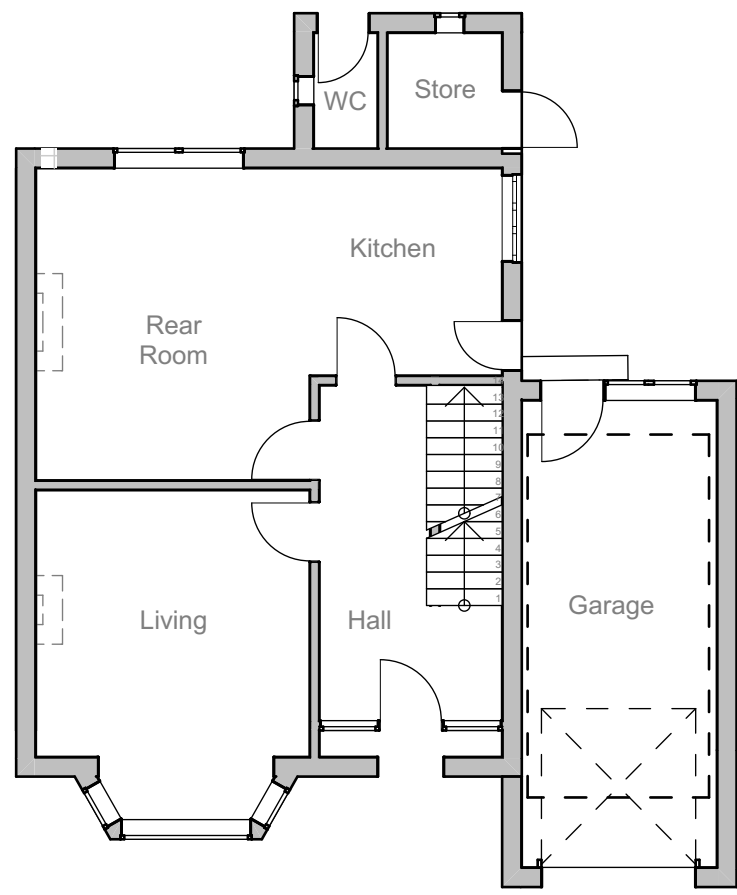


Existing Ground Floor Plan 1:100

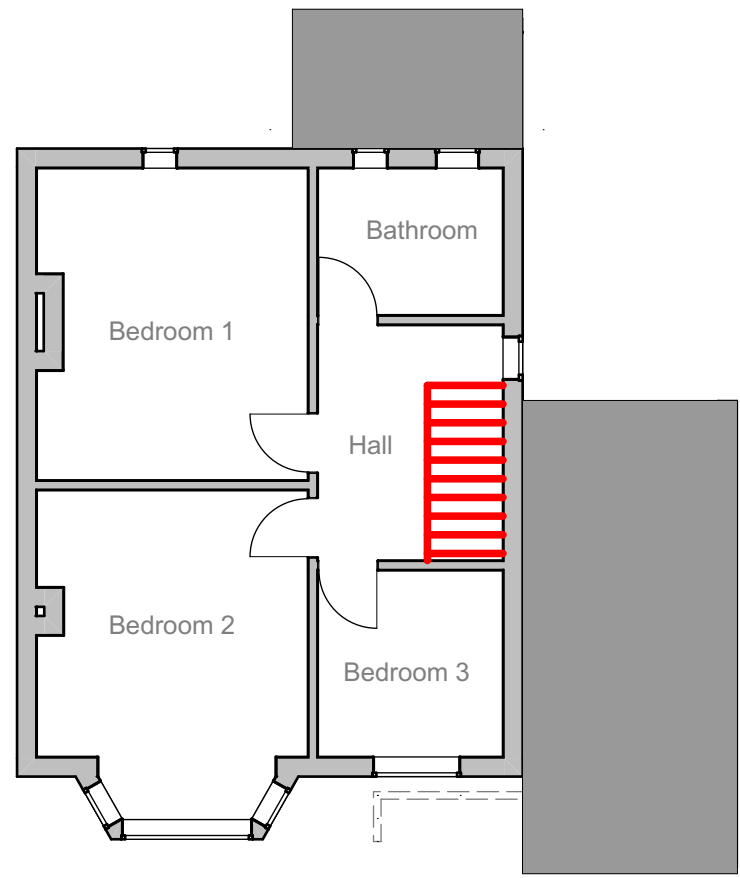


Existing First Floor Plan 1:100

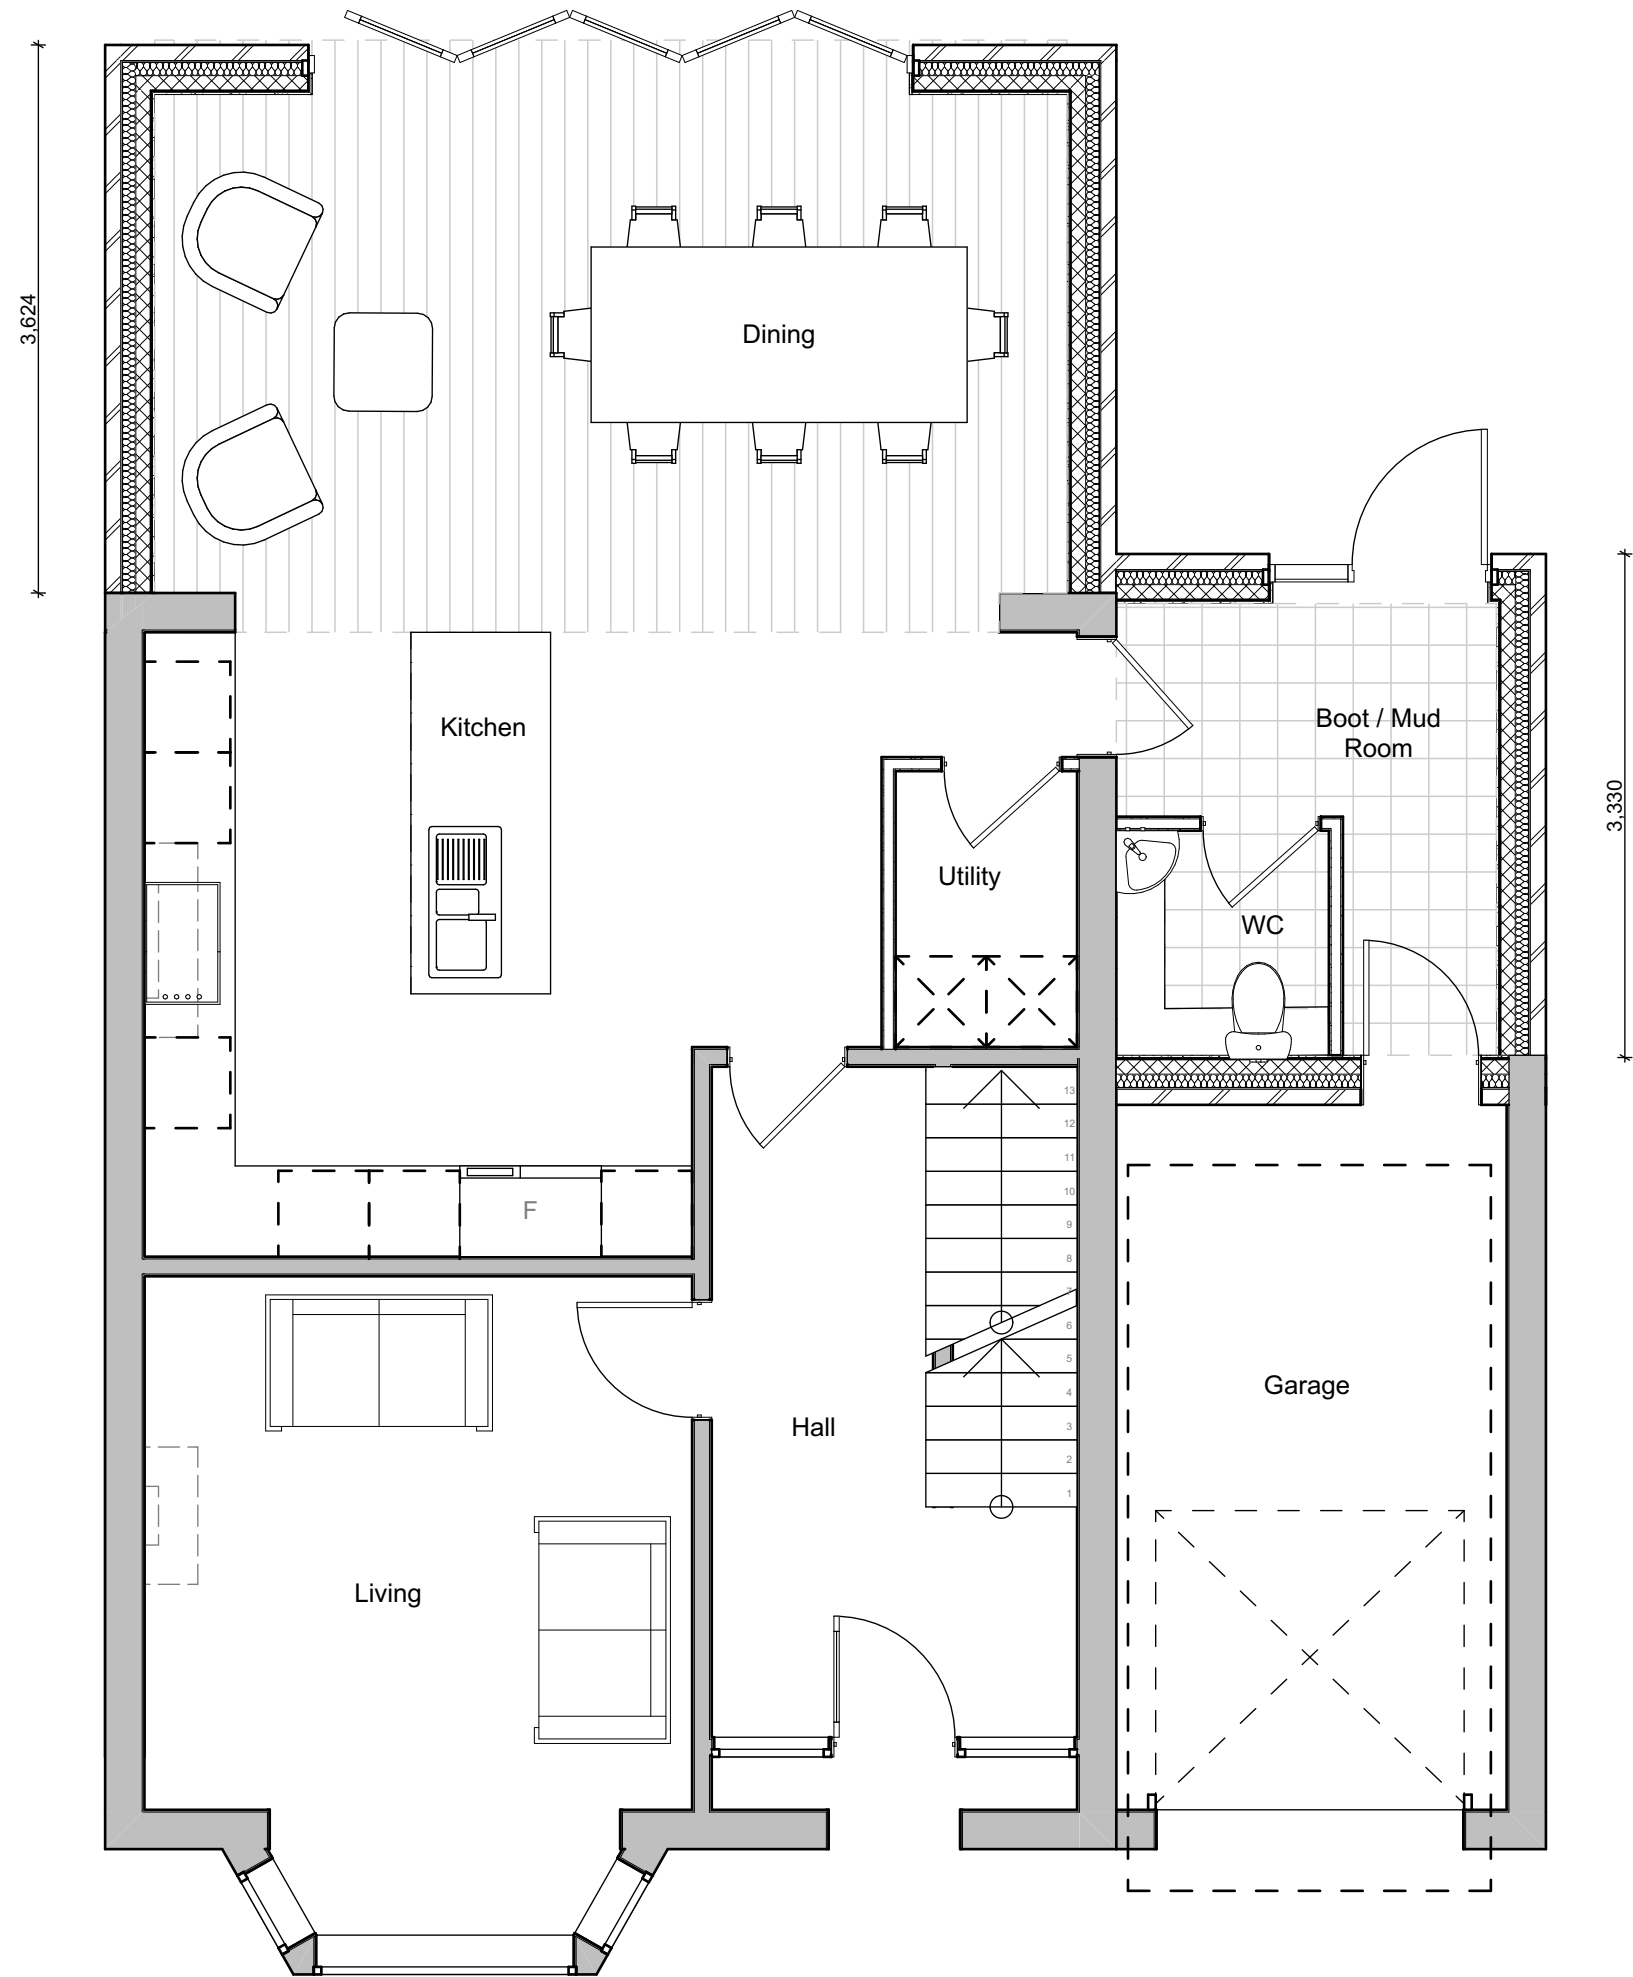


Proposed Ground Floor Plan 1:50

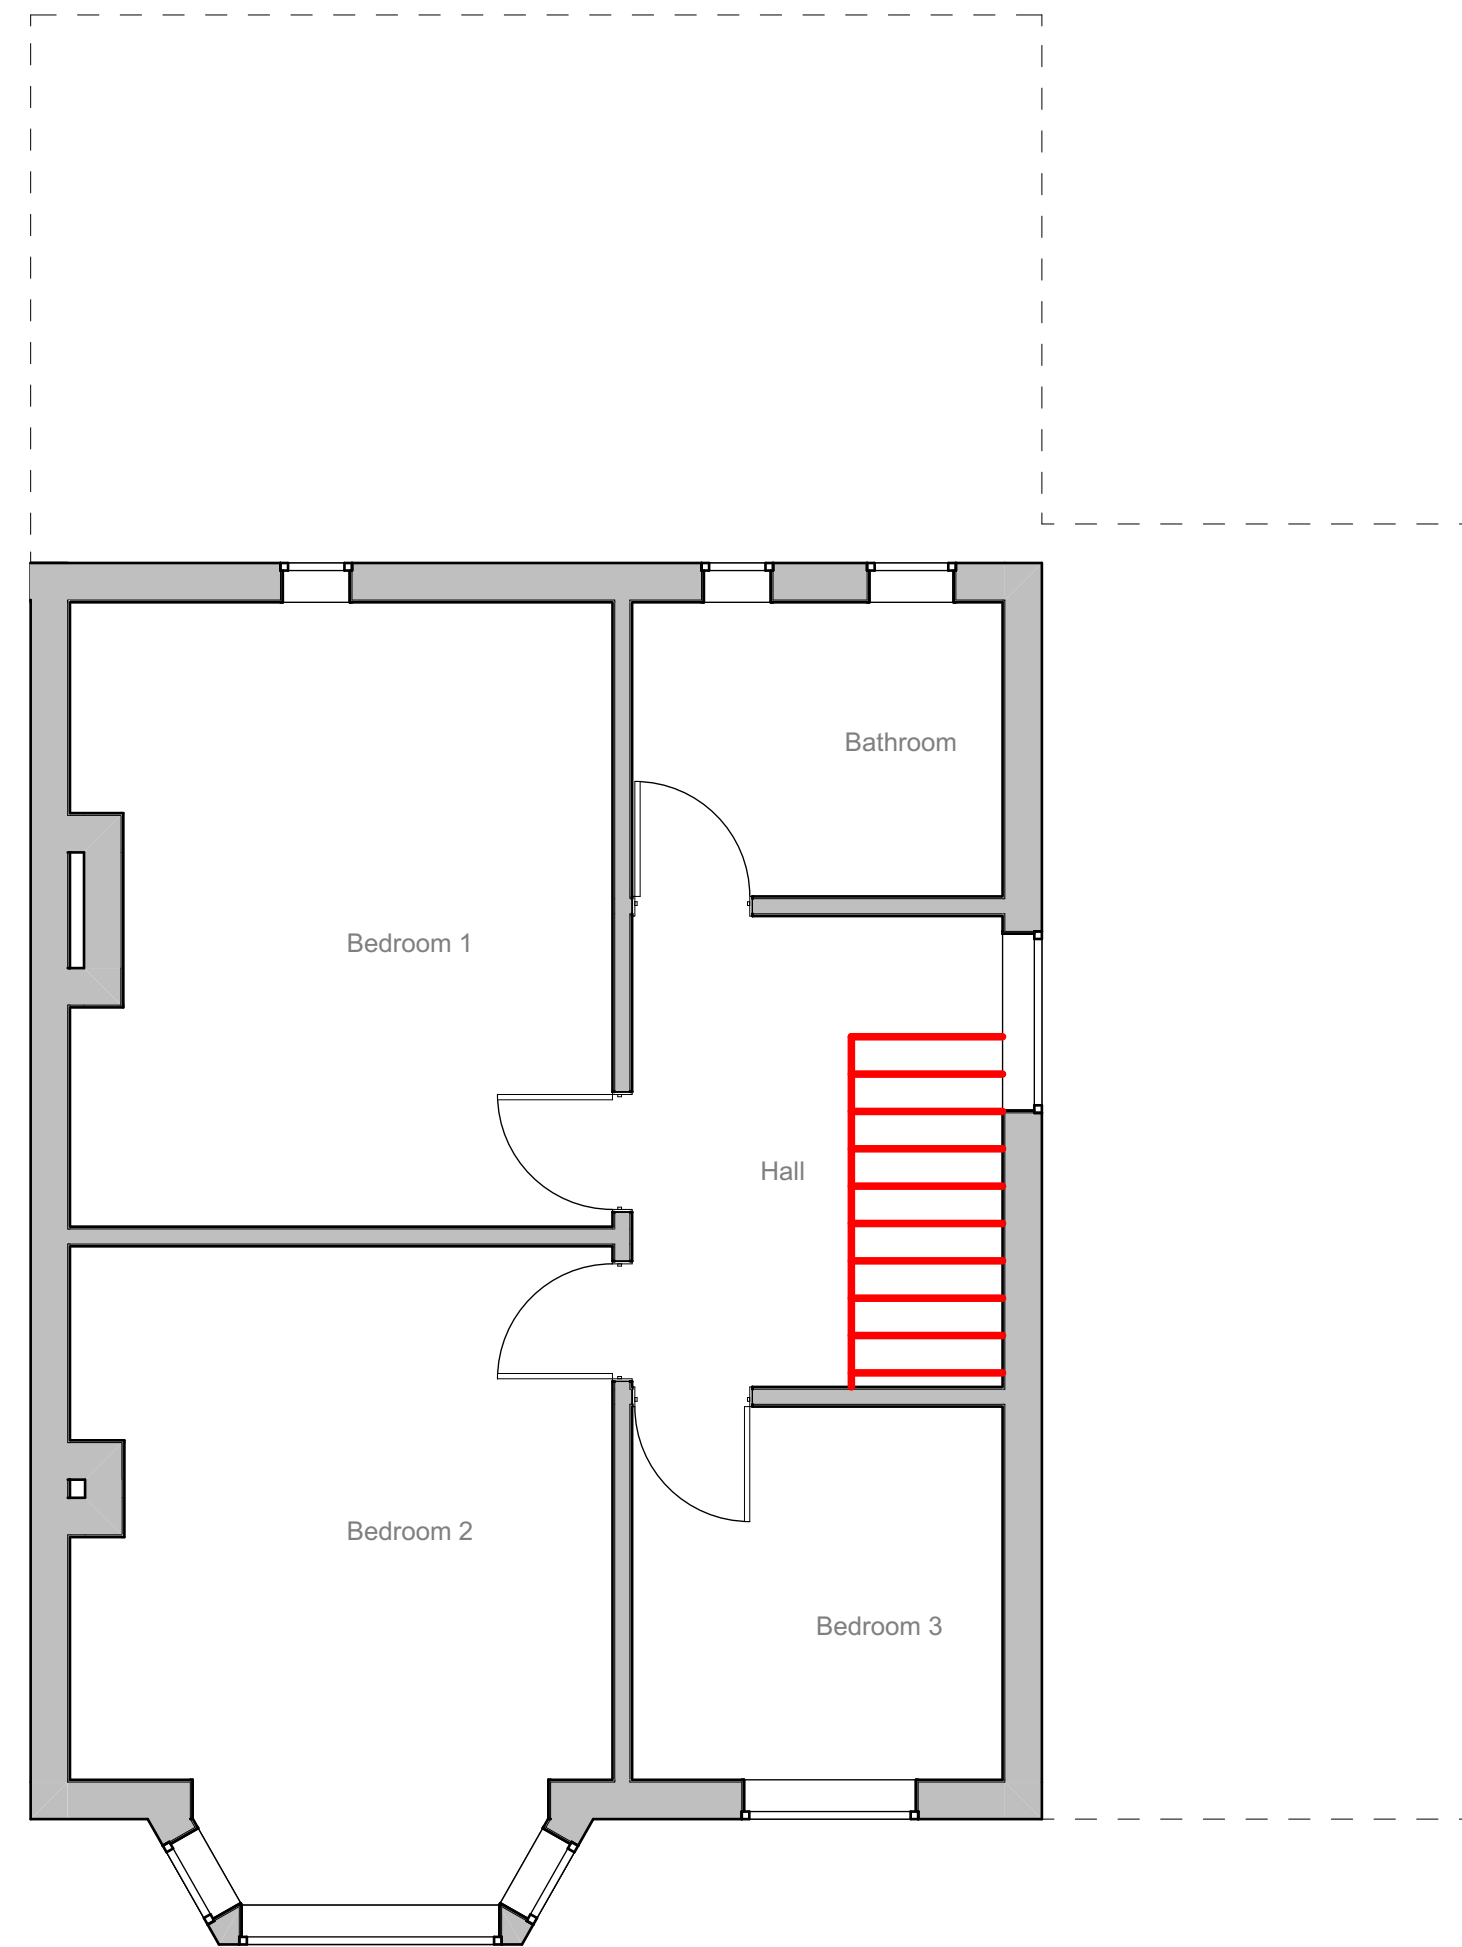

Proposed First Floor Plan 1:50

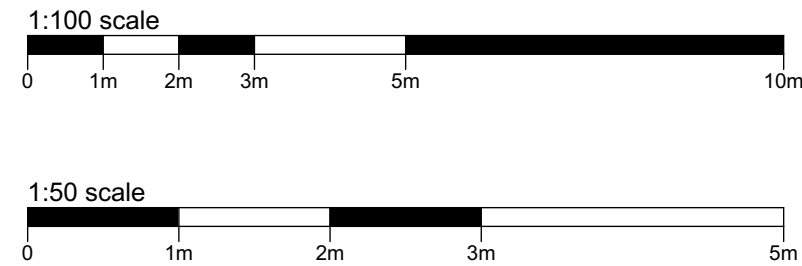

- External materials**
- Rear Extension**
1. Brickwork to match existing
 2. White upvc double glazed bi-fold doors to match existing
 3. UPVC fascia and soffits to match existing
 4. UPVC rainwater goods to match existing
 5. Tiled roof to match existing
 6. Velux or similar roof lights

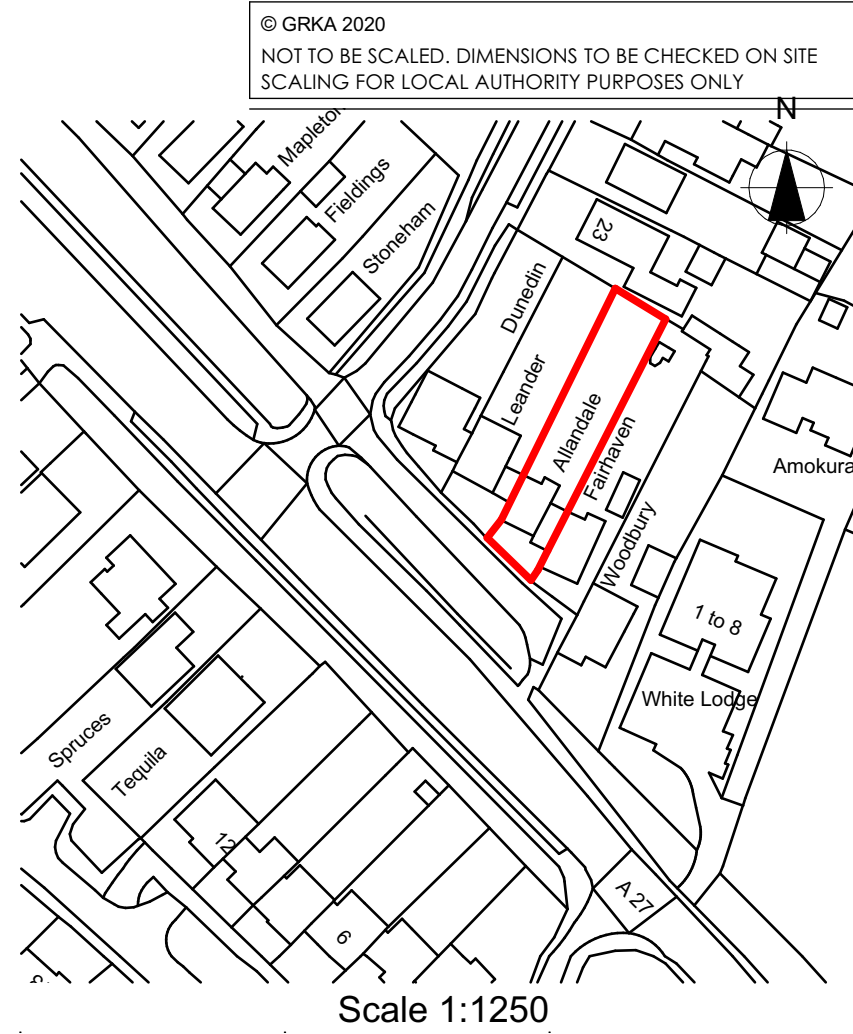

Scale 1:1250

Location Plan

© Crown Copyright and database rights 2024. OS
AC0000813445




Existing South Elevation 1:100



Existing East Elevation 1:100




Existing North Elevation 1:100

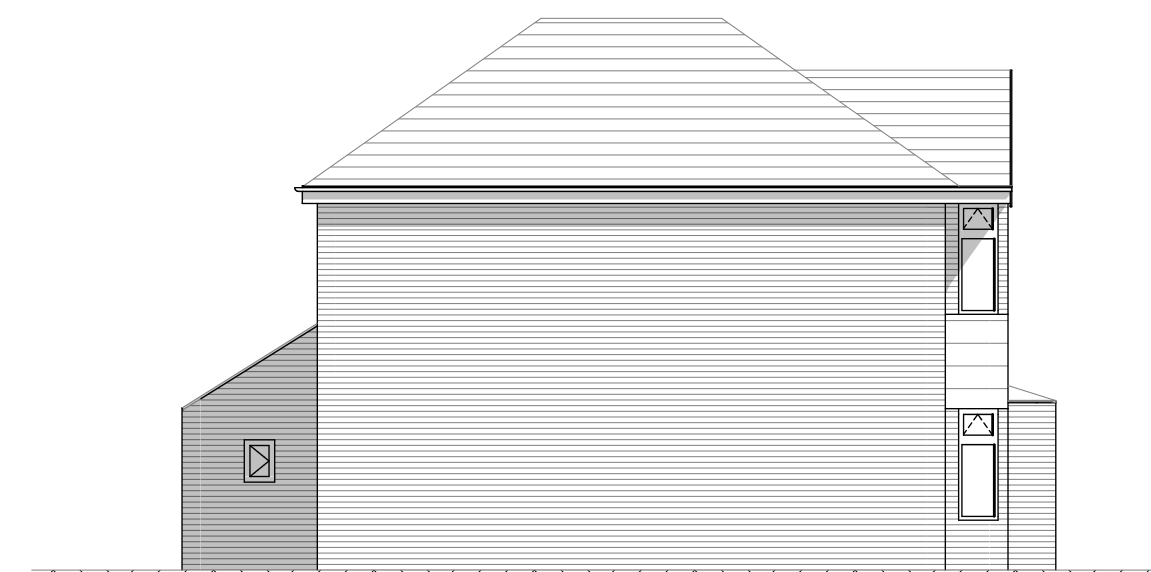

Existing West Elevation 1:100




Proposed South Elevation 1:100

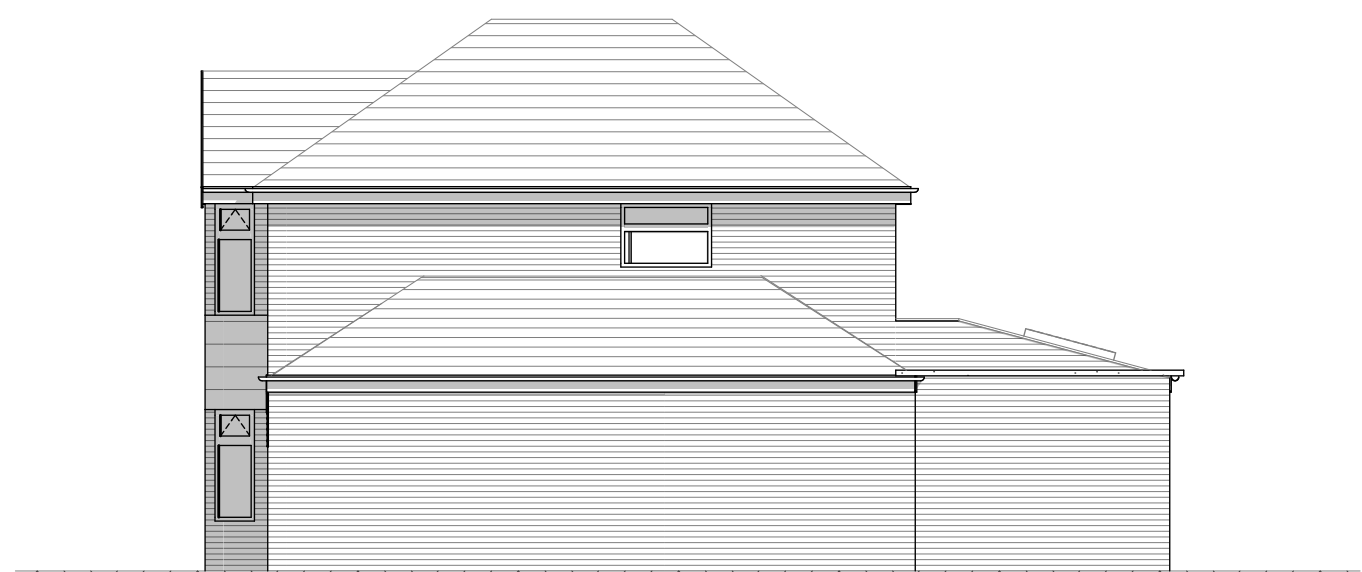

Proposed East Elevation 1:100



Proposed North Elevation 1:100

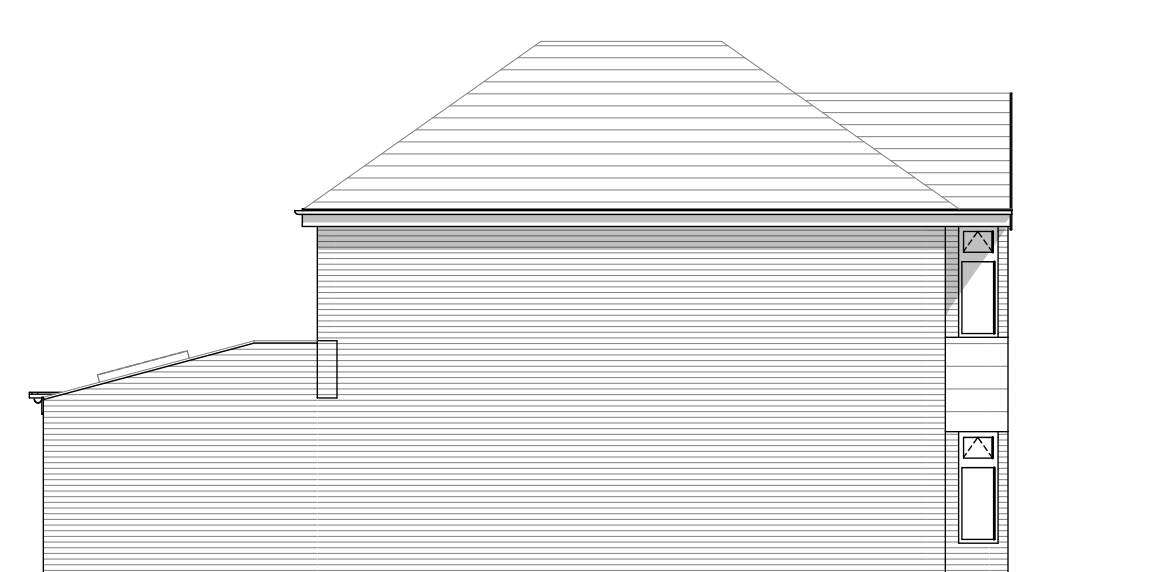

Proposed West Elevation 1:100

PLANNING APPROVAL			
P2	Updates OS Map	10.06.24	MK
P1	Preliminary Issue		
Revision	Description	Date	Drawn

Designer :



Project :
Allan Dale, Bridge Road, SO31
8AL
Proposed House Extension

Drawing :
Existing and Proposed Plans and Elevations

Date :	Scale : 1:100, 1:50 @ A1	Status :	Revision:
Drawing No. : 17 / 001 / 100	PLANNING		P2