


15 LOWER ST. HELENS ROAD HEDGE END S030 ONA



Scale 1:100

FRONT ELEVATION

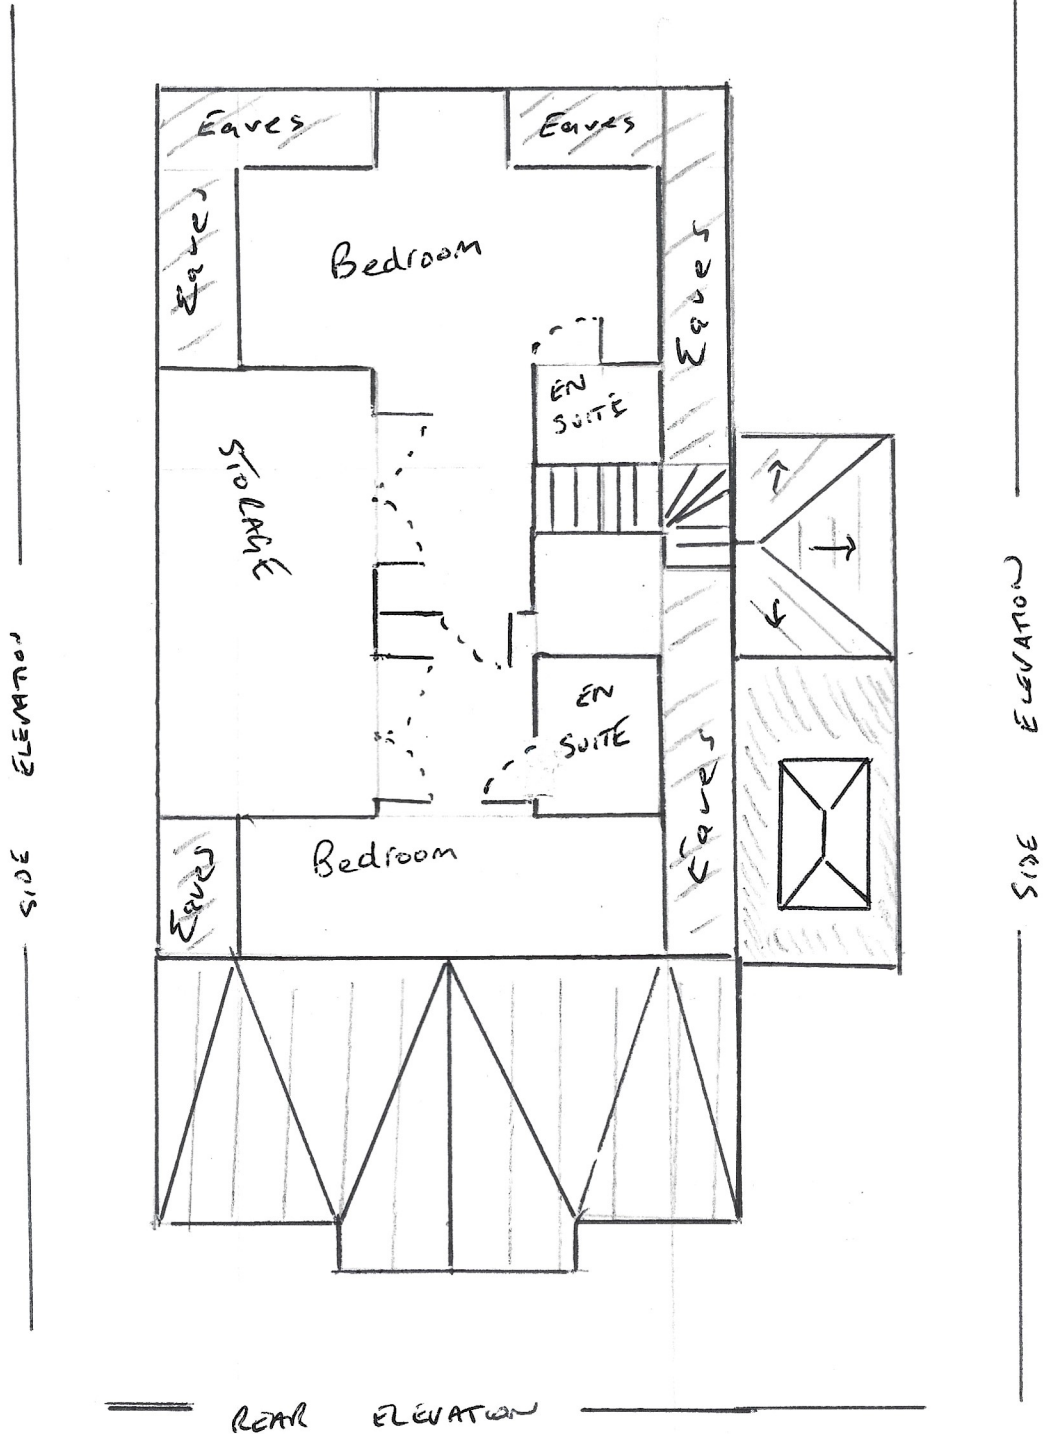

FIRST FLOOR PLAN