




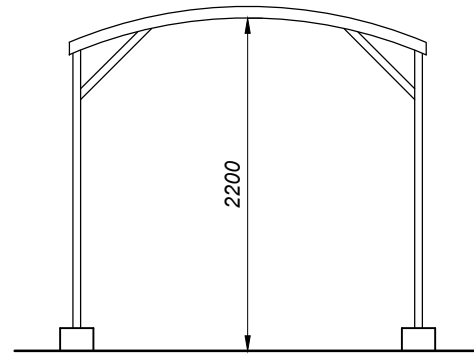


FRONT & REAR ELEVATIONS
Scale 1:50

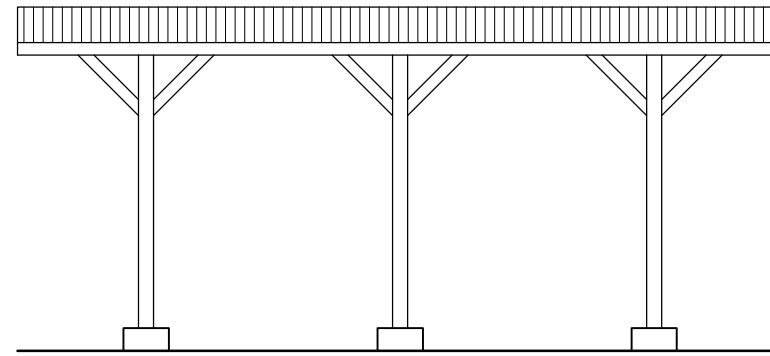

SIDE ELEVATIONS
Scale 1:50

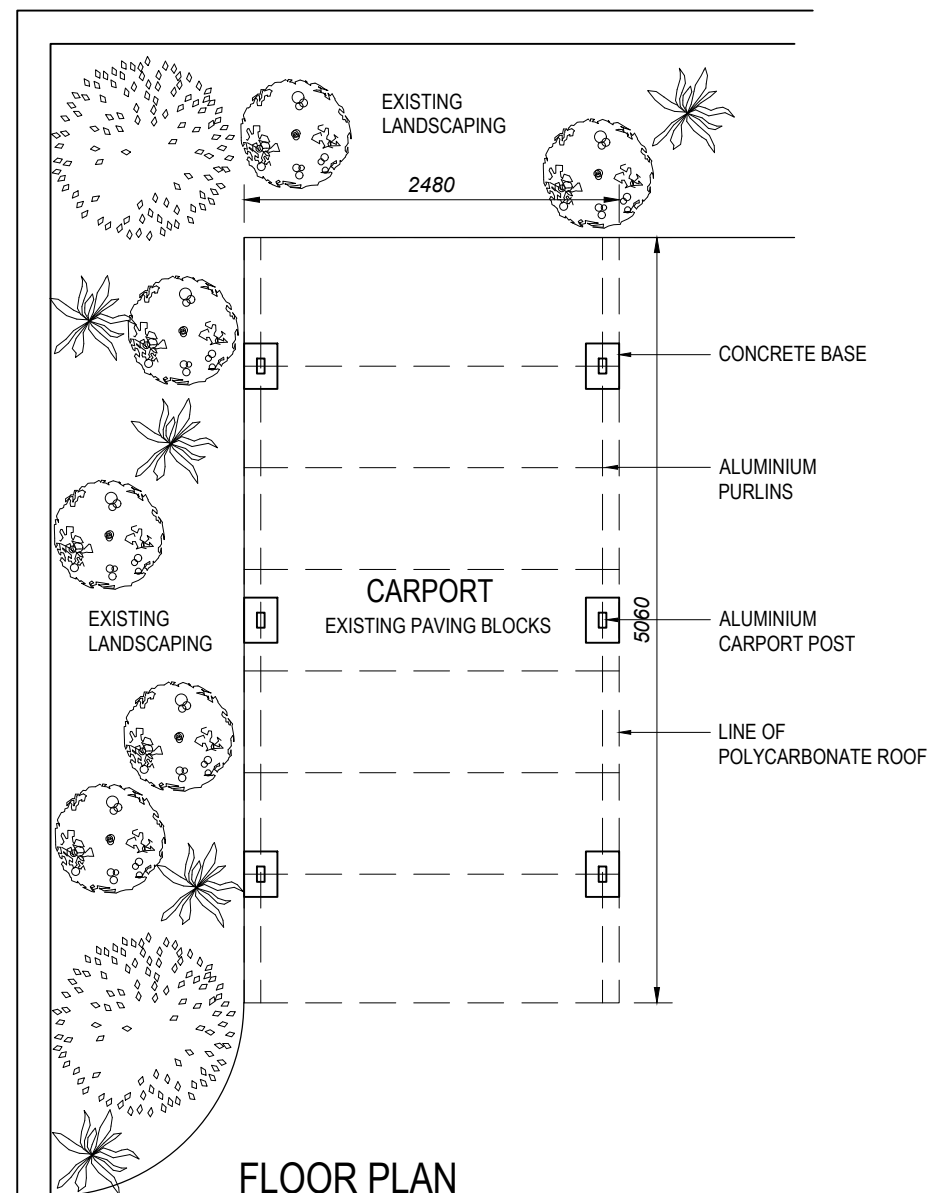

FLOOR PLAN
Scale 1:50

 

WS·DS

PROJECT

NEW CARPORT
9 YEW TREE CLOSE,
FAIR OAK

CLIENT

Mr Somerville

DRAWN BY	KEIRA SOARES	DATE	Jan 2023
EMAIL	keira@ksdesignstudios.co.uk	TEL. NO.	07856 596520

CARPORT
FLOOR PLANS AND ELEVATIONS
Scale 1:50

DRAWING NO. LAY 001	REVISION 00
------------------------	----------------