


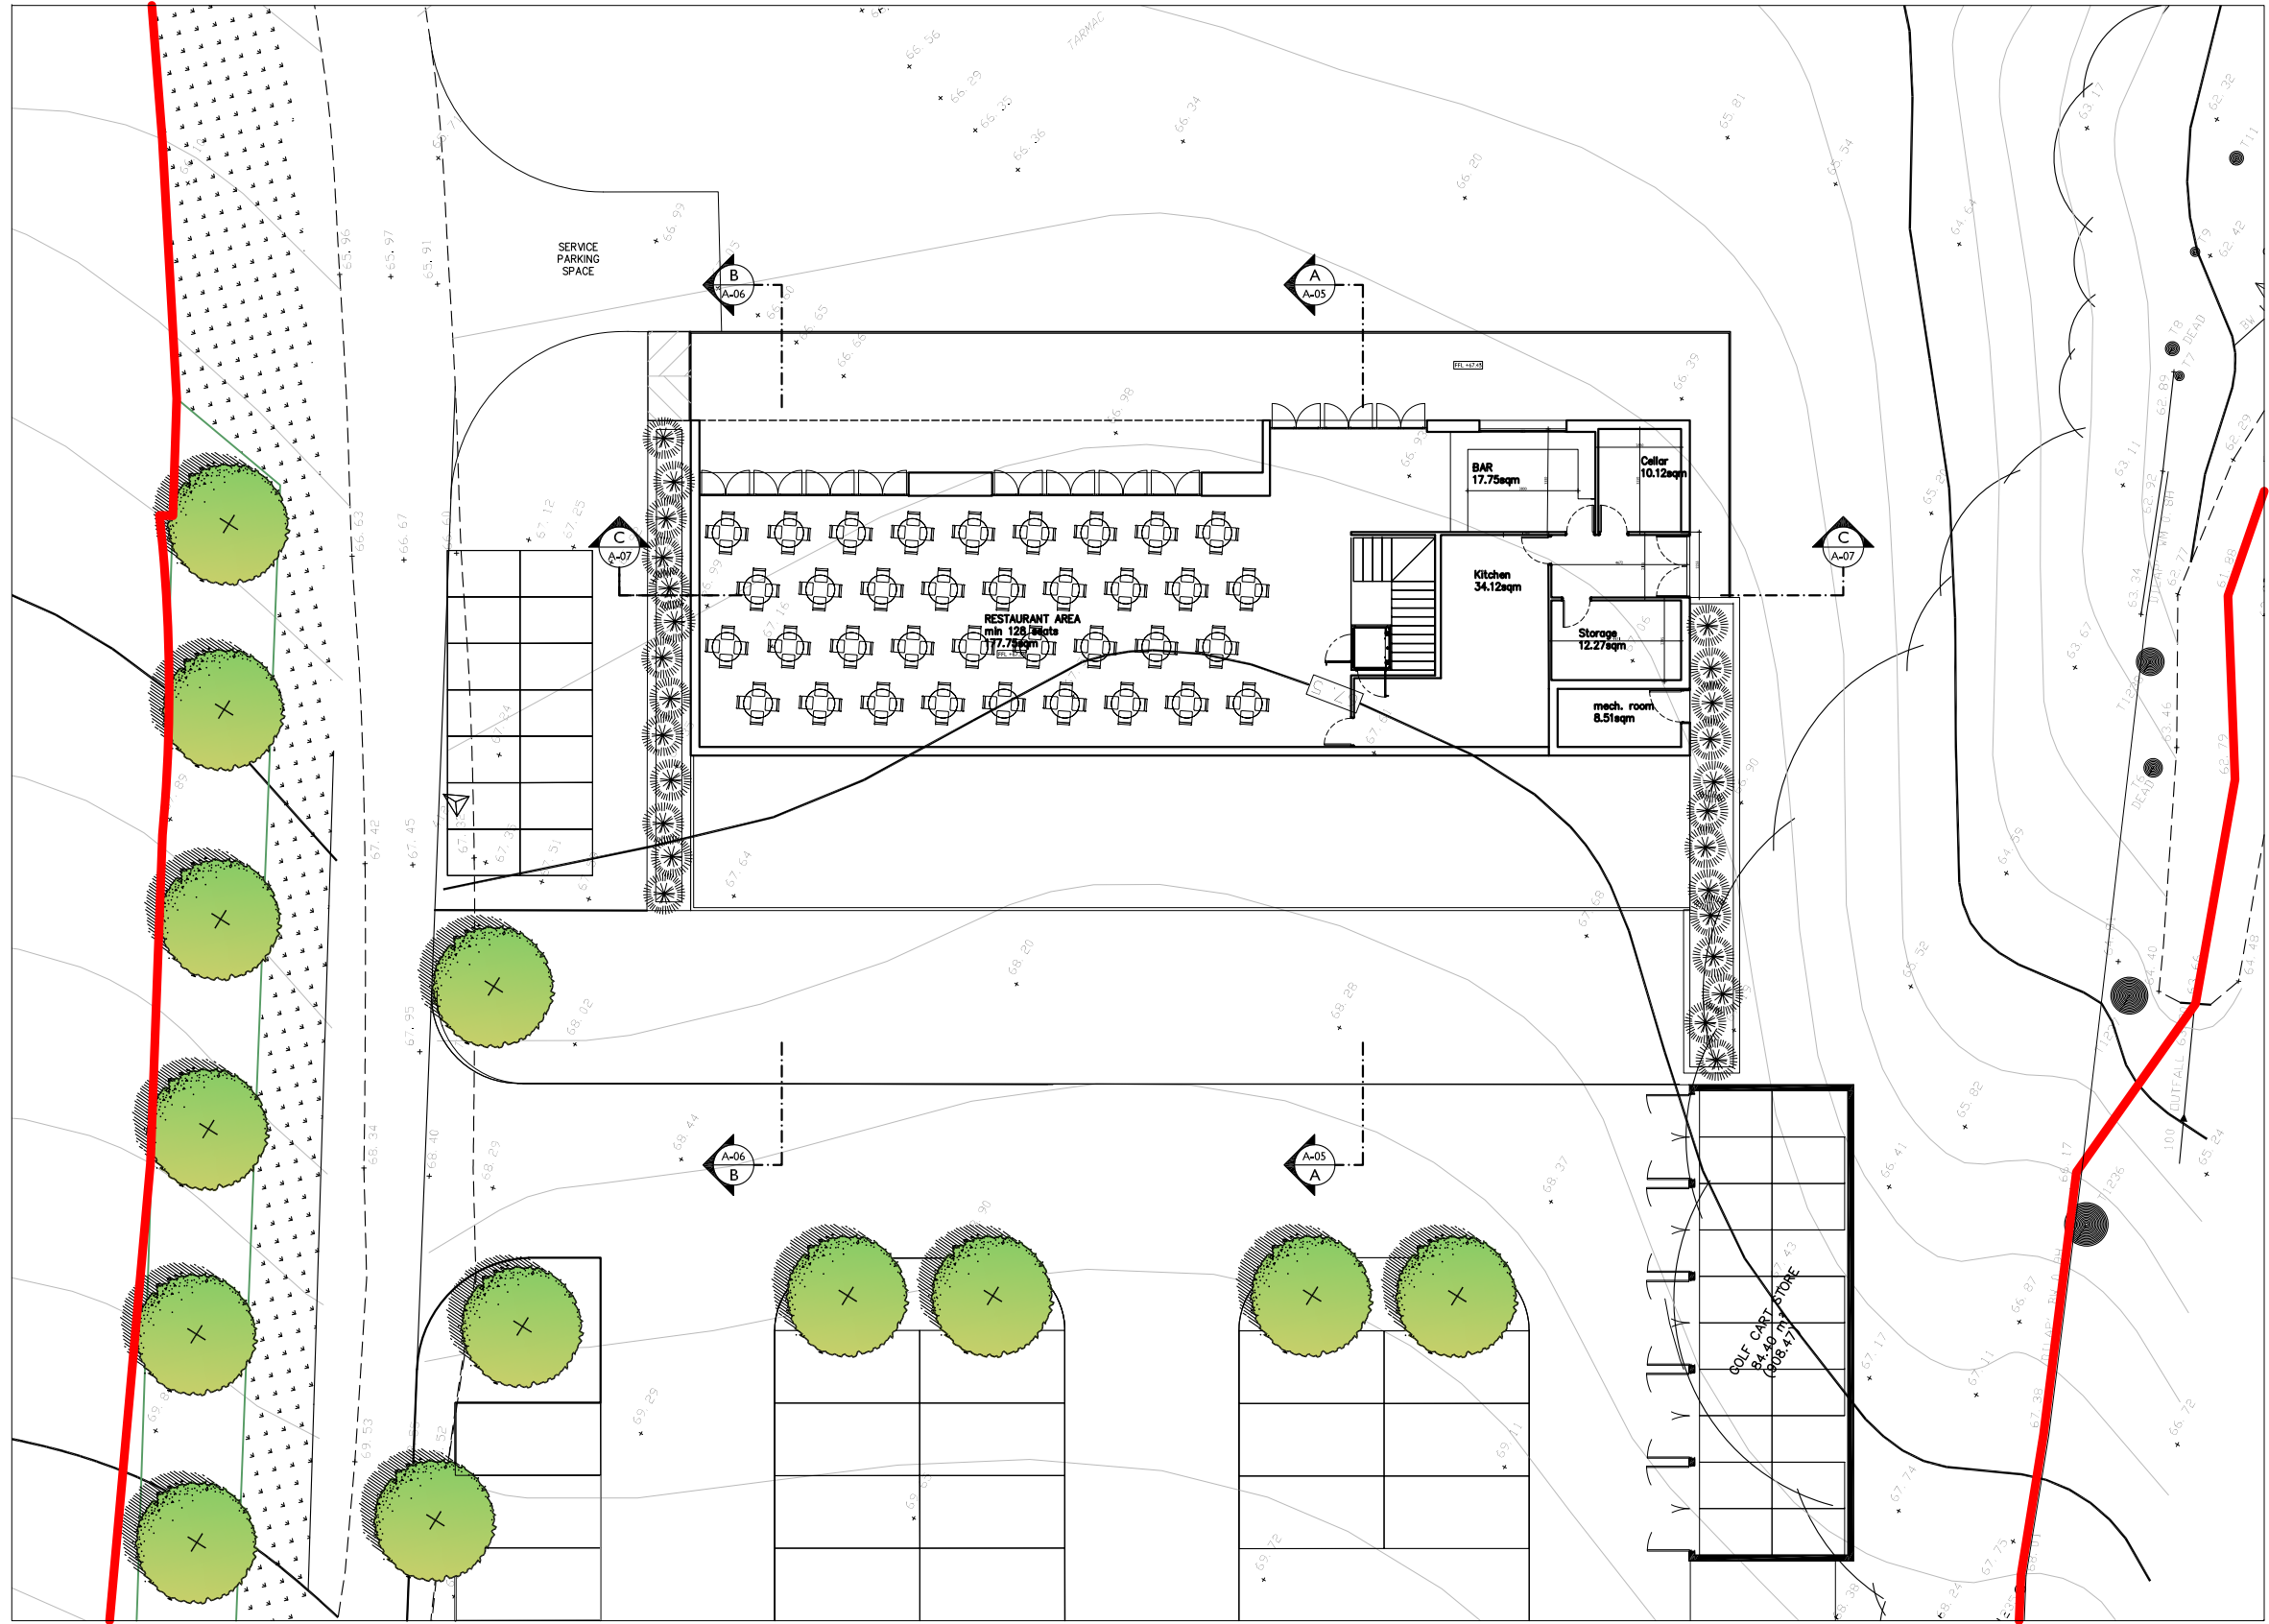

GF FLOOR PLAN
11/06/24 SCALE 1 : 250

OWNER

PROJECT NAME

GENERAL NOTE

DESIGNER

ARCHITECT



STRUCTURAL ENGINEER

Name _____

ELECTRICAL ENGINEER

Name _____

MECHANICAL ENGINEER

Name _____

SANITARY ENGINEER

Name _____

DRAWING TITLE

ISSUE/REVISION

NO	DESCRIPTION	BY	DATE
1	Design Rev 15	ST	17/02/23
2	Design Rev 16 (Rev-based plans and sections)	ST	14/09/23
3	Design Rev 17 (Rev-based plans and sections)	ST	01/08/23
4	Design issued	ST	20/10/23
5	Design issued	ST	01/12/23

CHECK BY

ARCHITECT	SIGNED
PM	_____
PD	_____
PA	_____
JC	_____
_____	_____
_____	_____

DRAWN BY _____

PRINTED DATE _____

DRAWING NO.

SCALE:
REF. FILE