


BLOCK/SITE PLAN
 AREA 90m x 90m
 SCALE: 1:500 on A4
 CENTRE COORDINATES: 446678 , 120090

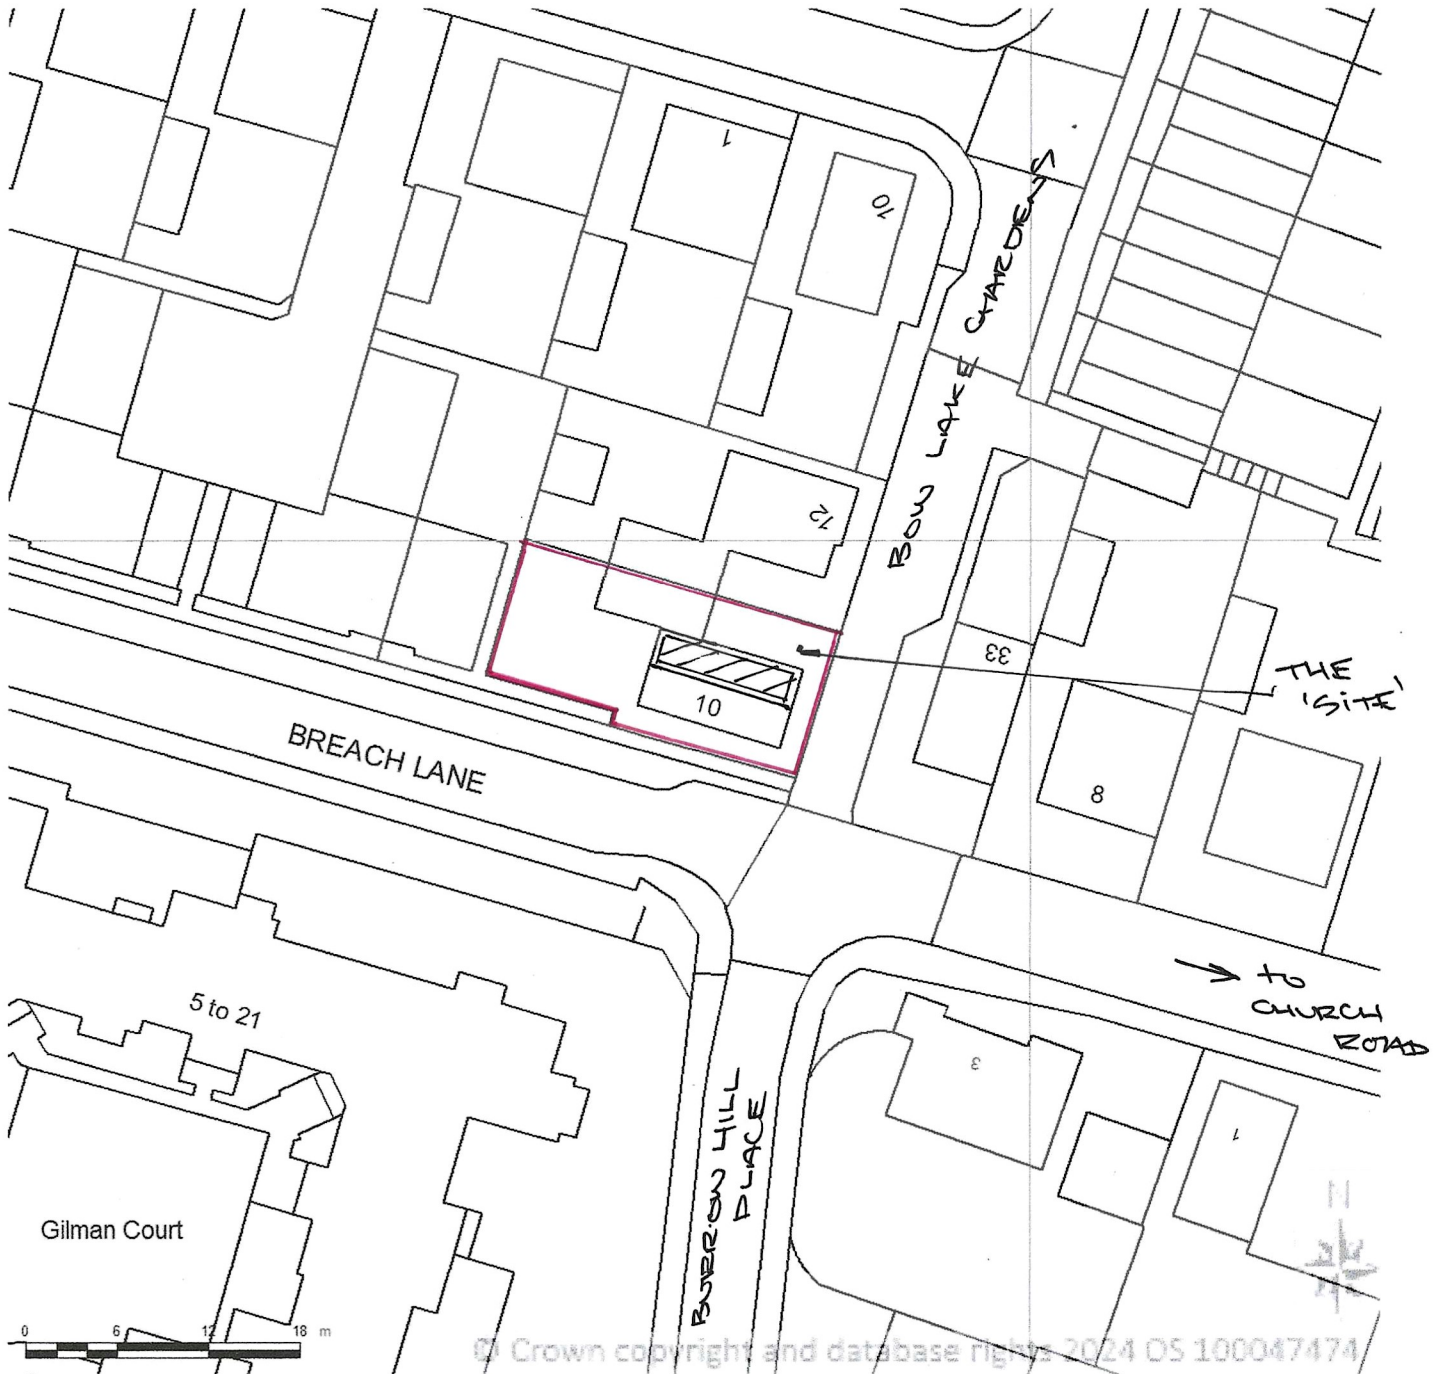

Supplied by Streetwise Maps Ltd
www.streetwise.net
 Licence No: 100047474
 08:59:29 11/06/2024

PROPOSED LOFT
 CONVERSION
 10 BREACH LANE
 BISHOPSTOKE
 EASTLEIGH.
 SO50 6LU.