


TWO STOREY REAR EXTENSION WITH ASSOCIATED INTERNAL ALTERATIONS FOLLOWING DEMOLITION OF THE EXISTING CONSERVATORY AND UTILITY ROOM. NEW PORCH. ALTERATIONS TO FENESTRATION:
"MICHANN", ALBERT ROAD, HEDGE END. SO30 ODJ.



PROPOSED SOUTH ELEVATION - FRONT
Scale 1:100 @ A3

NOTE
ALL FACING MATERIALS TO
MATCH EXISTING -
HORIZONTAL CLADDING TO
BE AGREED

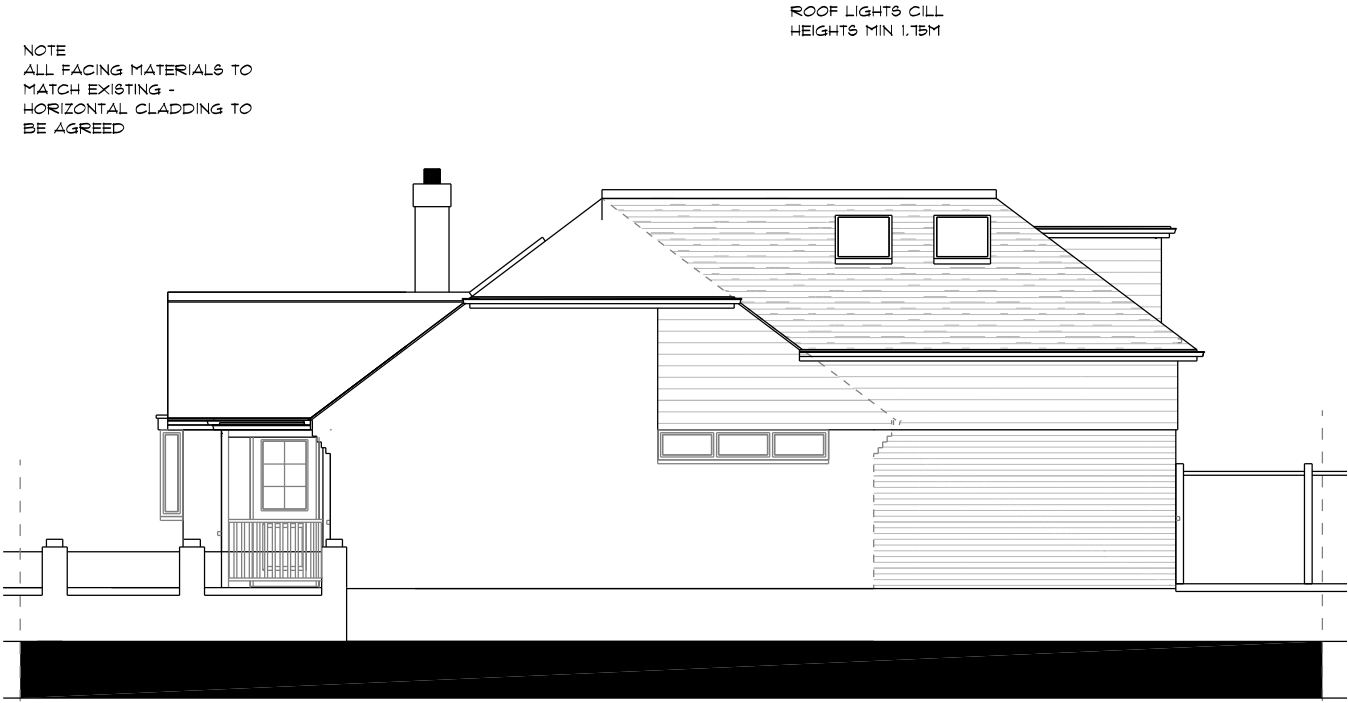

PROPOSED EAST ELEVATION - SIDE
Scale 1:100 @ A3



PROPOSED WEST ELEVATION - SIDE
Scale 1:100 @ A3



PROPOSED NORTH ELEVATION - REAR
Scale 1:100 @ A3

PROPOSED ELEVATIONS - JUNE 2024 - DWG NO. ADP/2402/P/04B
Scale 1:100 @ A3 1:50 @ A1

