




PROPOSED FRONT ELEVATION



PROPOSED REAR ELEVATION

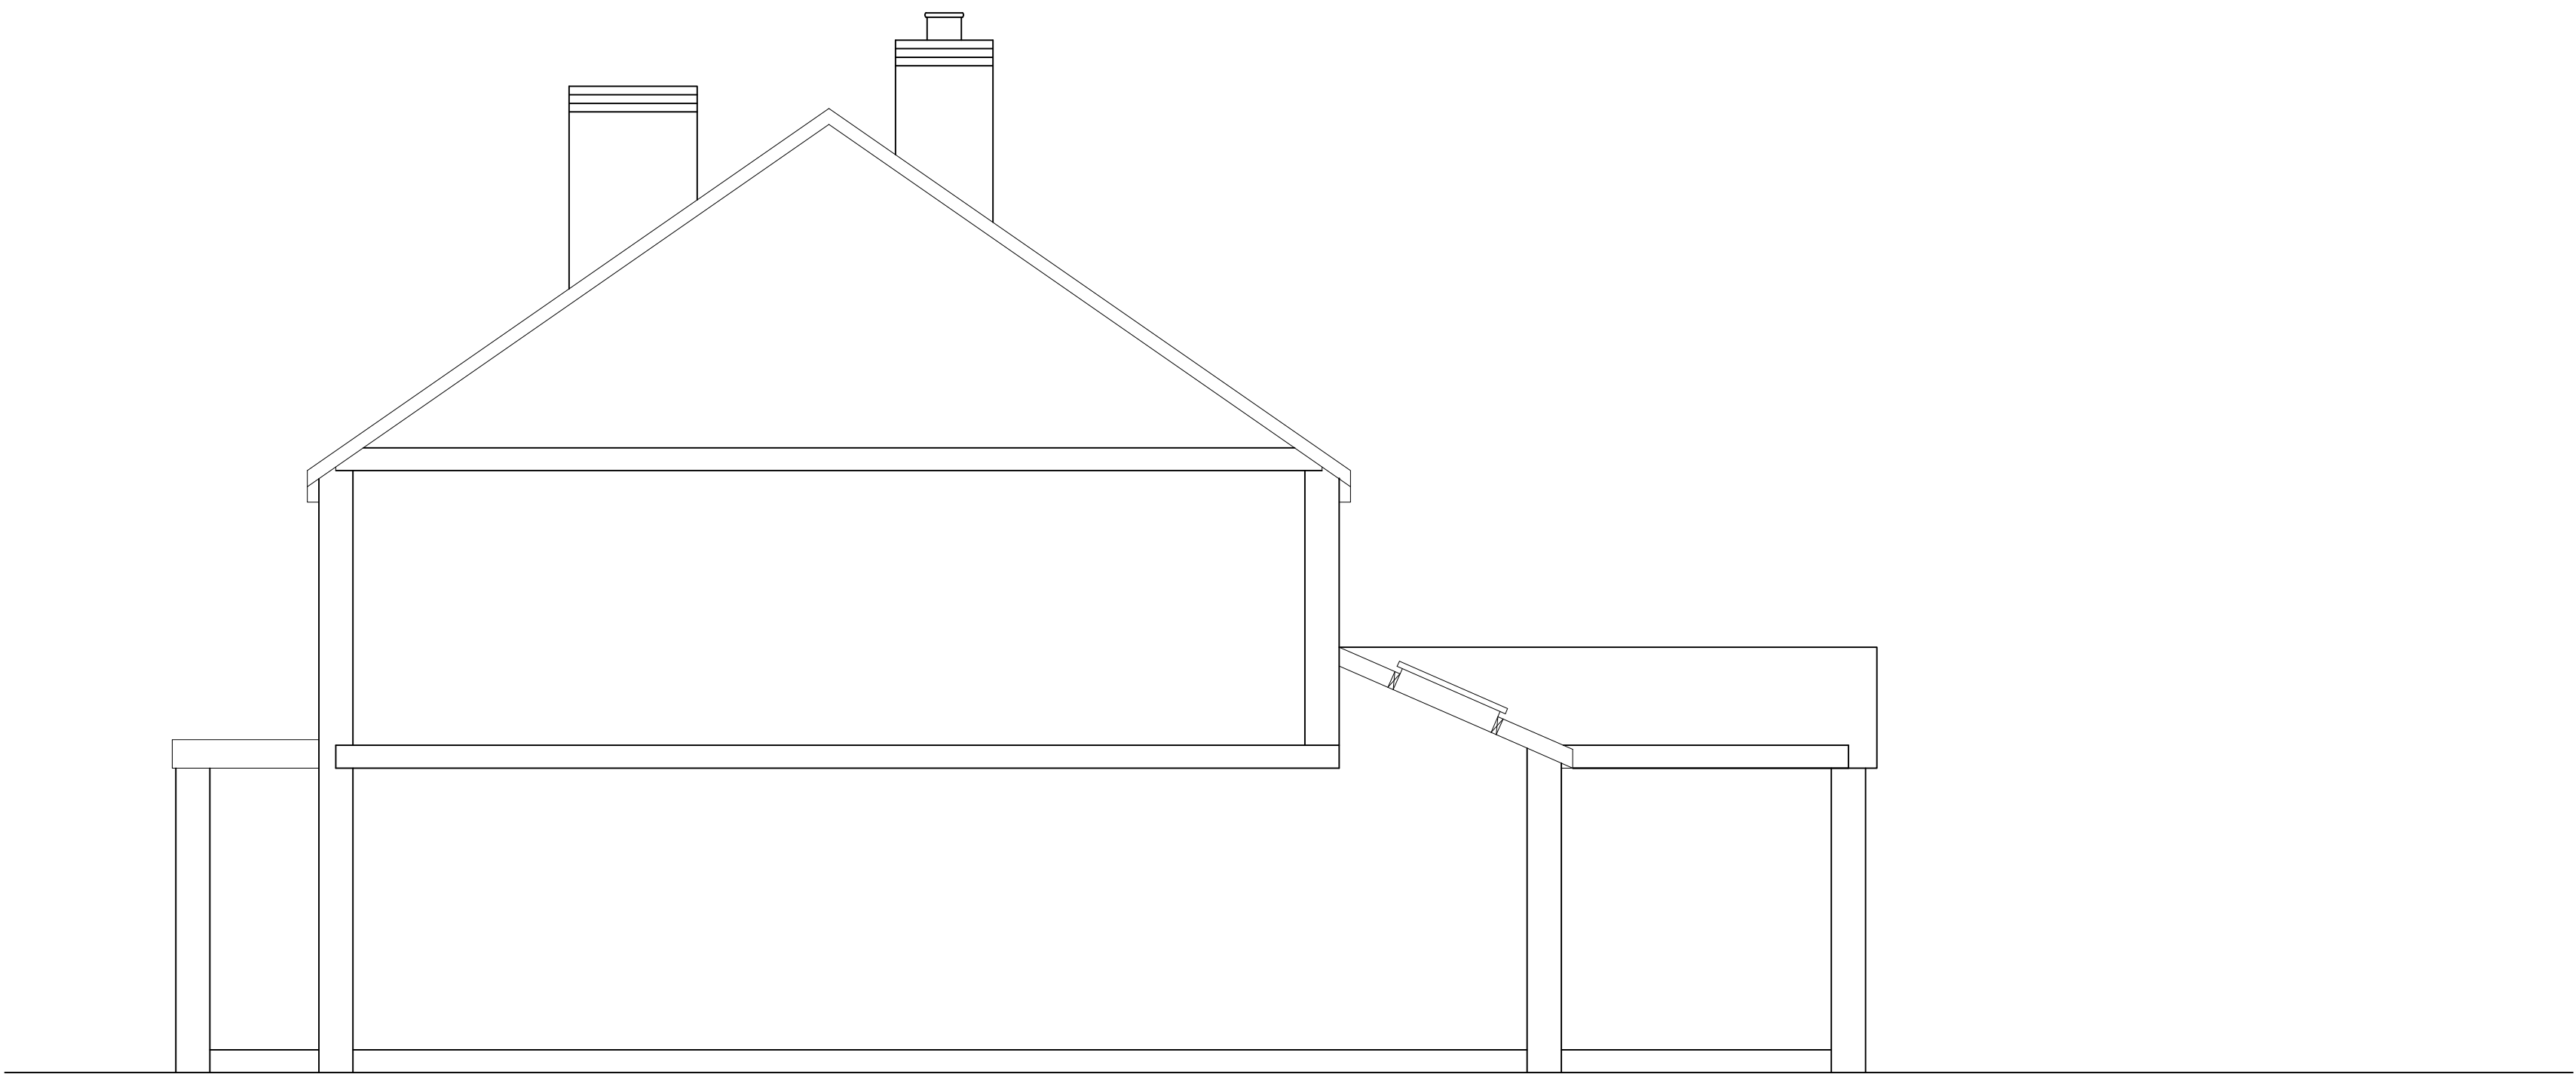

PROPOSED SECTION

1 2 

Drawing Title:	Filename:	Date:	Scale:
PROPOSED ELEVATIONS & SECTION	A0/26LR/08	JUNE 2024	A0 - 1:50
26 LAKEWOOD ROAD		Rev 3	

THIS DRAWING IS THE COPYRIGHT OF SAUNDERS (SCOTLAND) LIMITED AND MAY NOT BE COPIED, ALTERED OR
REPRODUCED IN ANY WAY OR PASSED TO A THIRD PARTY WITHOUT THEIR WRITTEN AUTHORITY.
ALL DIMENSIONS TO BE CHECKED ON SITE BEFORE COMMENCING WORK.