

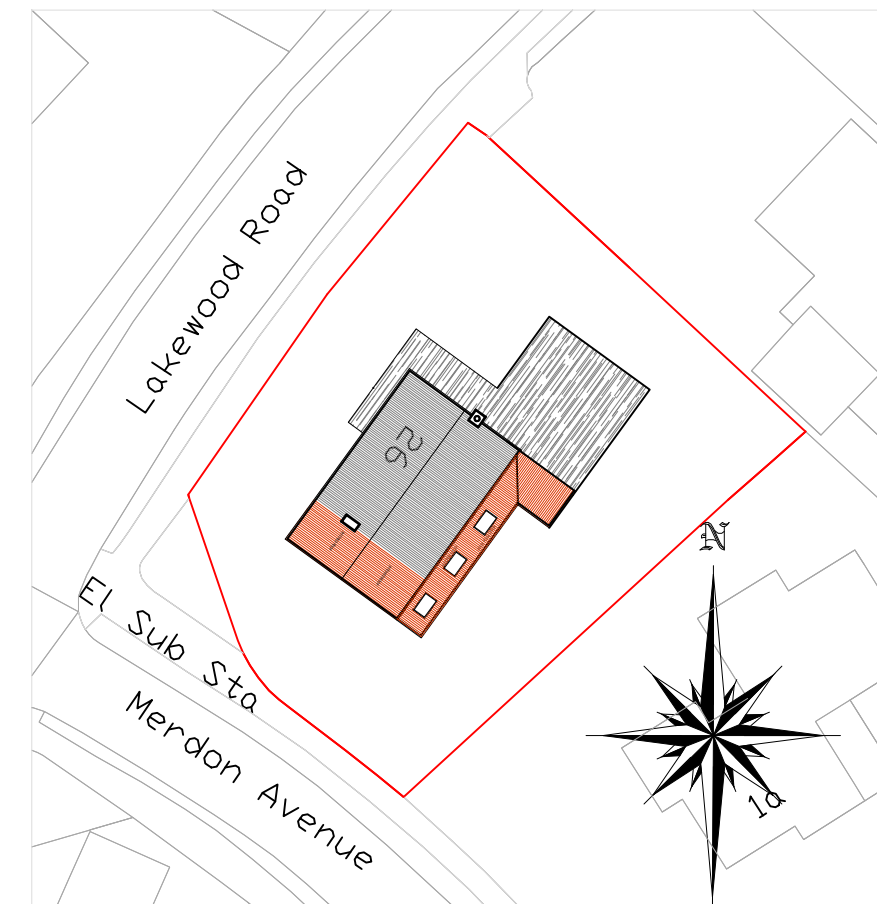
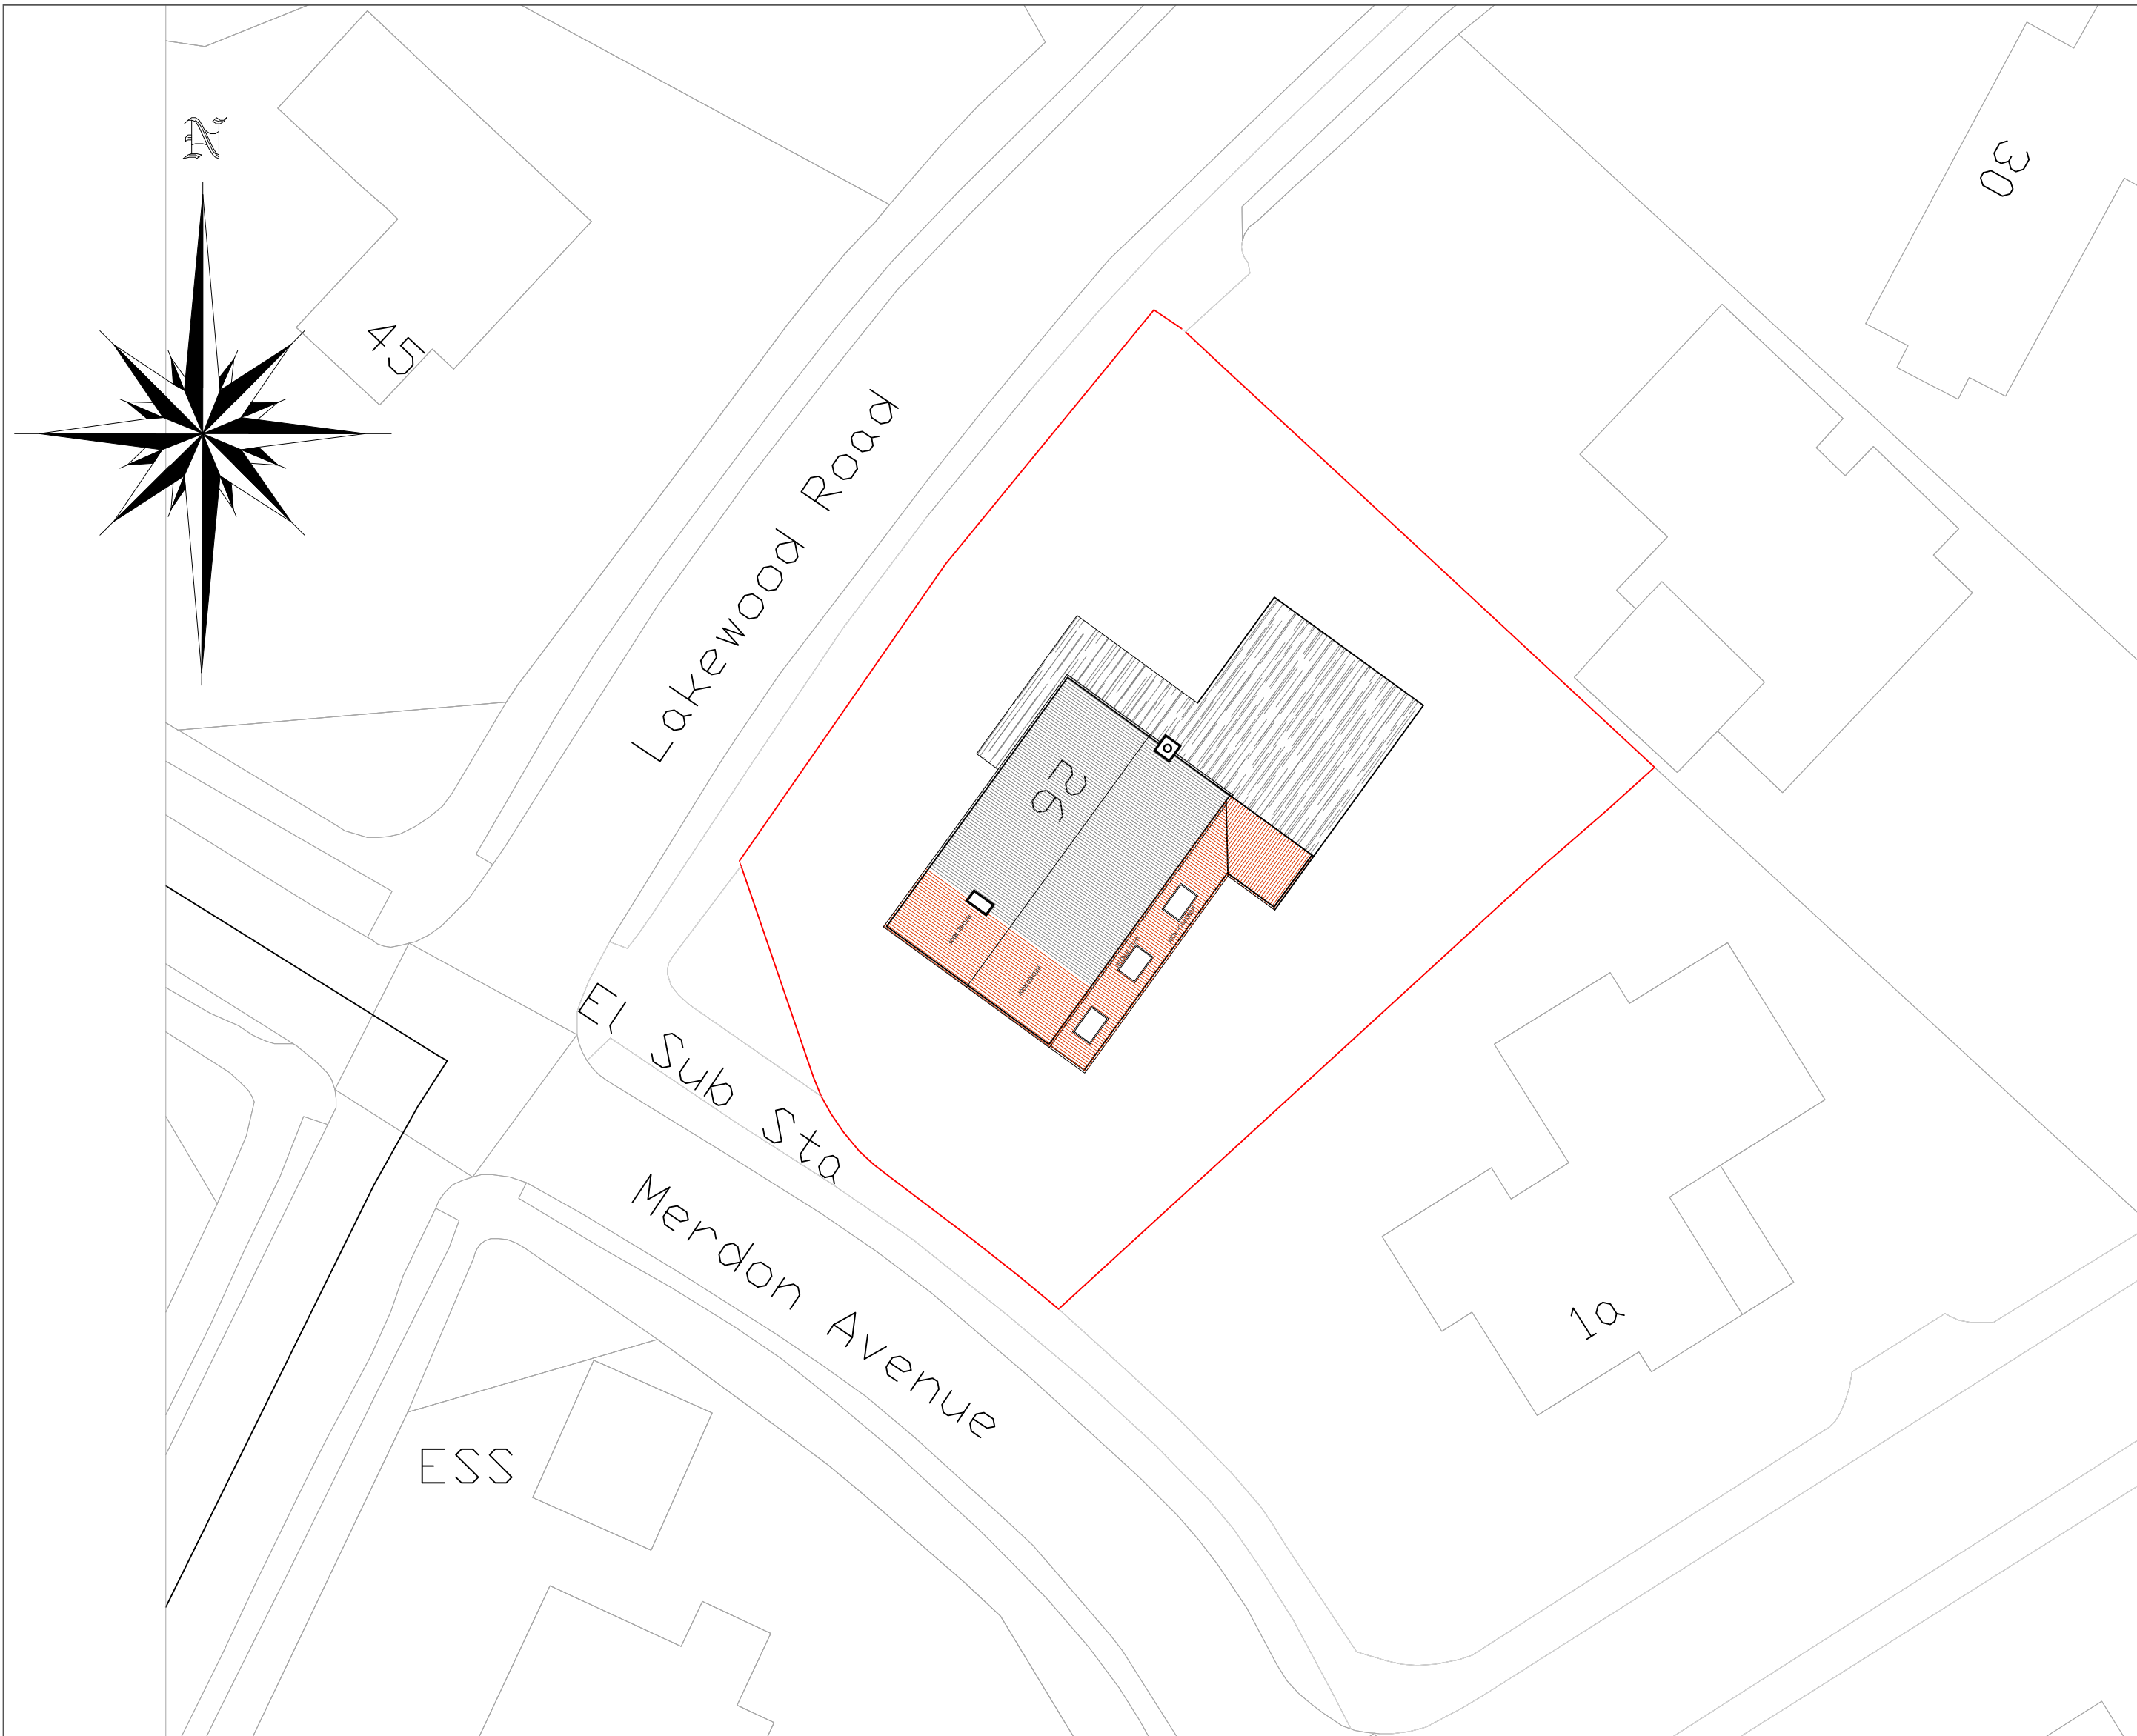


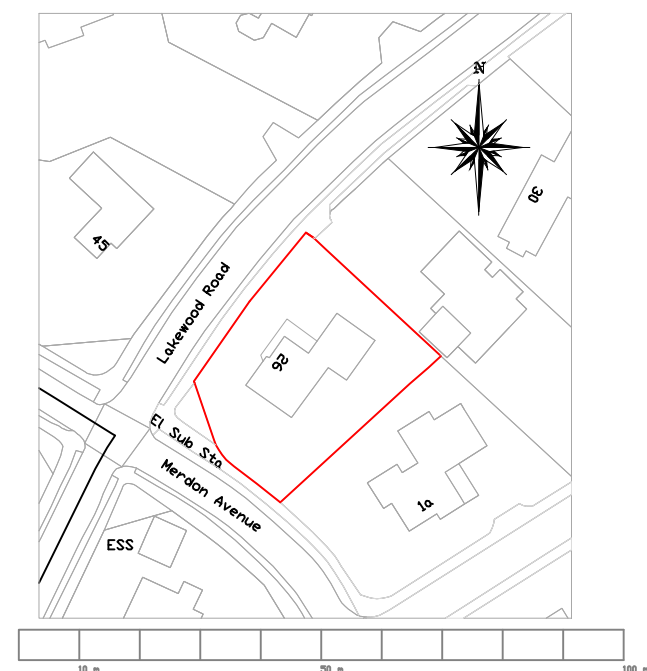

PROPOSED BLOCK PLAN
Scale 1:500

 

ReQuestAPlan
Map number: TQRQM23255142506760
Map Produced for: Planning
? Crown copyright and database rights 2023 OS 100042766
Project ID:
Date of Purchase: 12-09-2023
1 Years subscription from 12-09-2023 for 1 workstation.

LOCATION PLAN
Scale 1:1250

ReQuestAPlan
Map number: TQRQM23255142506760

Title: 26 Lakewood Road
Map Produced for: Planning
? Crown copyright and database rights 2023 OS 100042766
Project ID:
Date of Purchase: 12-09-2023
1 Years subscription from 12-09-2023 for 1 workstation.



PROPOSED SITE PLAN Scale 1:250

THIS DRAWING IS THE COPYRIGHT OF BALBINDER (BOWIE) HEER AND MAY NOT BE COPIED, ALTERED OR REPRODUCED IN ANY WAY OR PASSED TO A THIRD PARTY WITHOUT THEIR WRITTEN AUTHORITY. ALL DIMENSIONS TO BE CHECKED ON SITE BEFORE COMMENCING WORK.

Drawing Title: PROPOSED SITE & BLOCK PLAN LOCATION PLAN	Filename: A2/26LR/10	Date: JUNE 2024	
	26 LAKEWOOD ROAD		

Rev 3