



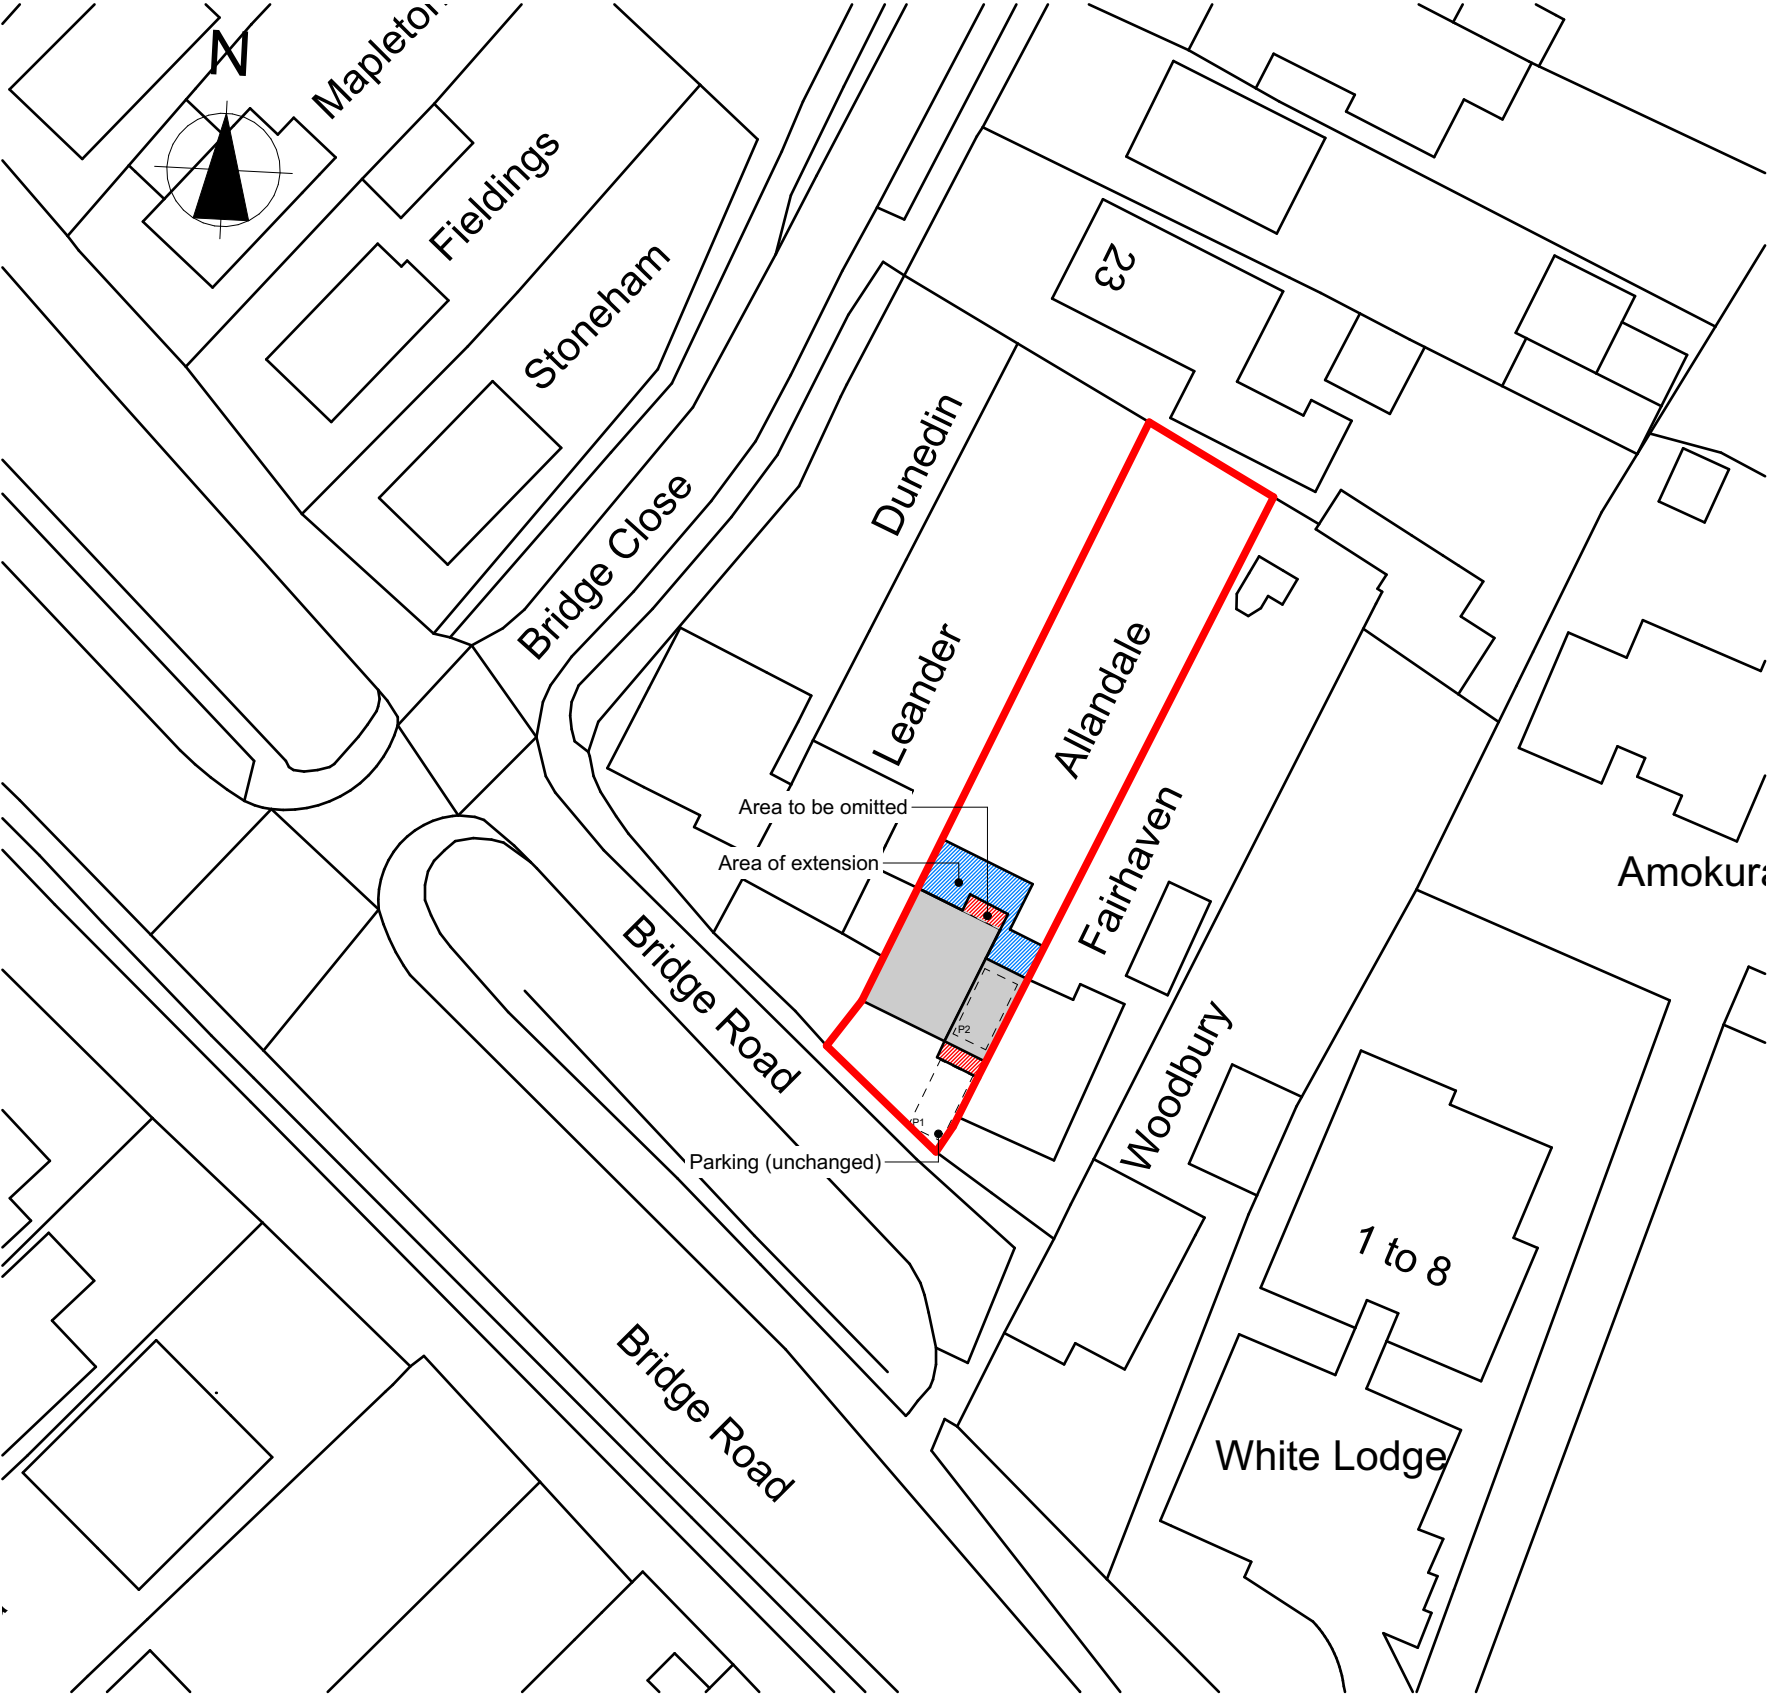


Block Plan 1:500

1:500

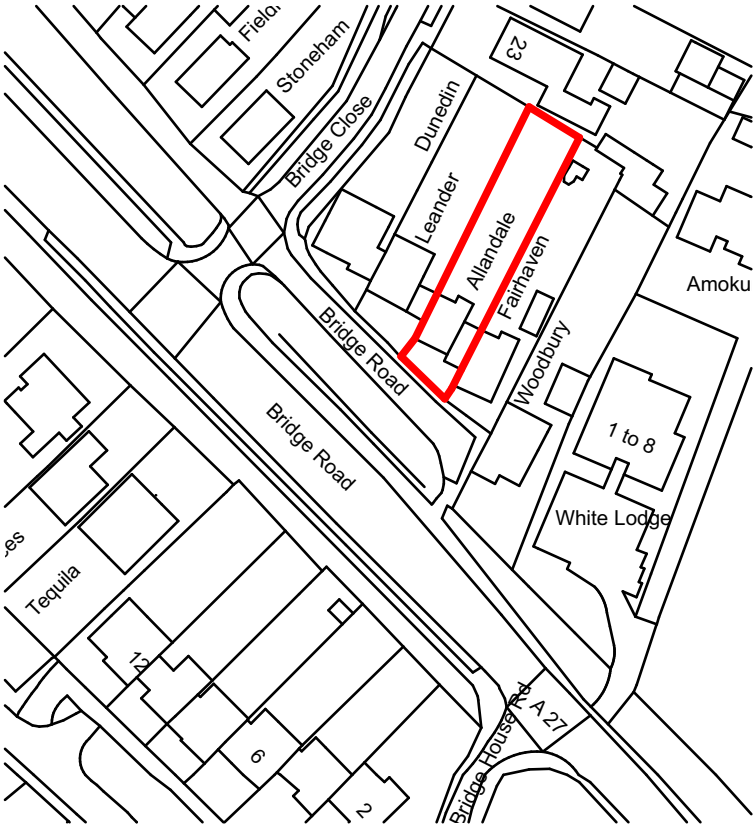

Scale 1:1250

© Crown Copyright and database rights 2024. OS
AC0000813445

 

PLANNING APPROVAL			
P2	Updates OS Map	10.06.24	MK
P1	Preliminary Issue		
Revision	Description	Date	Drawn

Designer :



Project :
**Allan Dale, Bridge Road, SO31
8AL**
Proposed House Extension

Drawing :
Site Plan

Date : March 2020	Scale : 1:500, 1:1250 @ A1	Revision:
Drawing No. : 17 / 001 / 101	Status : PLANNING	P2