



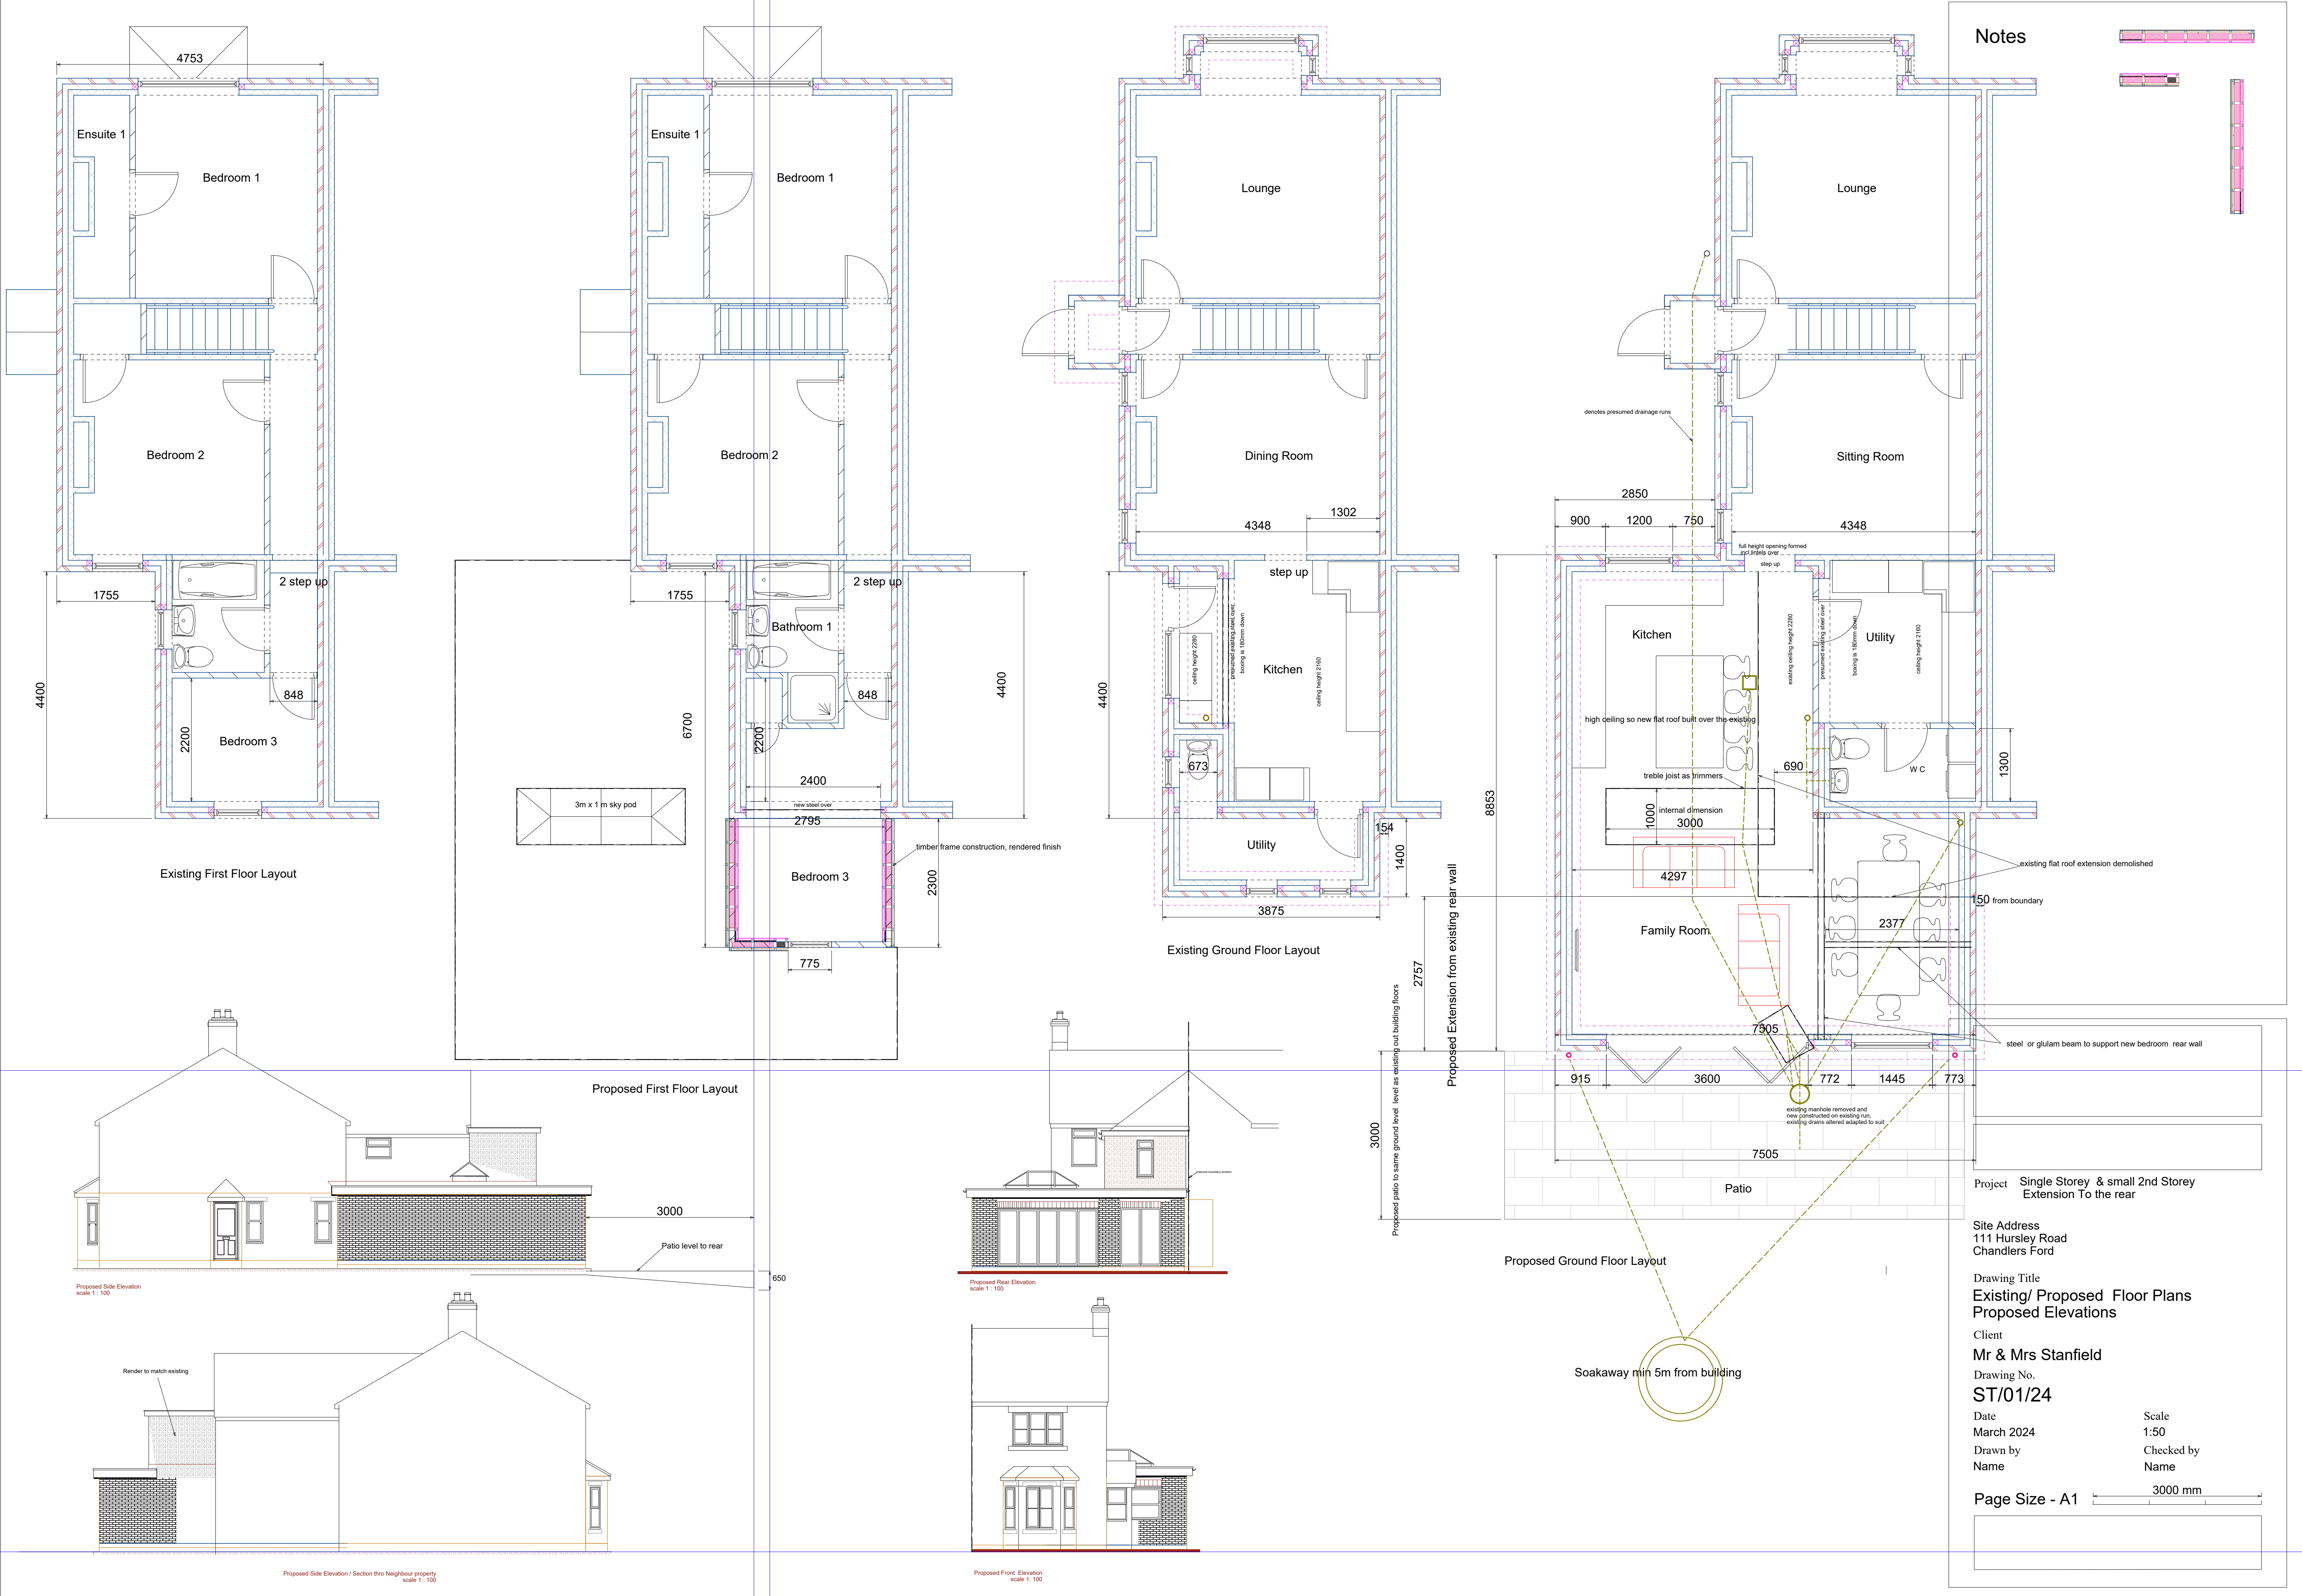

Notes

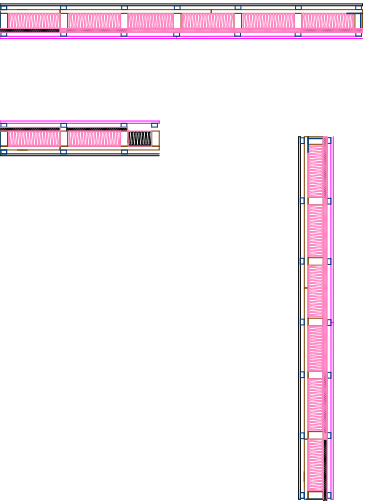

Project Single Storey & small 2nd Storey Extension To the rear

Site Address
111 Hursley Road
Chandlers Ford

Drawing Title
Existing/ Proposed Floor Plans
Proposed Elevations

Client

Mr & Mrs Stanfield

Drawing No.

ST/01/24

Date

March 2024

Drawn by

Name

Scale

1:50

Checked by

Name

Page Size - A1

3000 mm