
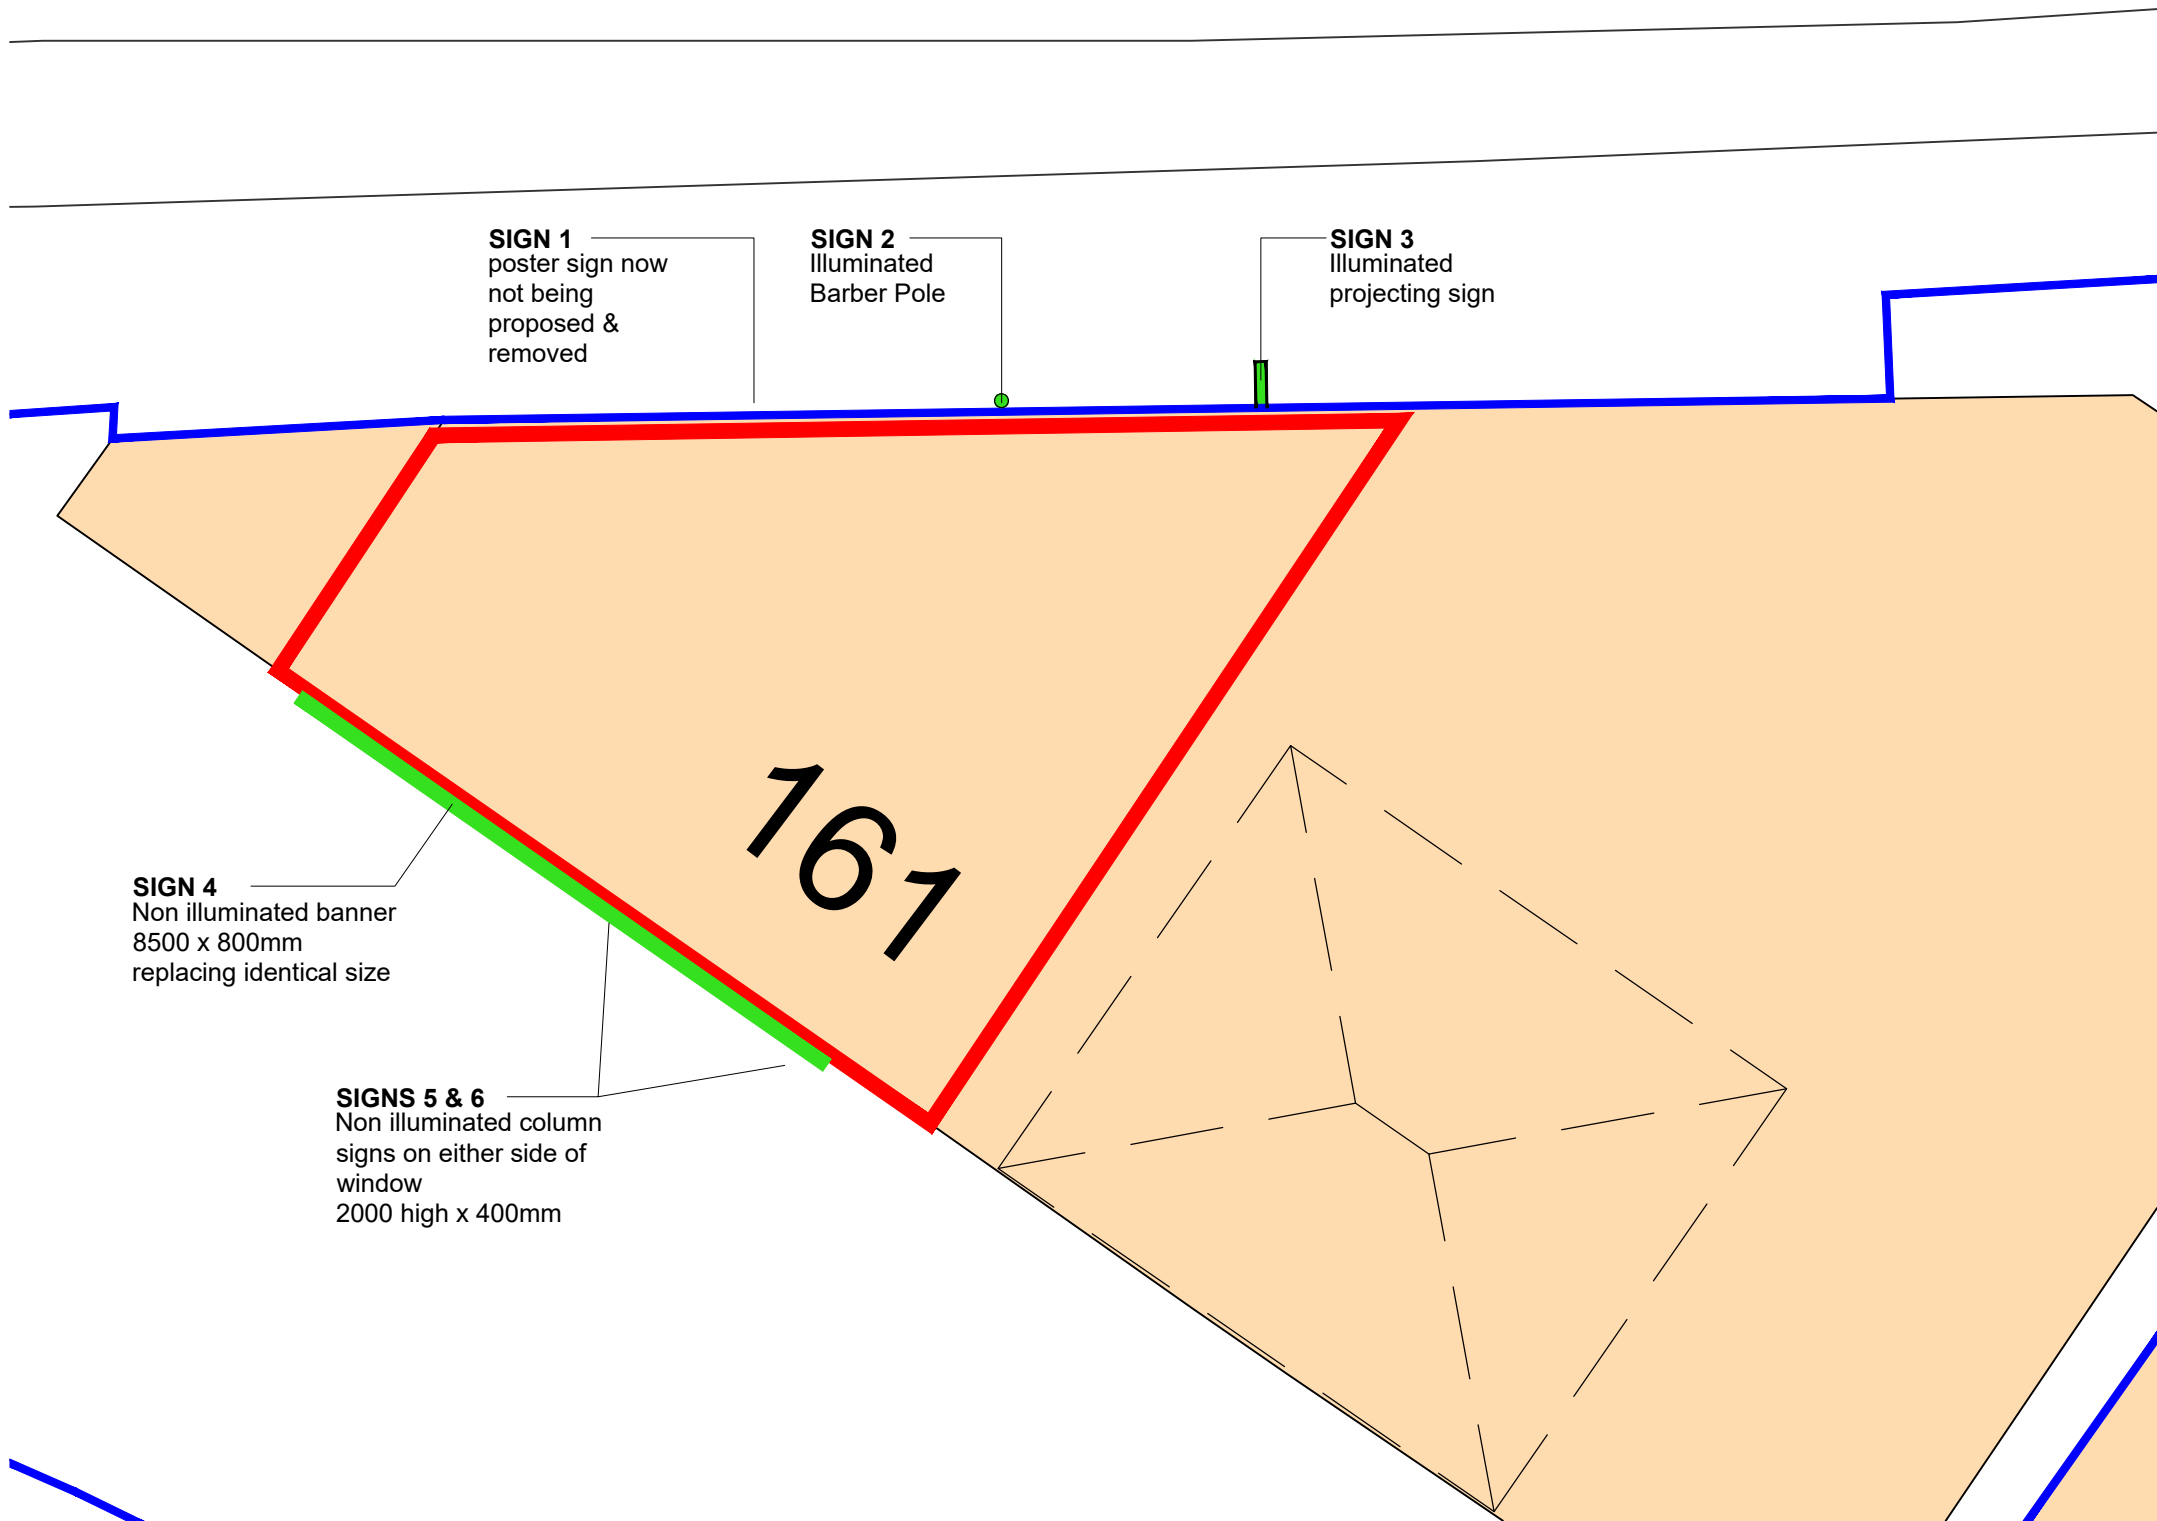


 

SIGN 1
poster sign now
not being
proposed &
removed

SIGN 2
Illuminated
Barber Pole

SIGN 3
Illuminated
projecting sign

SIGN 4
Non illuminated banner
8500 x 800mm
replacing identical size

SIGNS 5 & 6
Non illuminated column
signs on either side of
window
2000 high x 400mm

161

SITE PLAN

NOTES:
This drawing has been prepared for the purposes of PLANNING APPLICATION and is not to be used for any other purpose. Dimensions are indicative and should be referenced against measured surveys only.
This drawing is the property of LUNDI ARCHITECTS and must not be reproduced, in part or whole, or deviated from, without their permission.

AMENDMENTS		DATE
A	Poster sign shown removed	14.06.24

CLIENT
TWANA HAJI

PROJECT
ADVERTISING SIGNS
161 FAIR OAK ROAD,
BISHOPSTOKE, EASTLEIGH
SO50 8LQ

DRAWING TITLE
PROPOSED PLAN

DATE
APRIL 2024

SCALE
1:100 @ A3

DRAWING No.
LA2432 02

REVISION
A

LUNDI
ARCHITECTS

Lundi Architects Ltd
THE STUDIO
12A FIVE HEADS ROAD
HORNDEN
HANTS, PO8 9NW
www.lundi-architects.co.uk
studio@lundi-architects.co.uk