



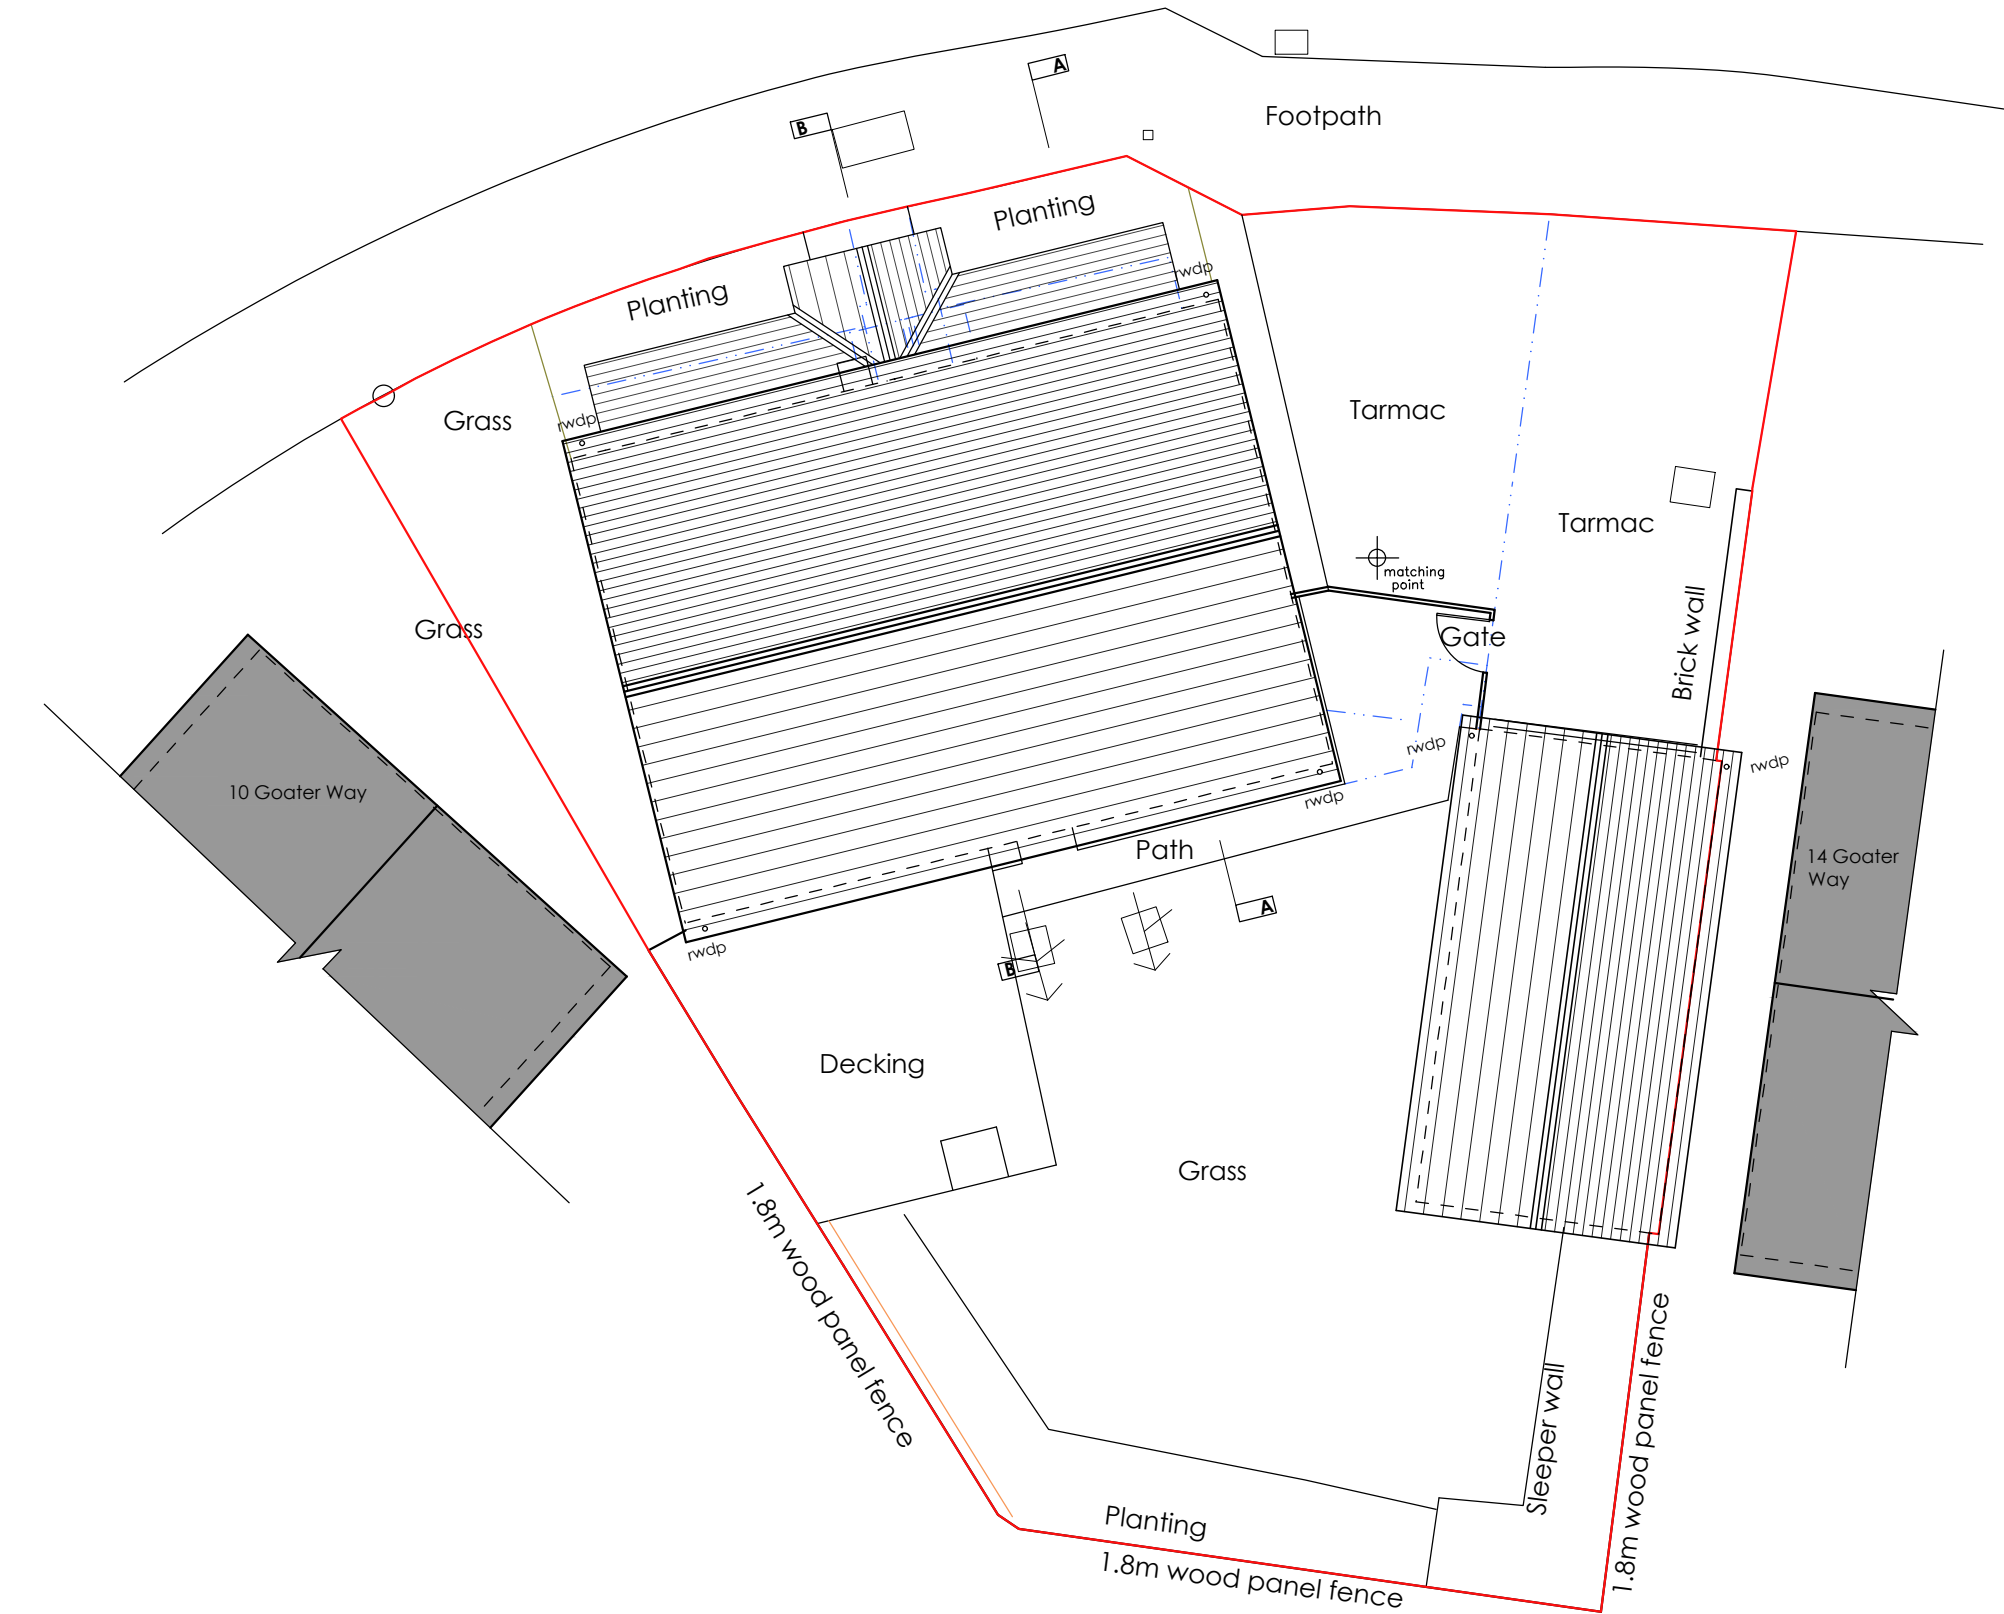


PROPOSED SITE LAYOUT/ BLOCK PLAN & ROOF PLAN


Scale @ 1:100
Assumed Site Boundary

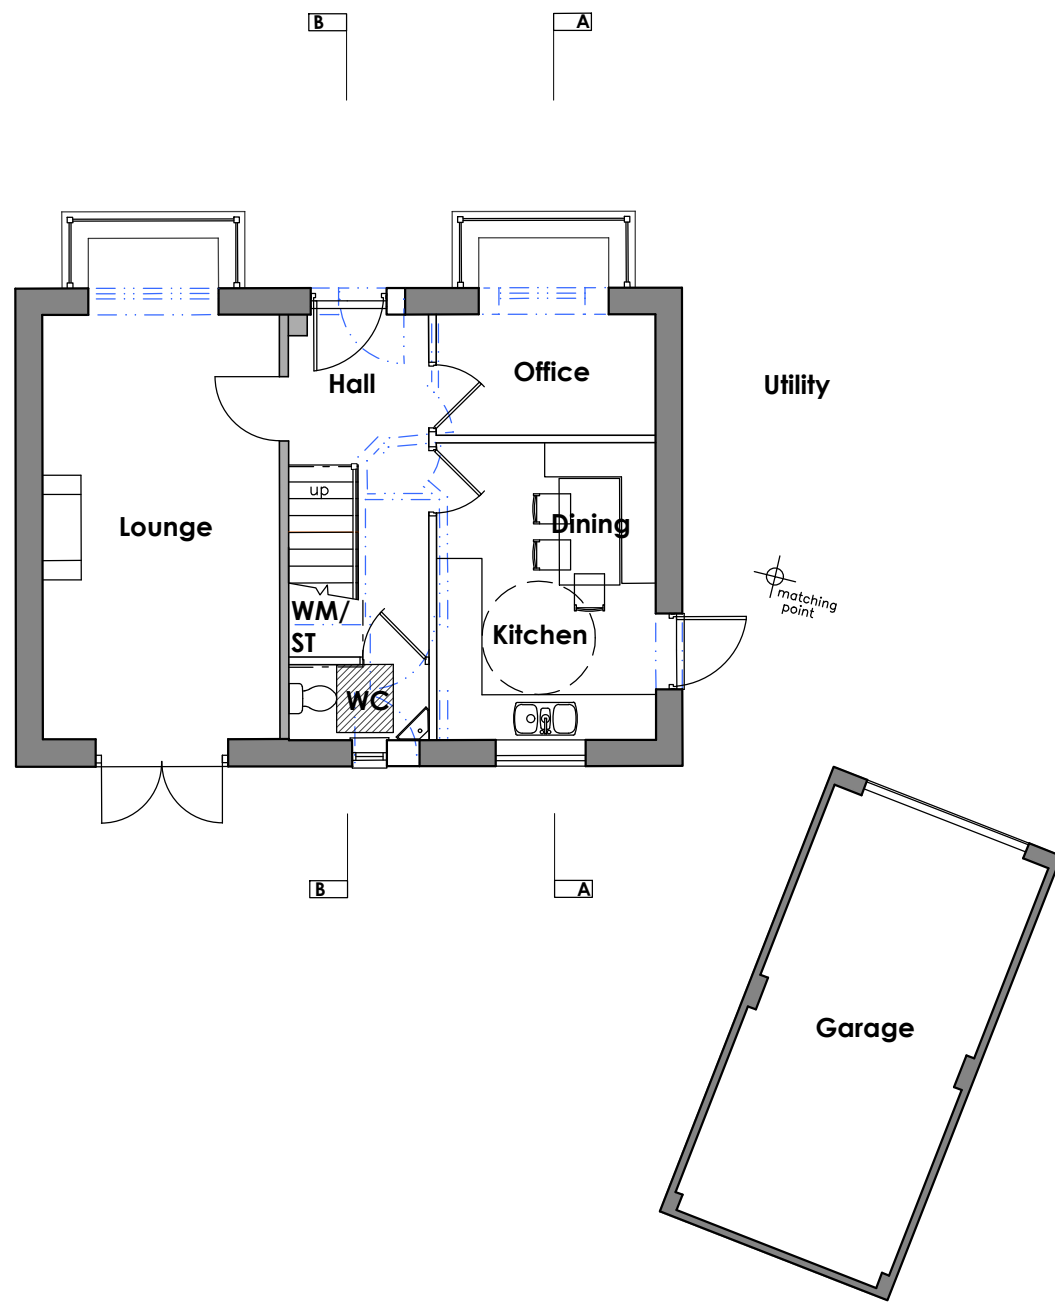


GROUND FLOOR PLAN

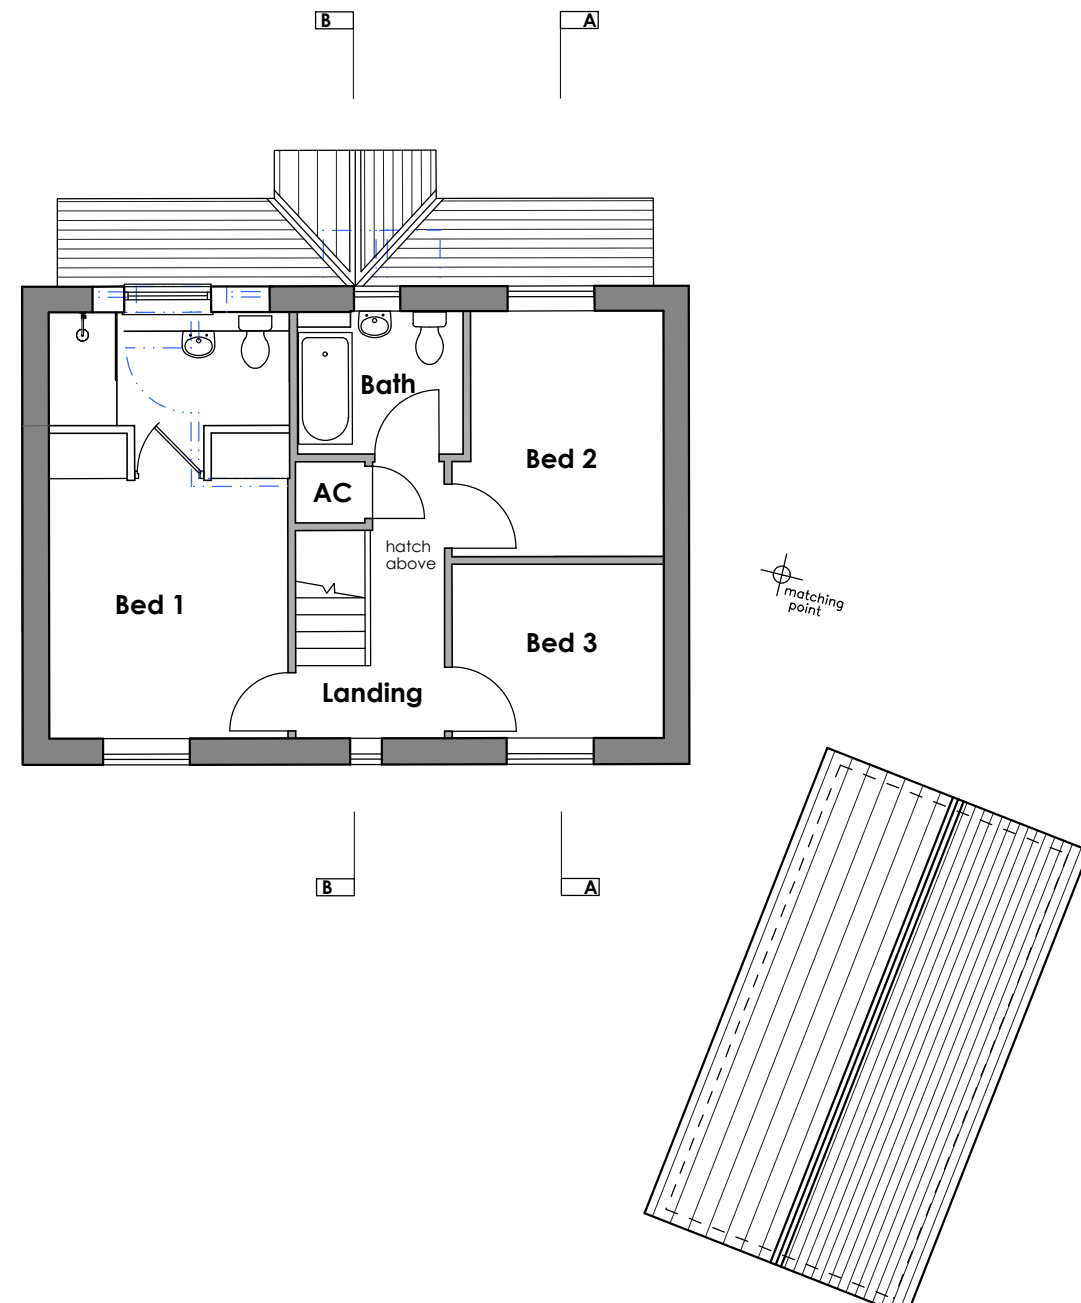

FIRST FLOOR PLAN

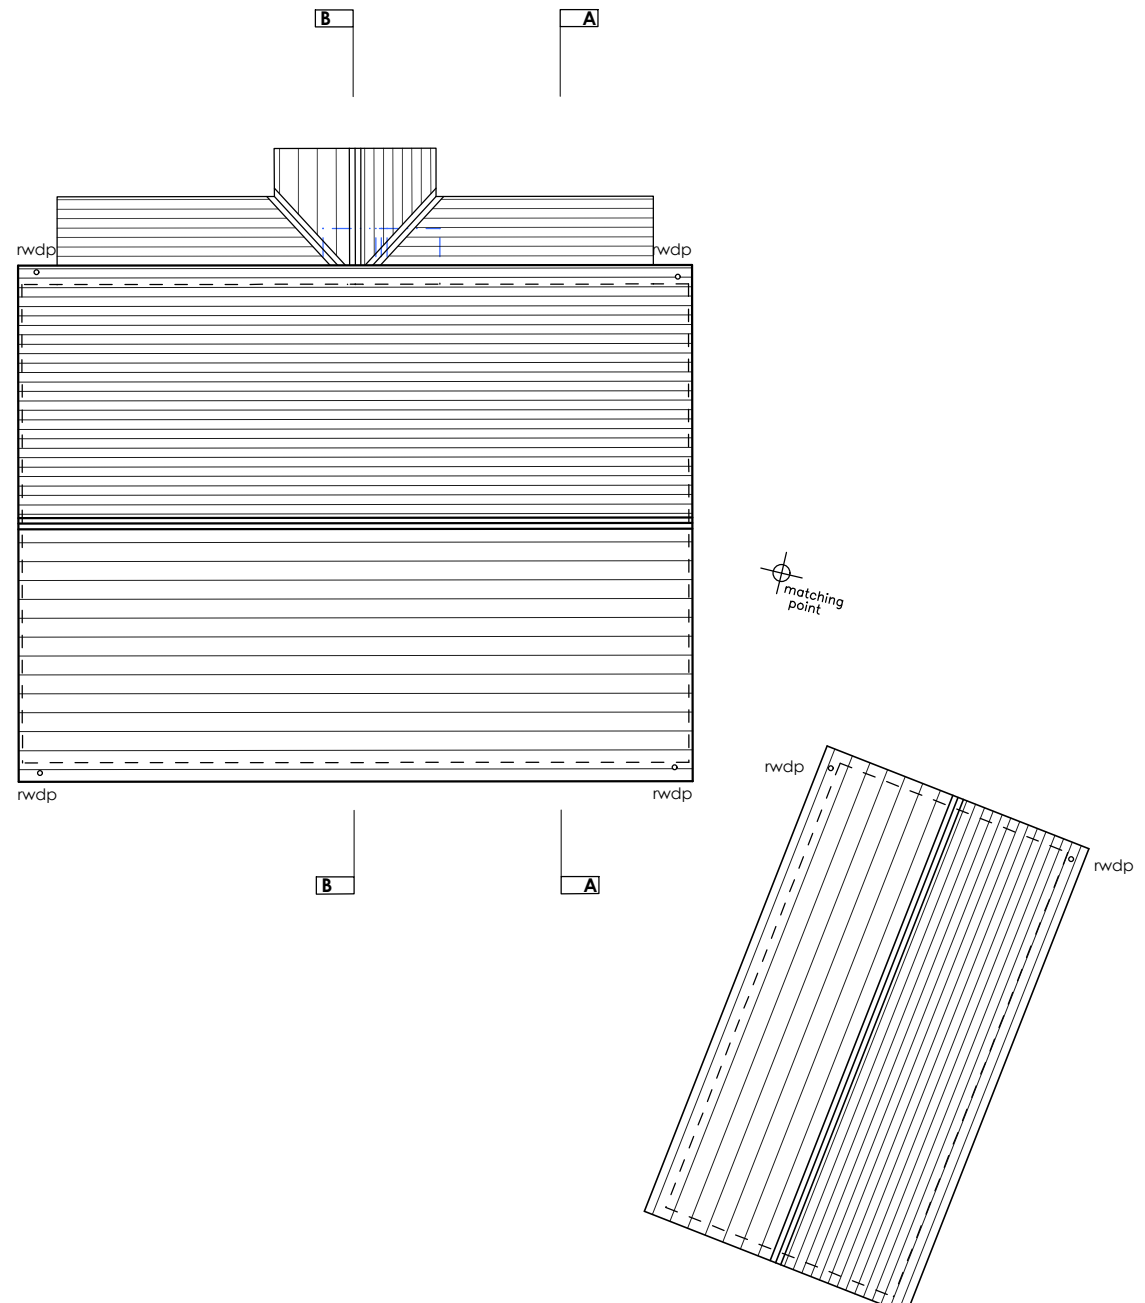


ROOF PLAN

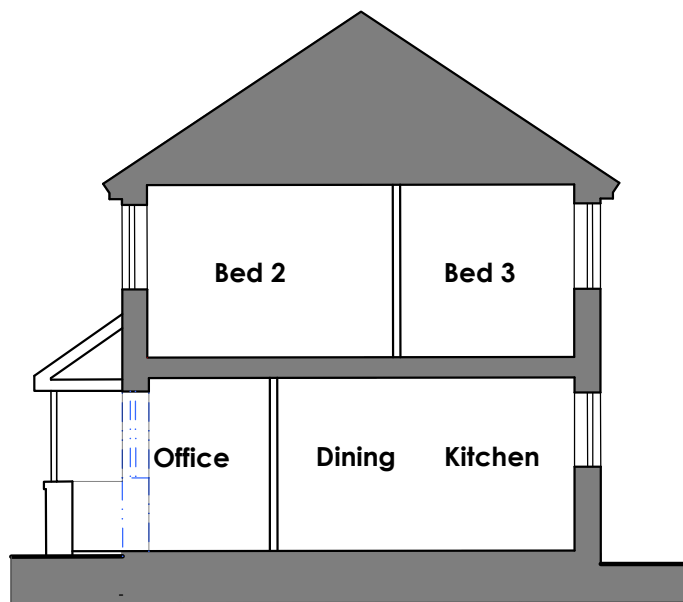

44.00m DATUM

SECTION A-A

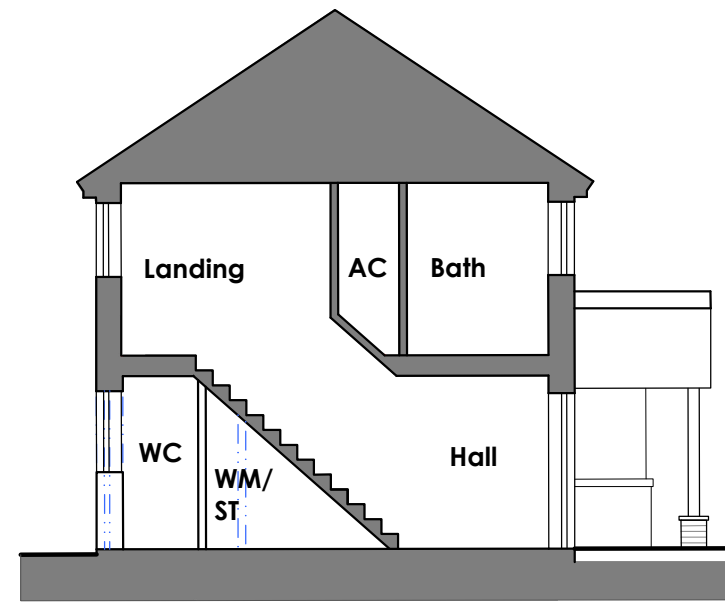

44.00m DATUM

SECTION B-B




FRONT ELEVATION (North)



SIDE ELEVATION (East)



REAR ELEVATION (South)

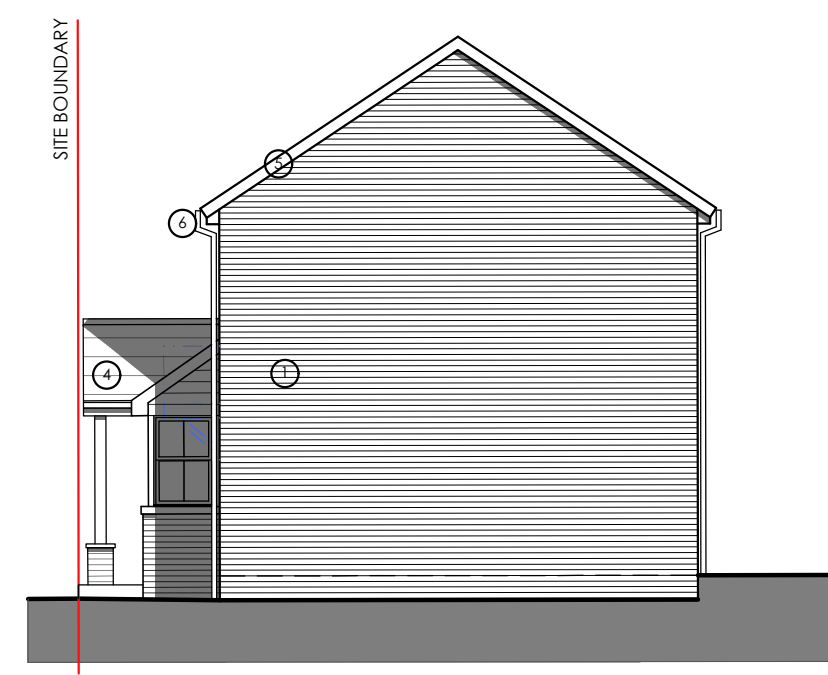

SIDE ELEVATION (West)

WGADD

Address
WHITE + GRAYARCHITECTURE / DESIGN / DEVELOP LTD
159 Chamberlayne Road, Eastleigh, SOUTHAMPTON,
SO50 5JG.
16 Truleigh Drive, Portslade, BRIGHTON, BN41 2YQ.
Telephone
STEVEN (SOUTHAMPTON) 07909961007,
MARTIN (BRIGHTON) 07788175278
Email
whiteandgray@wgadd.co.uk
Website
www.wgadd.co.uk

Project Title
12 Goater Way, Fair Oak, Eastleigh, SO50 7HT

Drawing Title
**Proposed Site Layout/ Block Plan & Roof Plan,
Floor Plans, Sections & Elevations.**

This drawing has been produced for planning purposes only do not use for any other reason without prior consent of WGADD LTD, this drawing is copyright.

Drawing No
WG225 100-03

Issue Status
PLANNING ISSUE

Revision
P01

Scale
1:100 @A1

Date
June 2024

Scale @ 1:100

PROPOSED MATERIALS KEY

- RED/ ORANGE FACE BRICKWORK
- WHITE WINDOWS AND DOORS
- BUFF STONE WINDOW CILLS/ HEADS
- BLACK GREY ROOF TILES
- WHITE FASCIA/ SOFFITS
- BLACK RAINWATER GUTTER & DOWN PIPES

KEY

- Building Outline/ Landscaped Areas To Be Demolished
- Obscured Windows
- Site boundary