



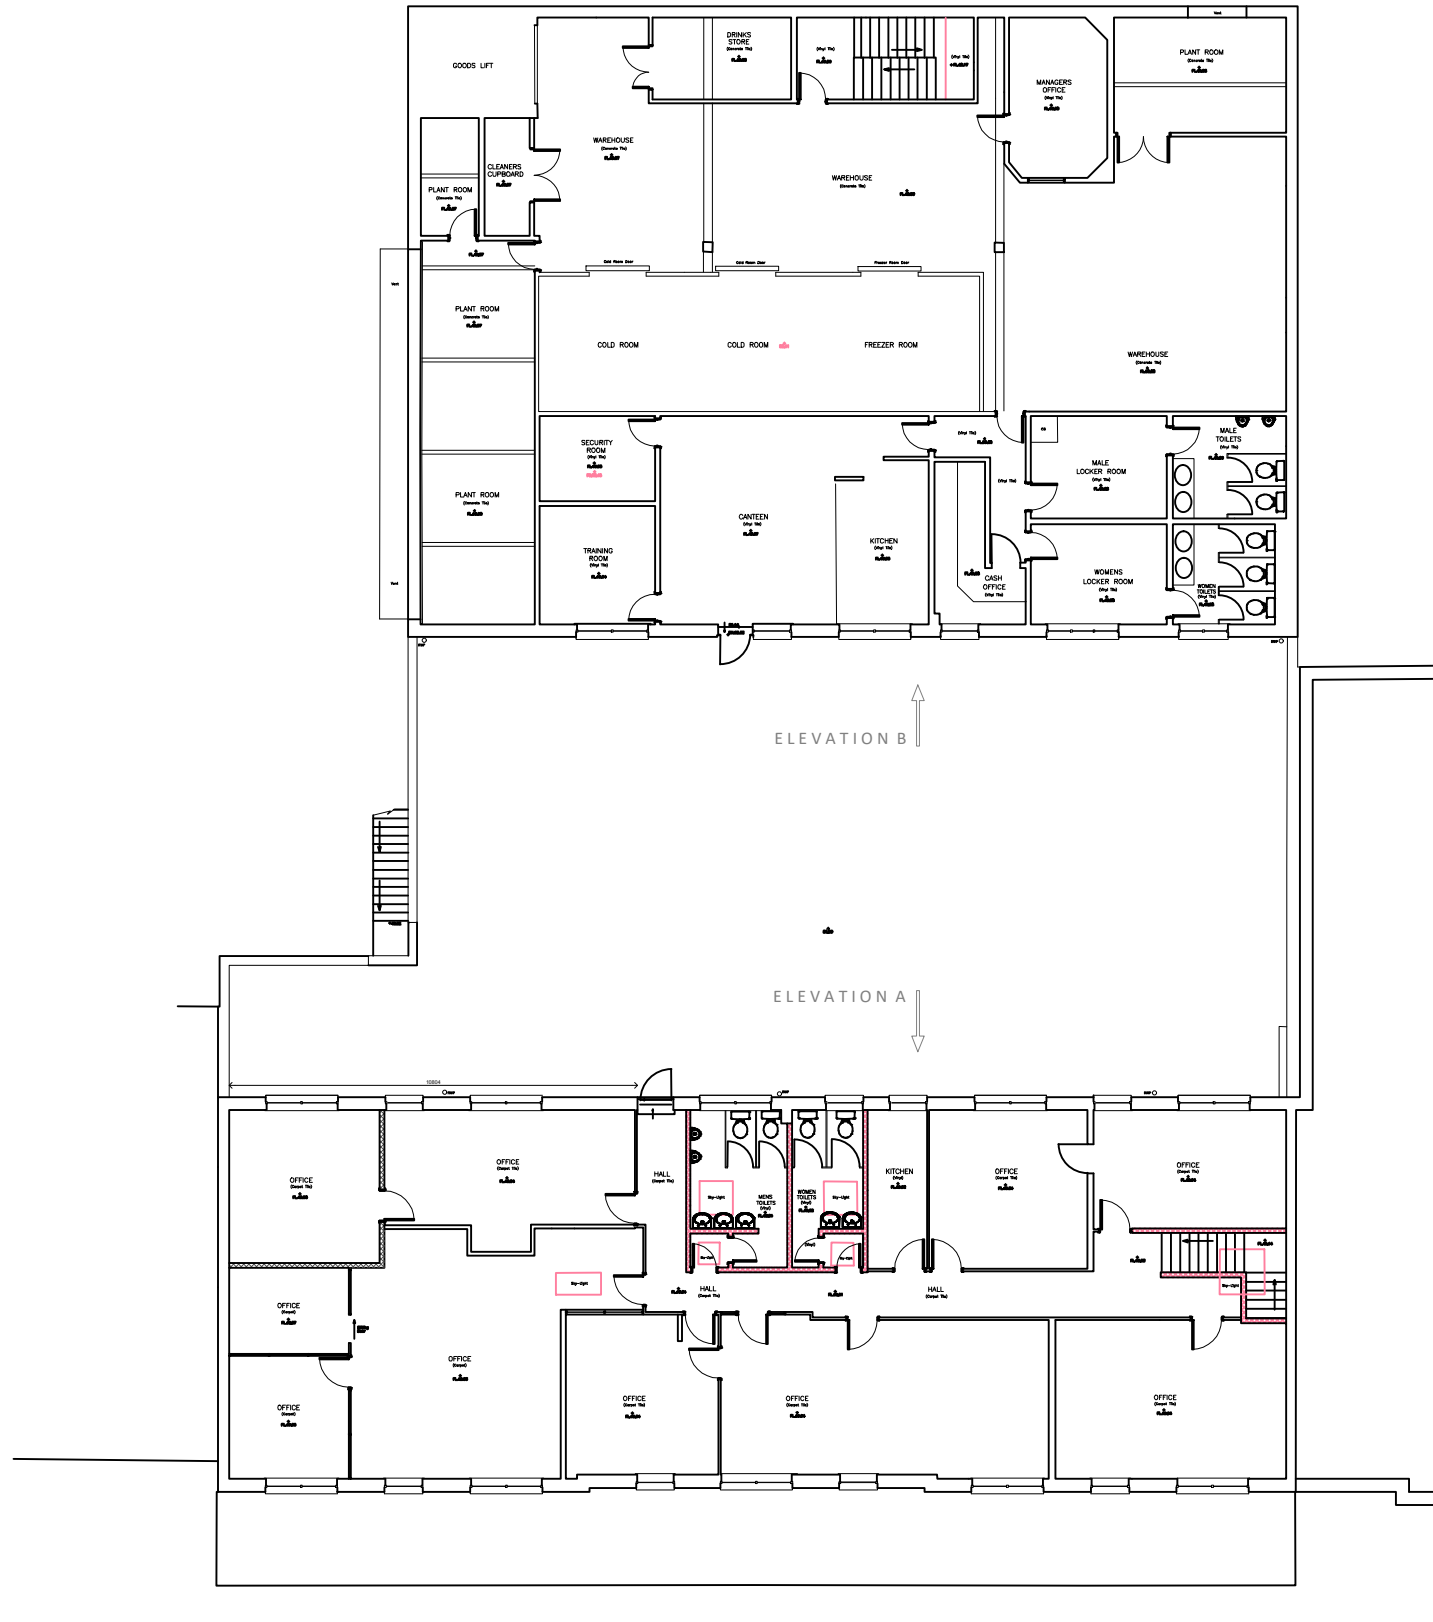

GENERAL NOTES:
USE FIGURED DIMENSIONS ONLY.
DO NOT SCALE OFF DRAWINGS.
ALL DIMENSIONS ARE TO BE CHECKED ON SITE.
INCONSISTENCIES ARE TO BE REPORTED TO
OATEN ARCHITECTS IMMEDIATELY.

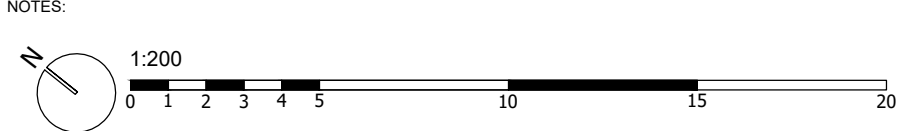

COPYRIGHT OF OATEN ARCHITECTS LTD.

REV.: DATE: DESCRIPTION:

OATEN ARCHITECTS

Oaten Architects Ltd,
33 West Street, Hastings, East Sussex, TN34 3AN
T 01424 256476
E office@oatenarchitects.com
W www.oatenarchitects.com

PROJECT:
**105-111 Winchester Road
Chandlers Ford Hampshire, SO53 2ZA**

STAGE: Planning	SCALE: 1:200 @ A3	DRAWN BY - DATE: - May 2023
CLIENT: Heathwell Ltd	CHECKED BY: RO	

DRAWING TITLE:
**Existing First
Floor Plan**

DRAWING NO:	REV NO:
23.1371 / 003	