
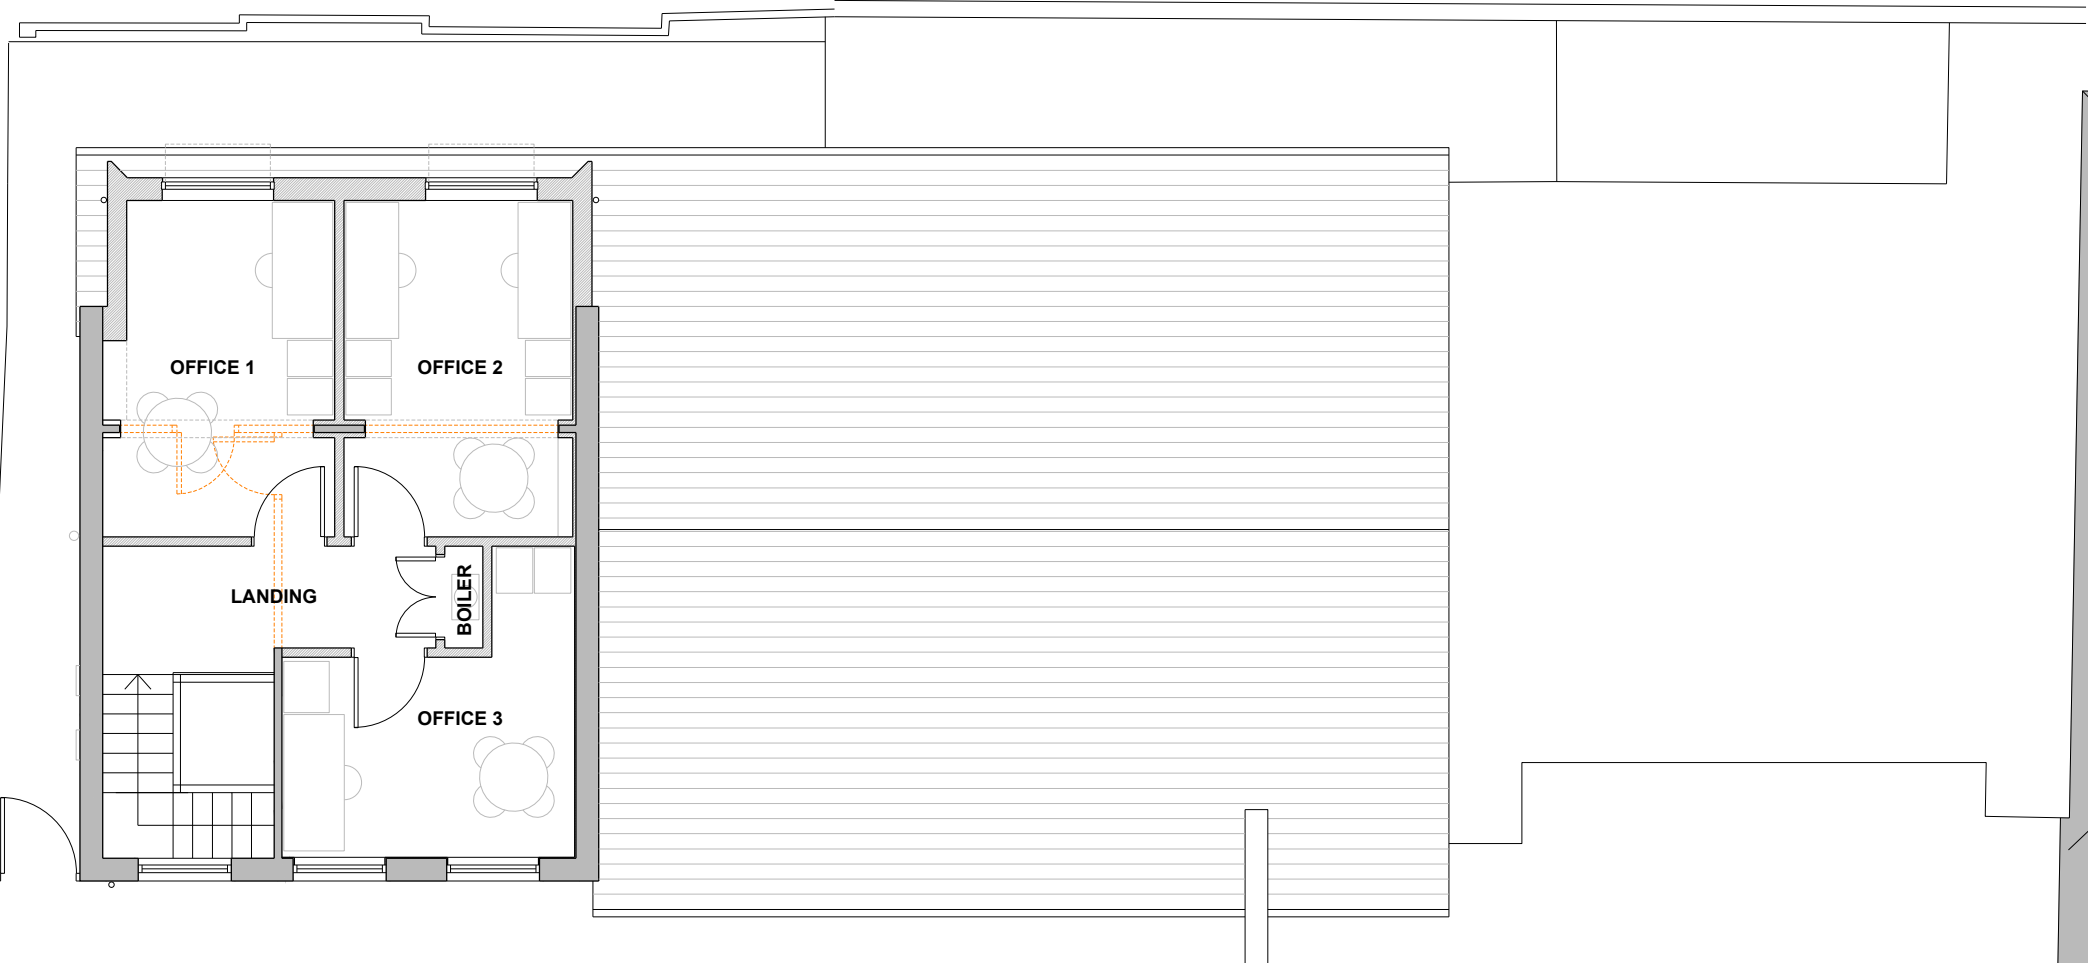
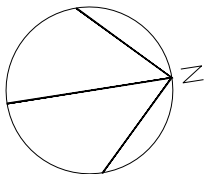


Responsibility is not accepted for errors made by others in scaling from this drawing.
All construction information should be taken from figured dimensions only.

 

S2	PL02	18.06.24	Office 1 and 2 windows updated
S2	PL01	28.03.24	Issued for Planning
S2	PD.1	22.03.24	Initial issue to Client

STATUS	REV	DATE	DESCRIPTION
--------	-----	------	-------------

CLIENT

Catholic Parish of St Swithun Wells

REVISED BY

MA

CHECKED BY

ACF

ORIGINATOR NO

156388

CONSULTANT

STRIDE TREGLOWN

www.stridetreglown.com

© Stride Treglown Limited 2024

PROJECT

Parish Office
Holy Cross Church
53 Leigh Road
Eastleigh
SO50 9DF

DRAWING TITLE

Proposed First Floor Plan

SUITABILITY STATUS
S2 SUITABLE FOR INFORMATION

SCALE
1:100 @A3

PROJECT | ORIGINATOR | ZONE | LEVEL | TYPE | ROLE | CLASSIFICATION | NUMBER

156388-STL-XX-01-DR-A-XXXX-01003

REVISION

PL02