



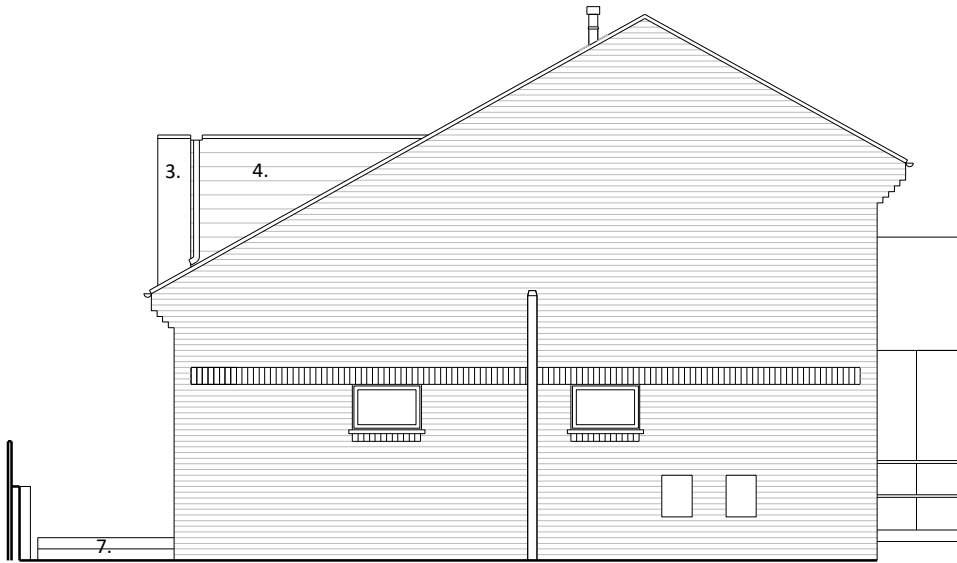


EAST ELEVATION




SOUTH ELEVATION

Responsibility is not accepted for errors made by others in scaling from this drawing.
All construction information should be taken from figured dimensions only.

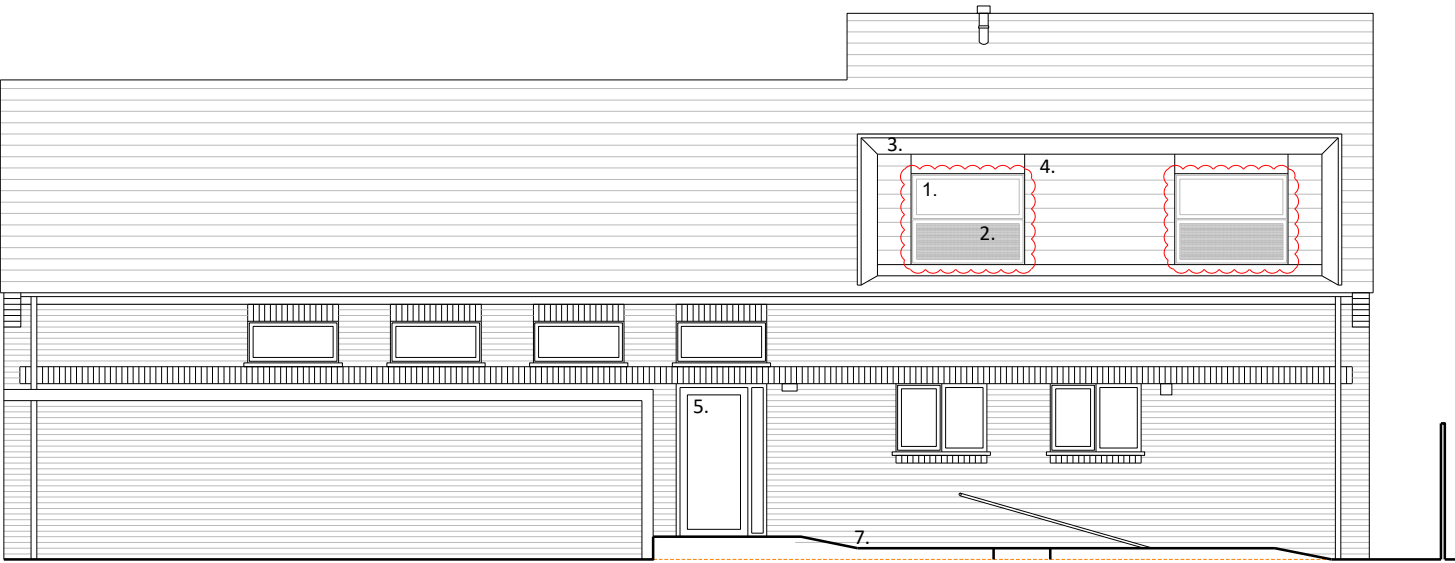 

WEST ELEVATION

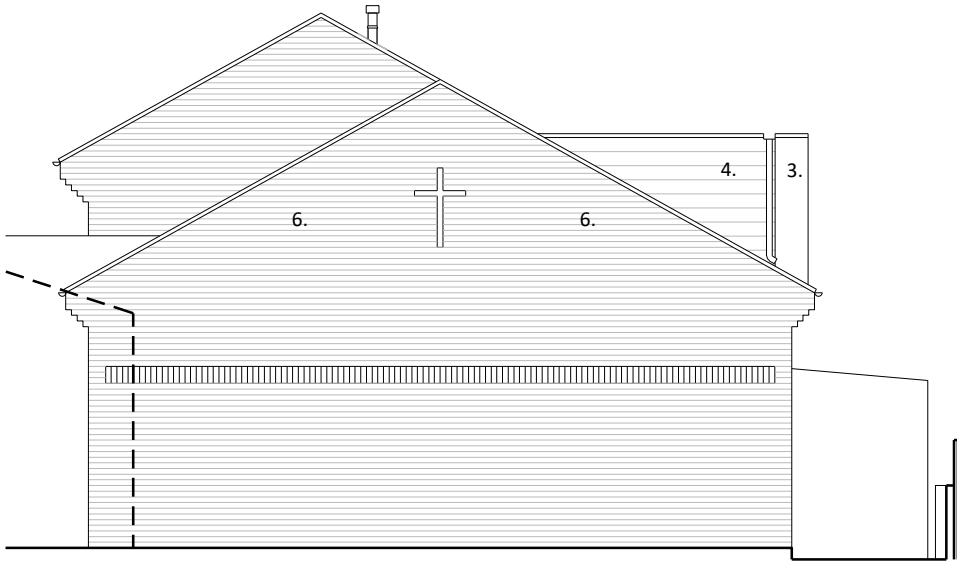

NORTH ELEVATION

- Materials Key:
1. New aluminium/timber composite windows (grey) top hung. Upper half unrestricted clear glazing. Lower half obscure glazing, non-opening
 2. Obscure glazing
 3. Aluminium capping and cladding (grey)
 4. Cedral Click cladding (grey)
 5. New external door (brown, to match existing retained window frames)
 6. Ecology enhancement - bird/bat boxes to be installed above 3m from external ground level
 7. New external ground levels

S2	PL02	11.06.24	Windows updated - obscure glazing added
S2	PL01	28.03.24	Issued for Planning
S2	PD.1	22.03.24	Initial issue to Client

STATUS	REV	DATE	DESCRIPTION
CLIENT			
Catholic Parish of St Swithun Wells			REVISED BY MA
			CHECKED BY ACF
			ORIGINATOR NO 156388

CONSULTANT
STRIDE TREGLOWN
www.stridetreglown.com © Stride Treglown Limited 2024

PROJECT
Parish Office
Holy Cross Church
53 Leigh Road
Eastleigh
SO50 9DF

DRAWING TITLE
Proposed Elevations

SUITABILITY STATUS S2 SUITABLE FOR INFORMATION		SCALE 1:100 @A3	
PROJECT ORIGINATOR ZONE LEVEL TYPE ROLE CLASSIFICATION NUMBER 156388-STL-XX-XX-DR-A-XXXX-02001			REVISION PL02