


Drawing Notes:

The Copyright of this drawing belongs solely to BPS Design Consultants Ltd and it should not be copied or reproduced without written consent from BPS Design Consultants.

Any written dimensions to take precedent over scaling and all dimensions should be checked on site.

This drawing has been prepared for the purposes of planning consent and should NOT be used for construction or any other use.

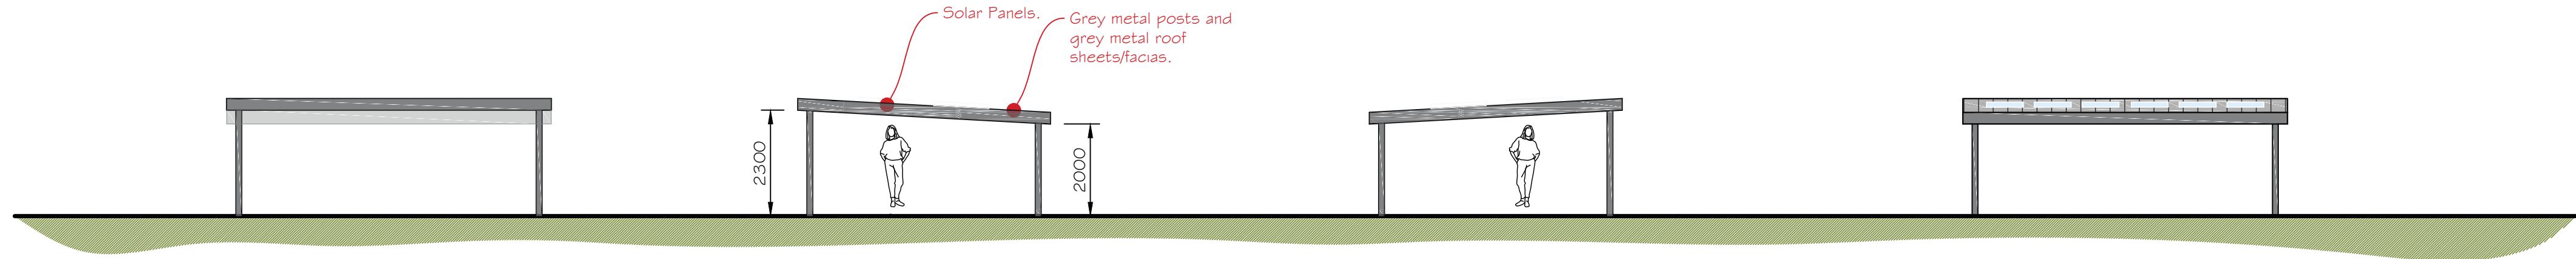


Proposed Front Elevation


Proposed Side Elevation

Proposed Side Elevation


Proposed Rear Elevation

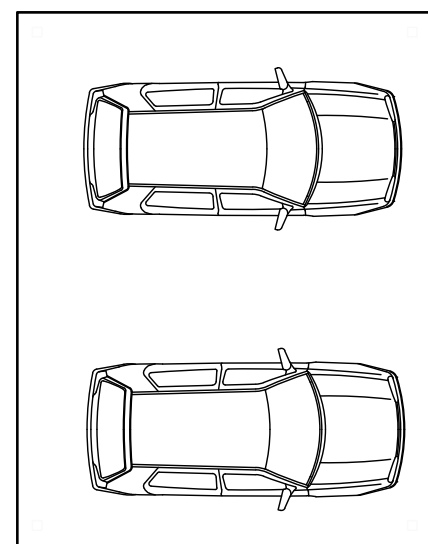


Proposed Floor Plan

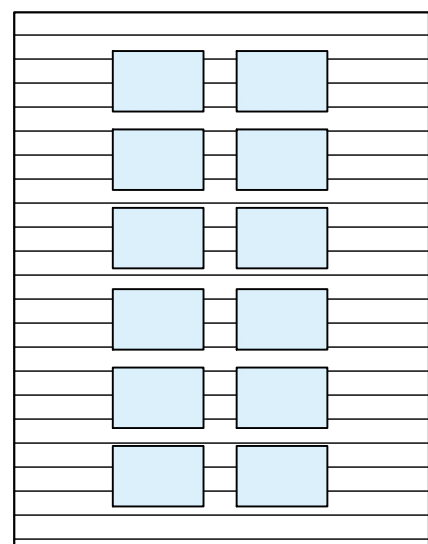

Proposed Roof Plan

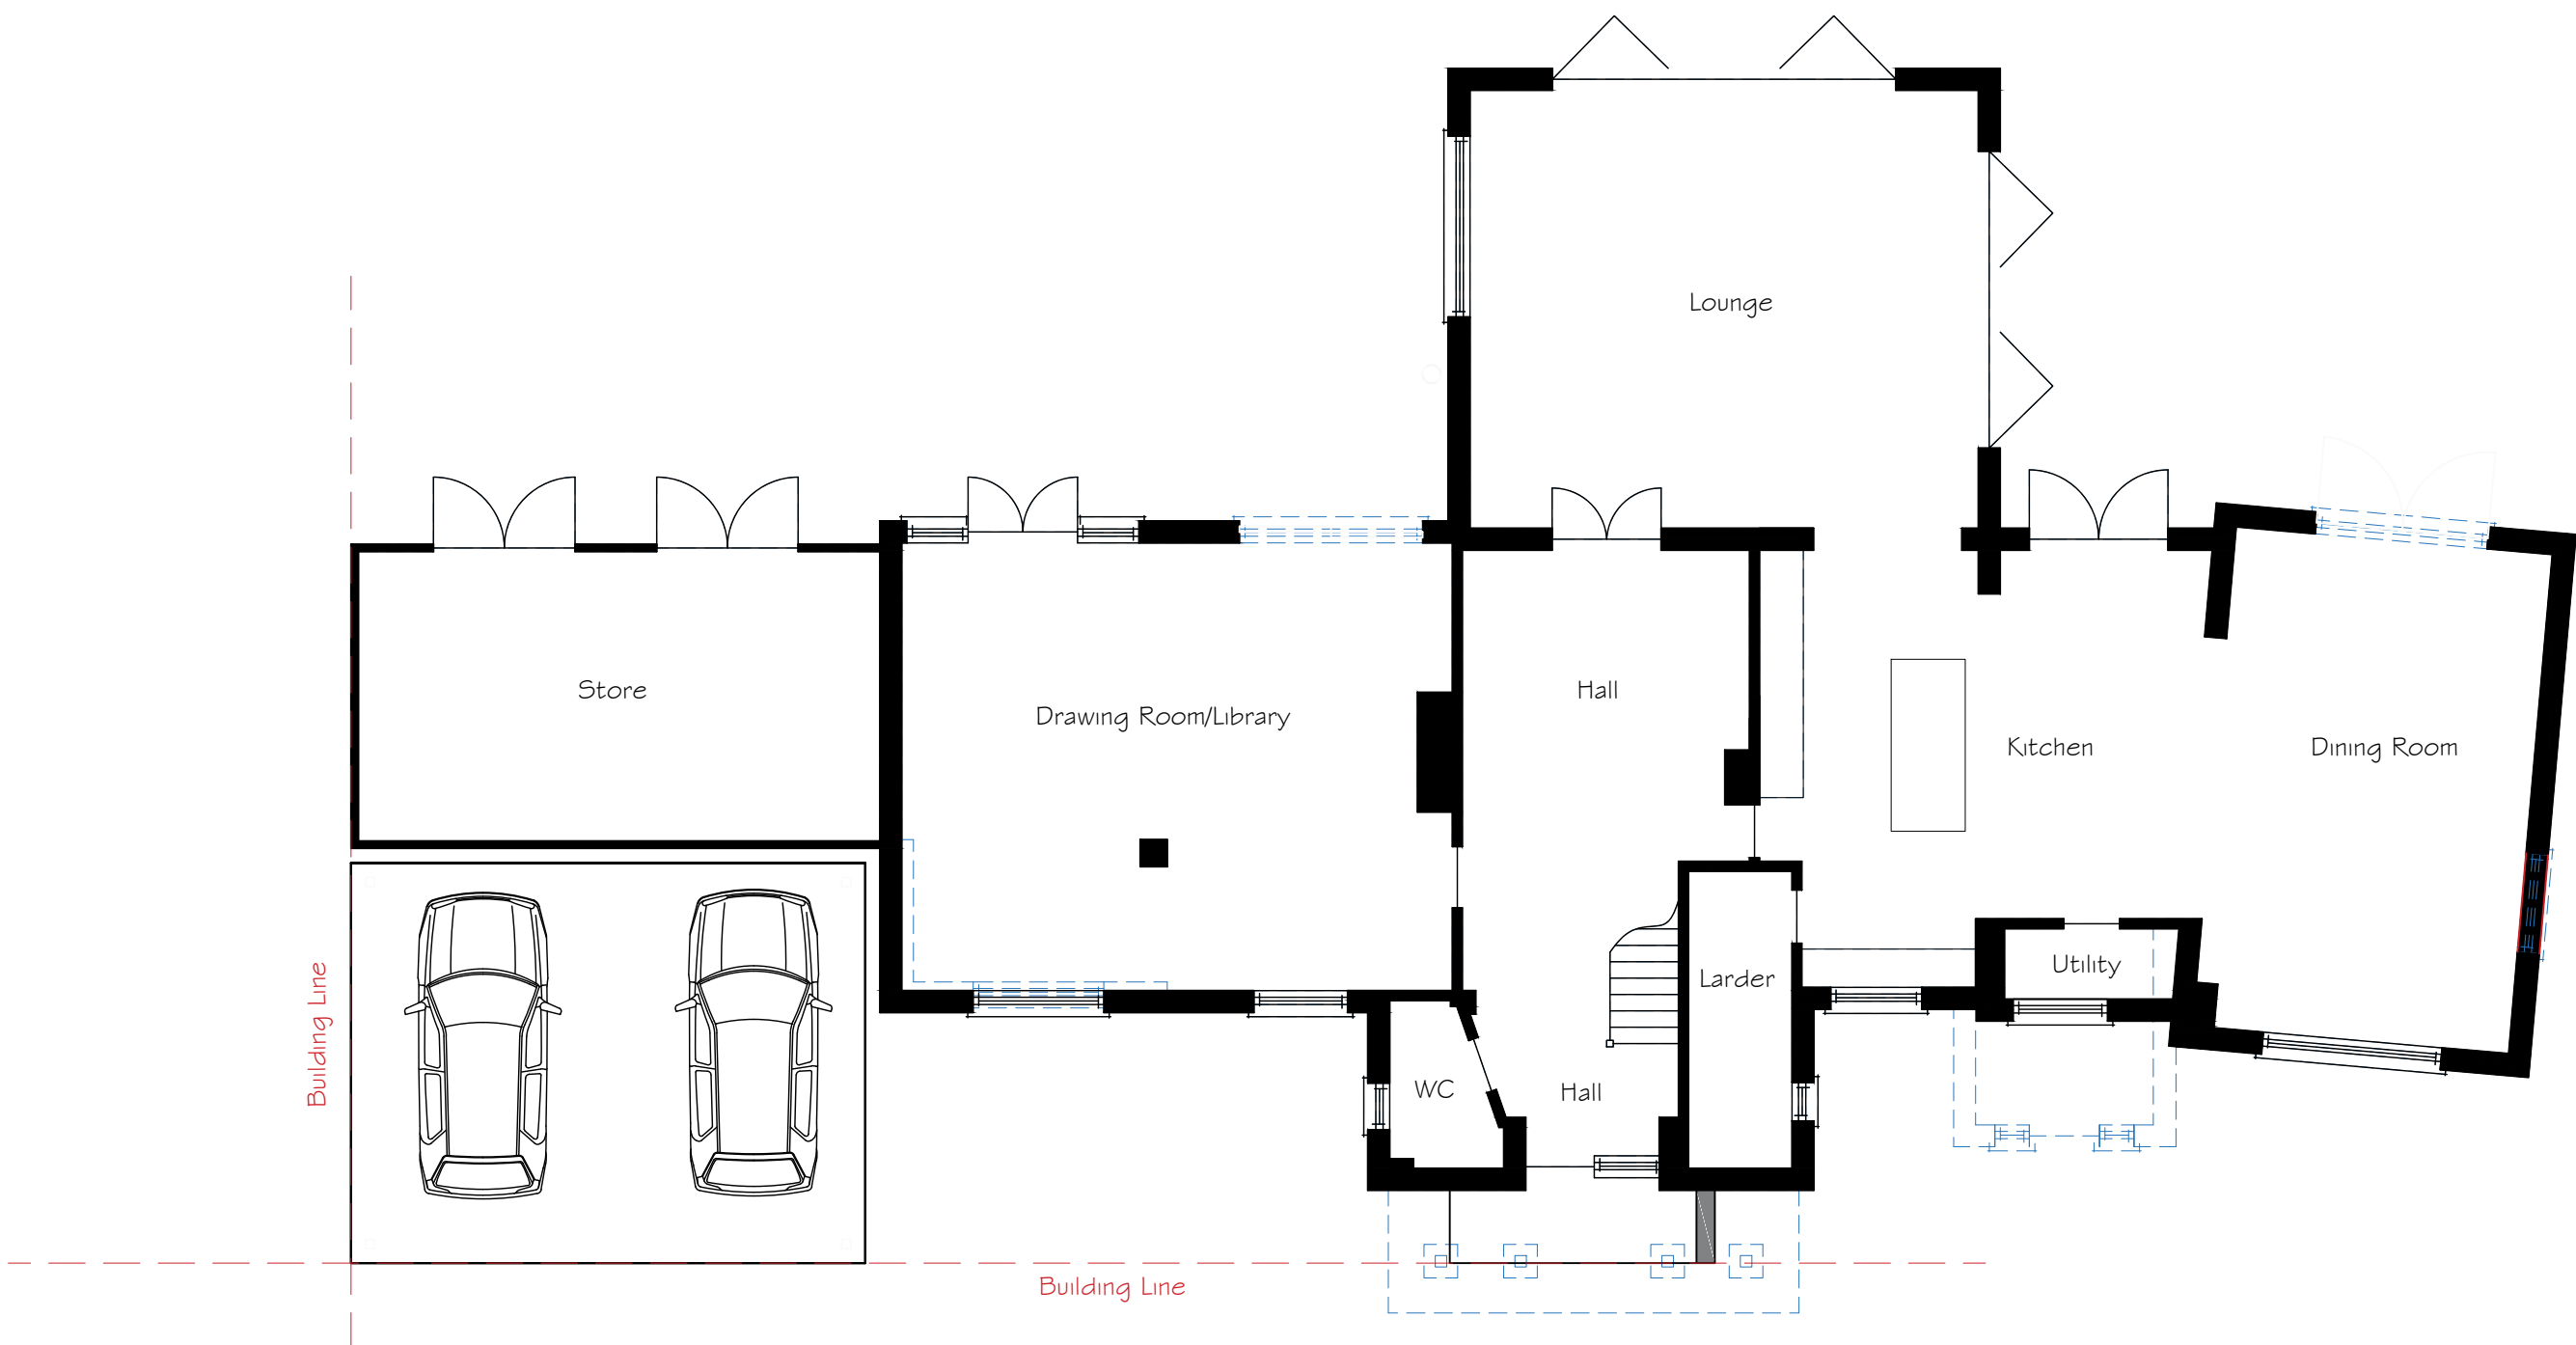


Proposed Ground Floor Plan

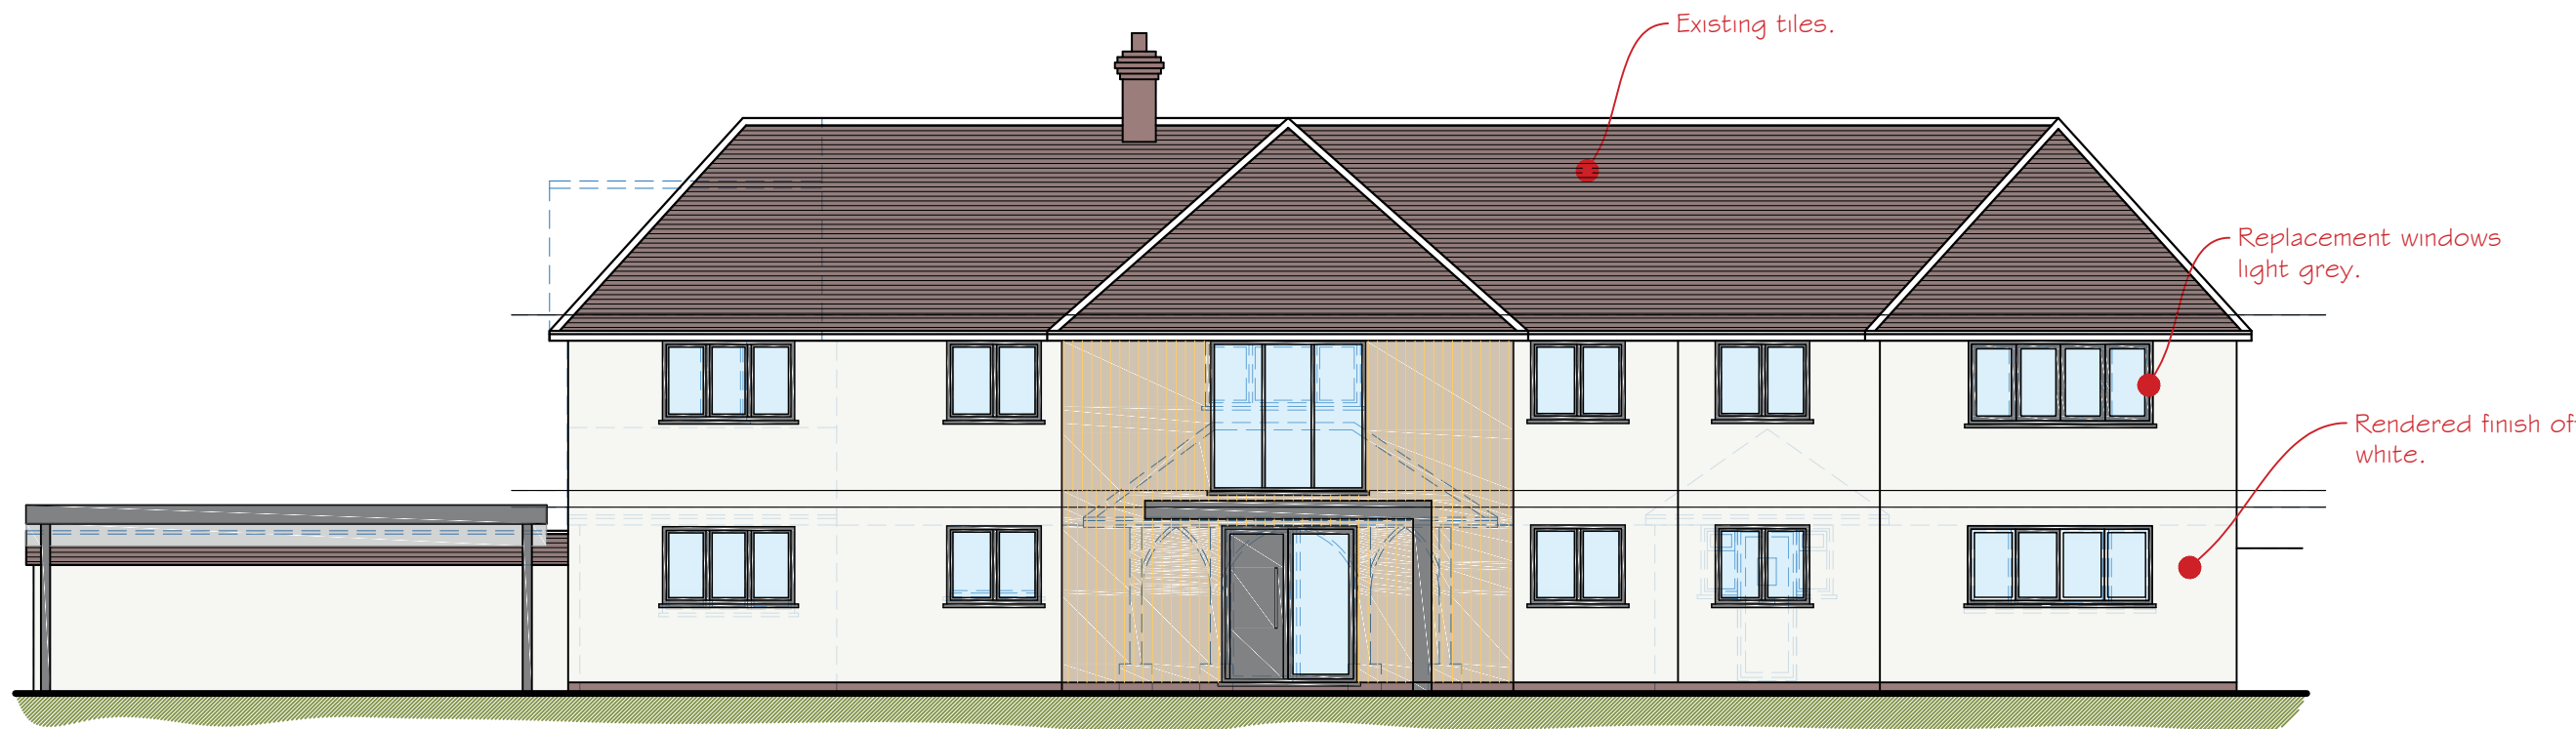


Proposed Front Elevation



Proposed Rear Elevation

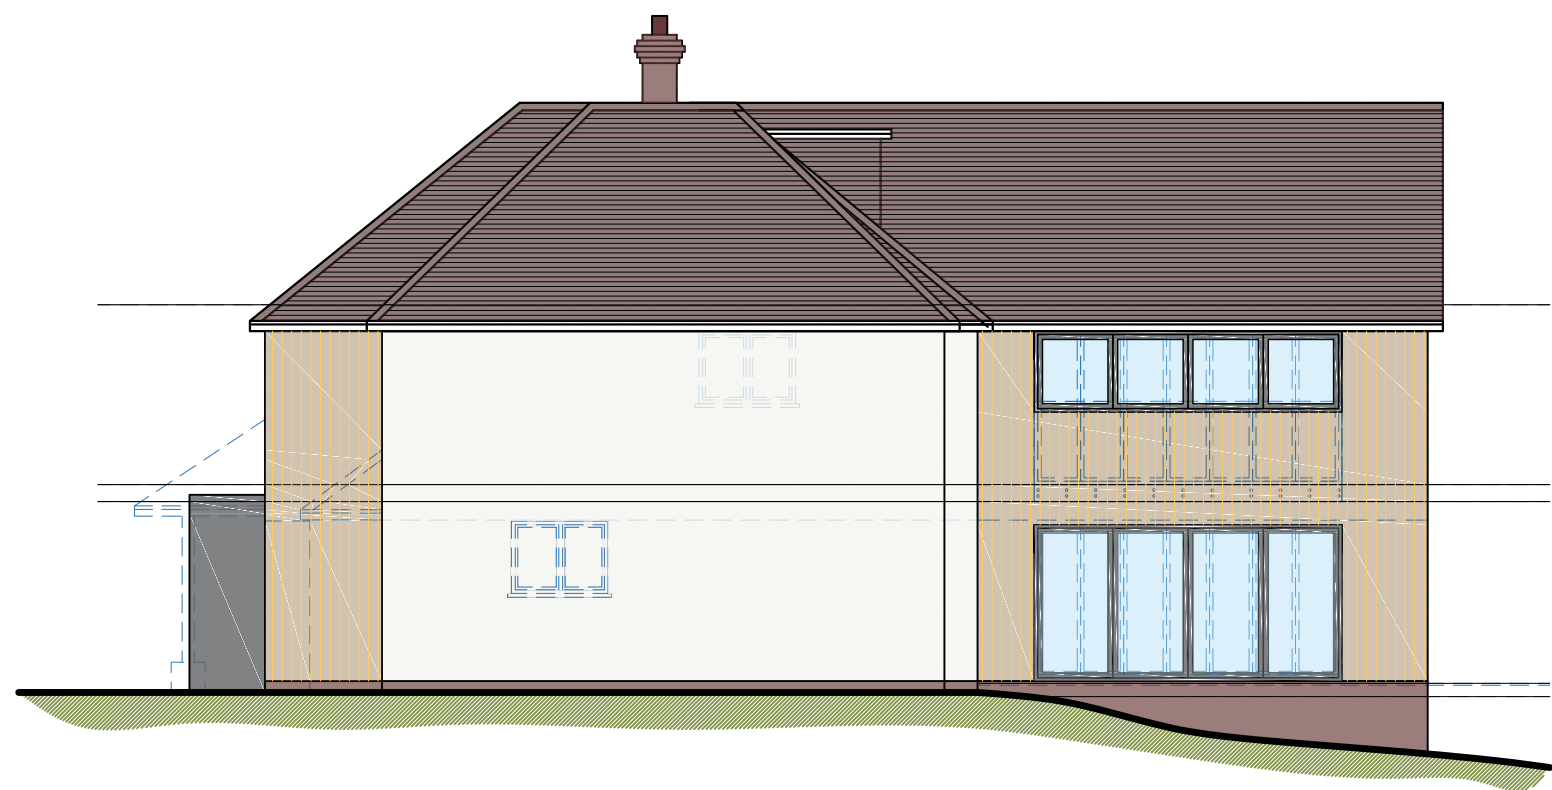


Proposed Side Elevation

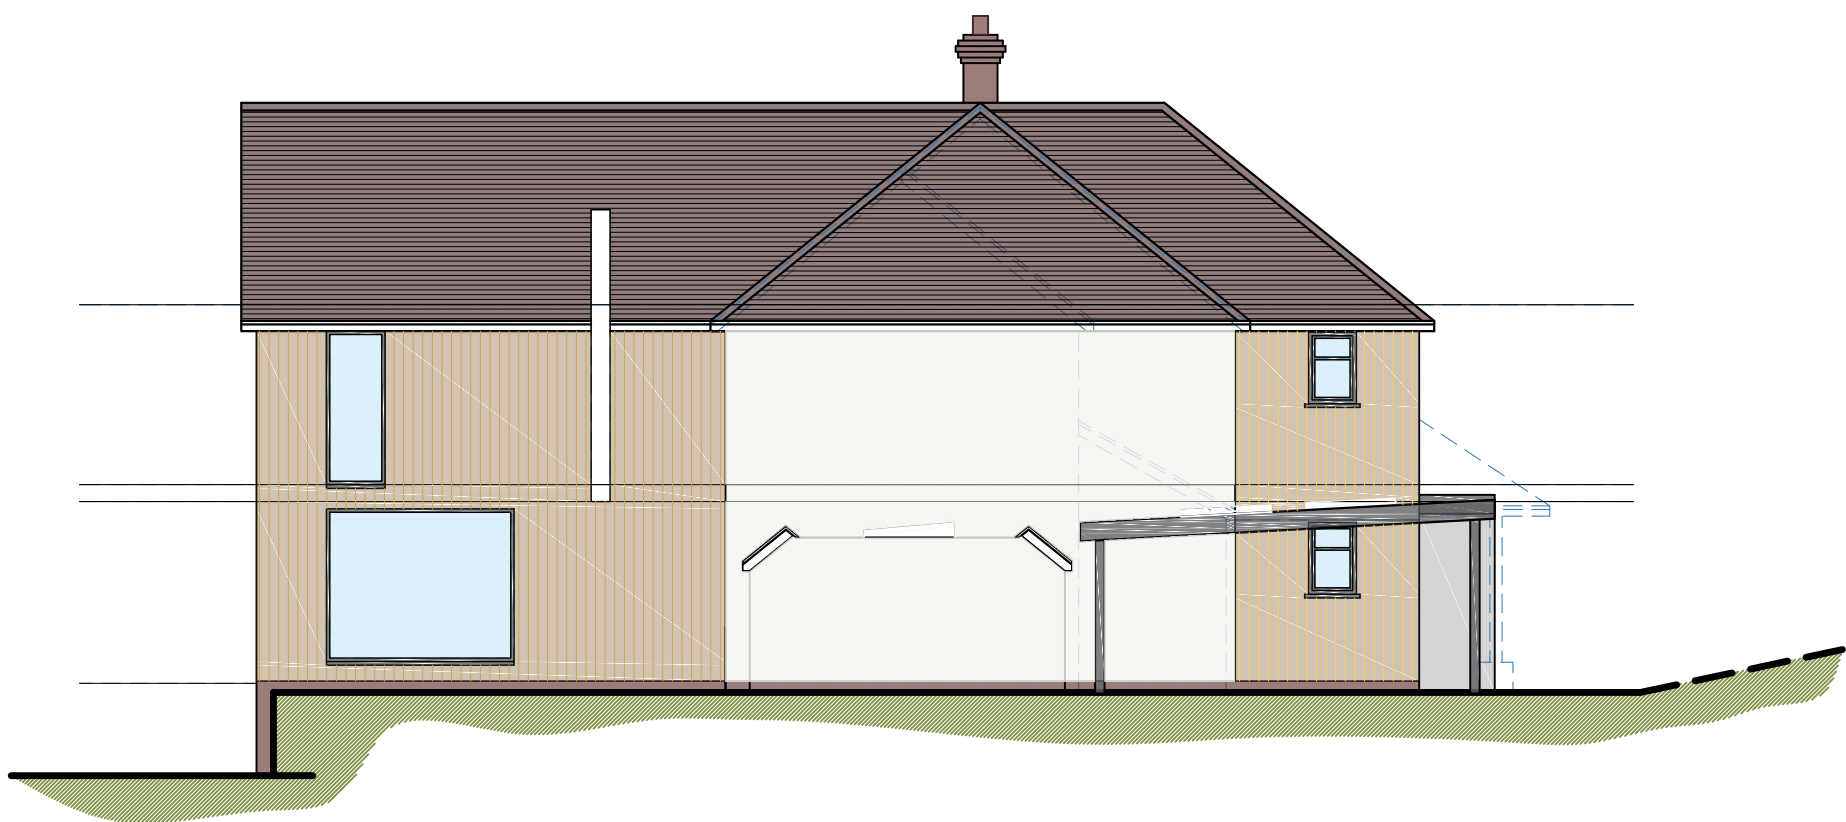

Proposed Side Elevation

Proposed Elevations and Plans 1 : 100

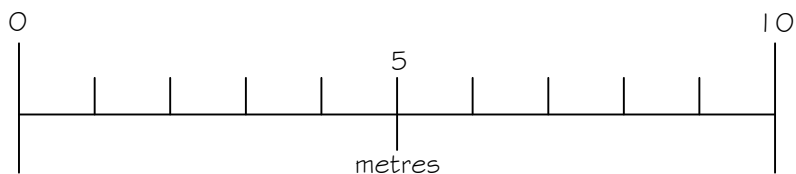

BPS Design Consultants Ltd <i>Architectural Services and Structural Engineering</i>					
Seafields, Dodwell lane, Bursledon, Southampton, SO31 1DJ					
Tel: 023 8040 4017					
robert@bpsdesign.co.uk Mobile: 07915 604 293		colin@bpsdesign.co.uk Mobile: 07886 855 897			
www.bpsdesign.co.uk					
Project: Southwoods Salterns Lane Bursledon					
Client: Mr C McCallin					
Dwg Title: Proposed Car Port					
Dwg No: PL/06				Revision: A	
Date: Jan 2024	By: rjn	Scale: As Shown			
The Copyright of this drawing belongs solely to BPS Design Consultants Ltd. It should not be copied or reproduced without consent from BPS Design Consultants Ltd. Original drawing at A1 size.					